



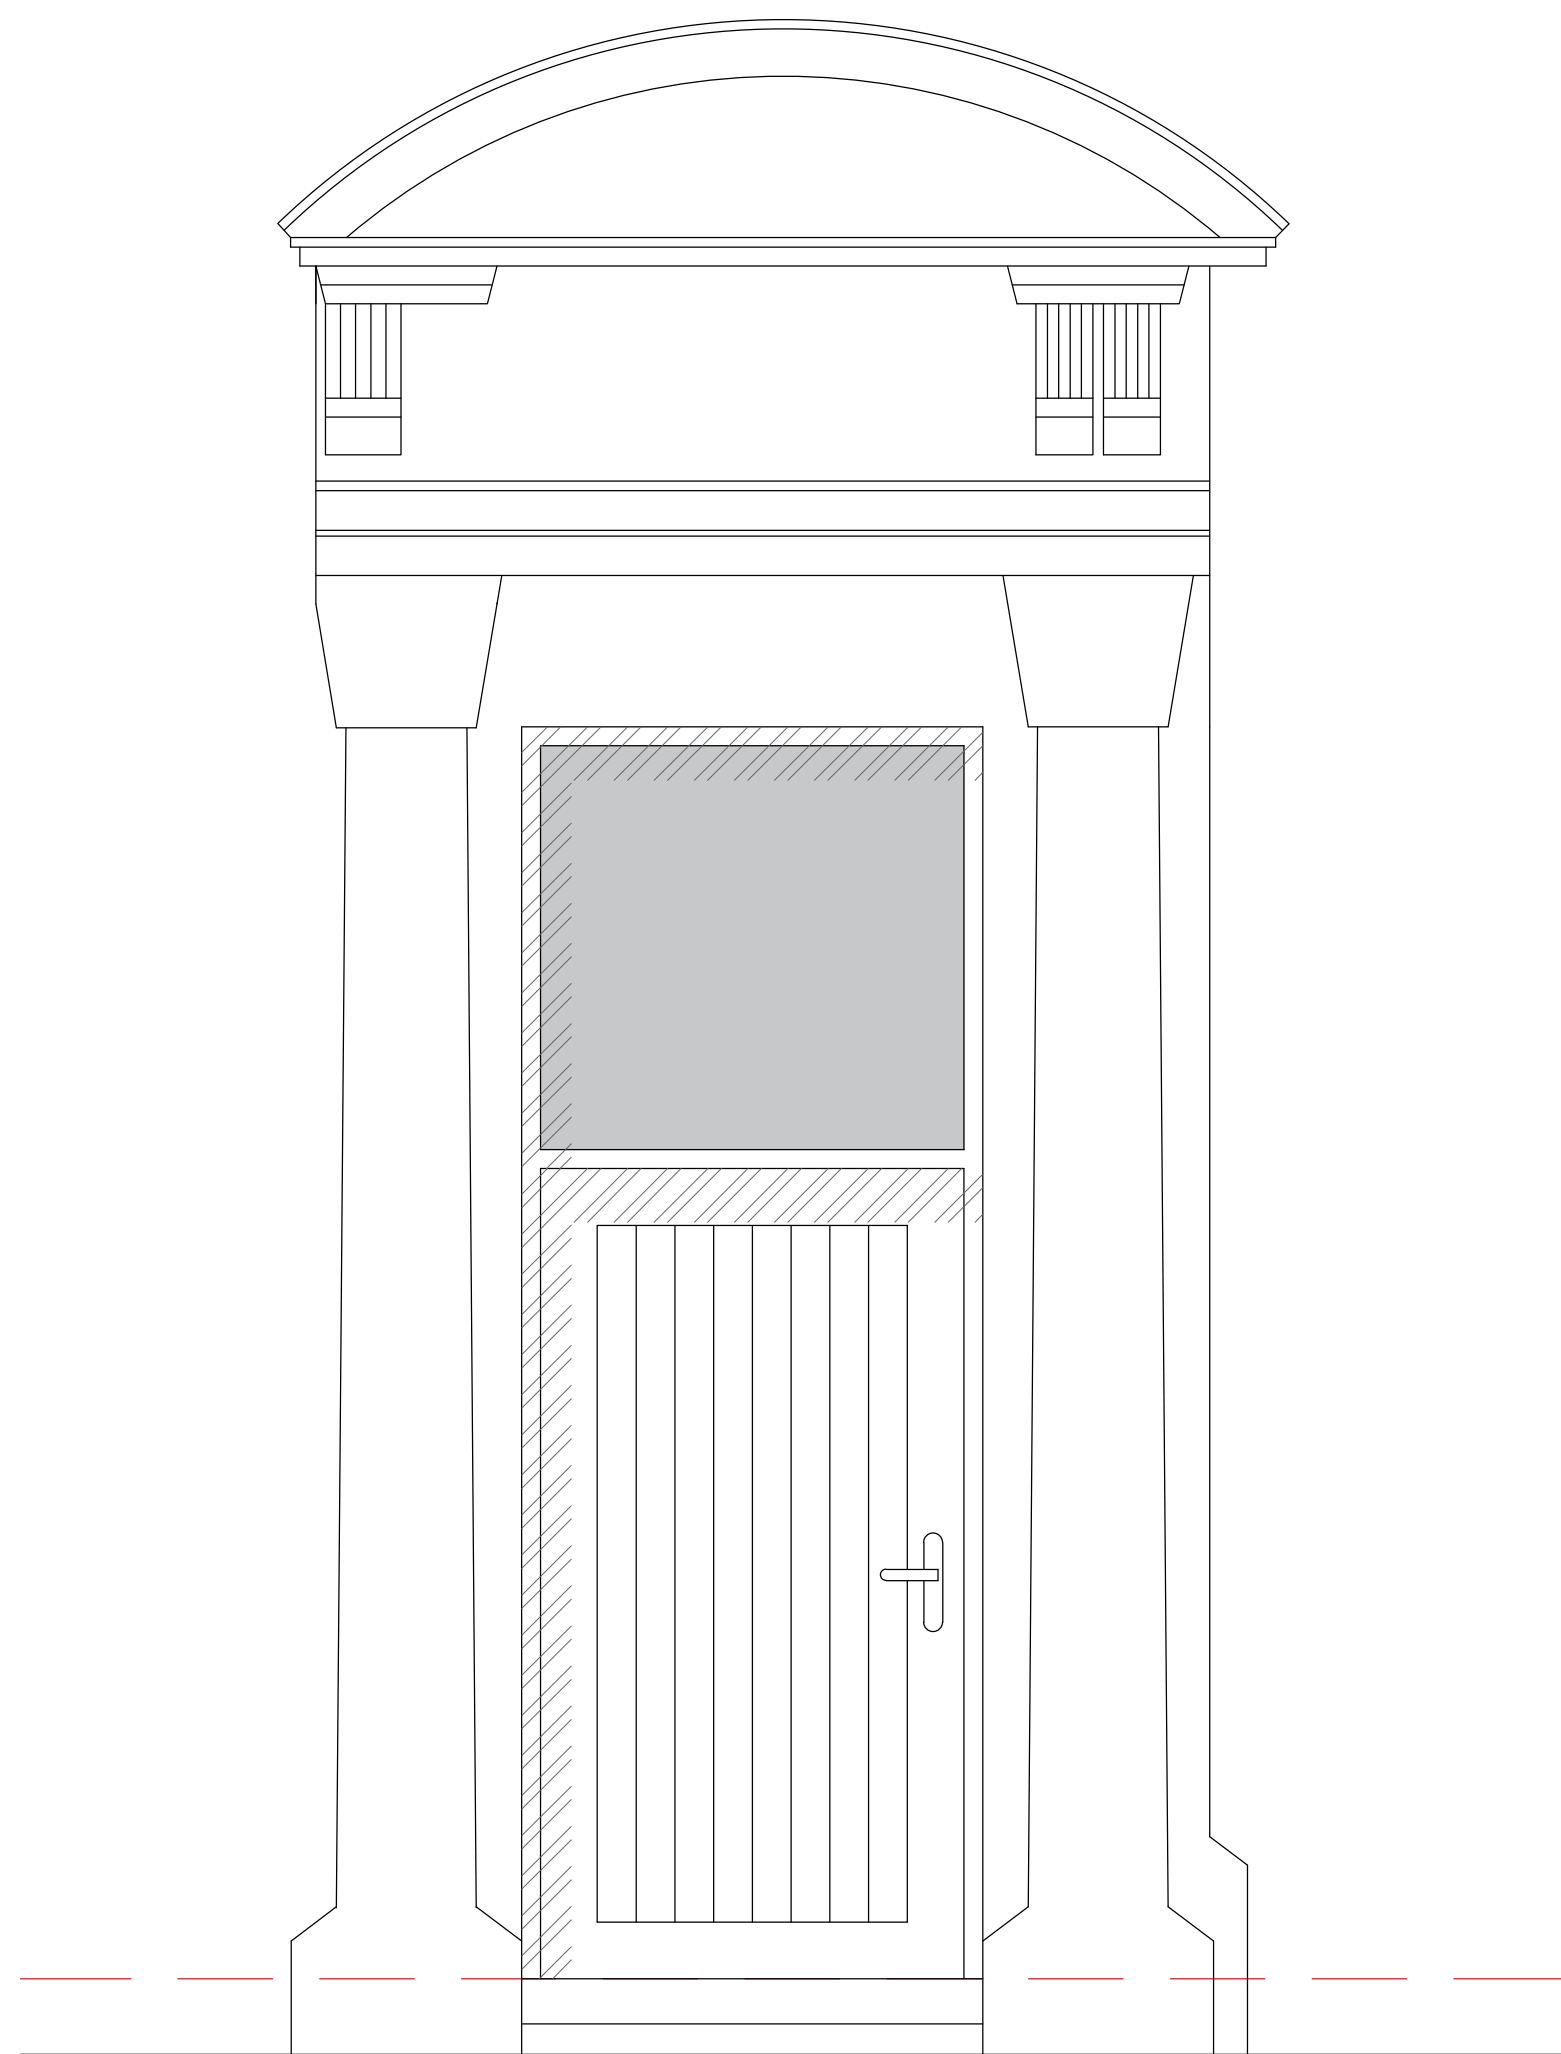

TYPICAL FRONT DOOR ELEVATION

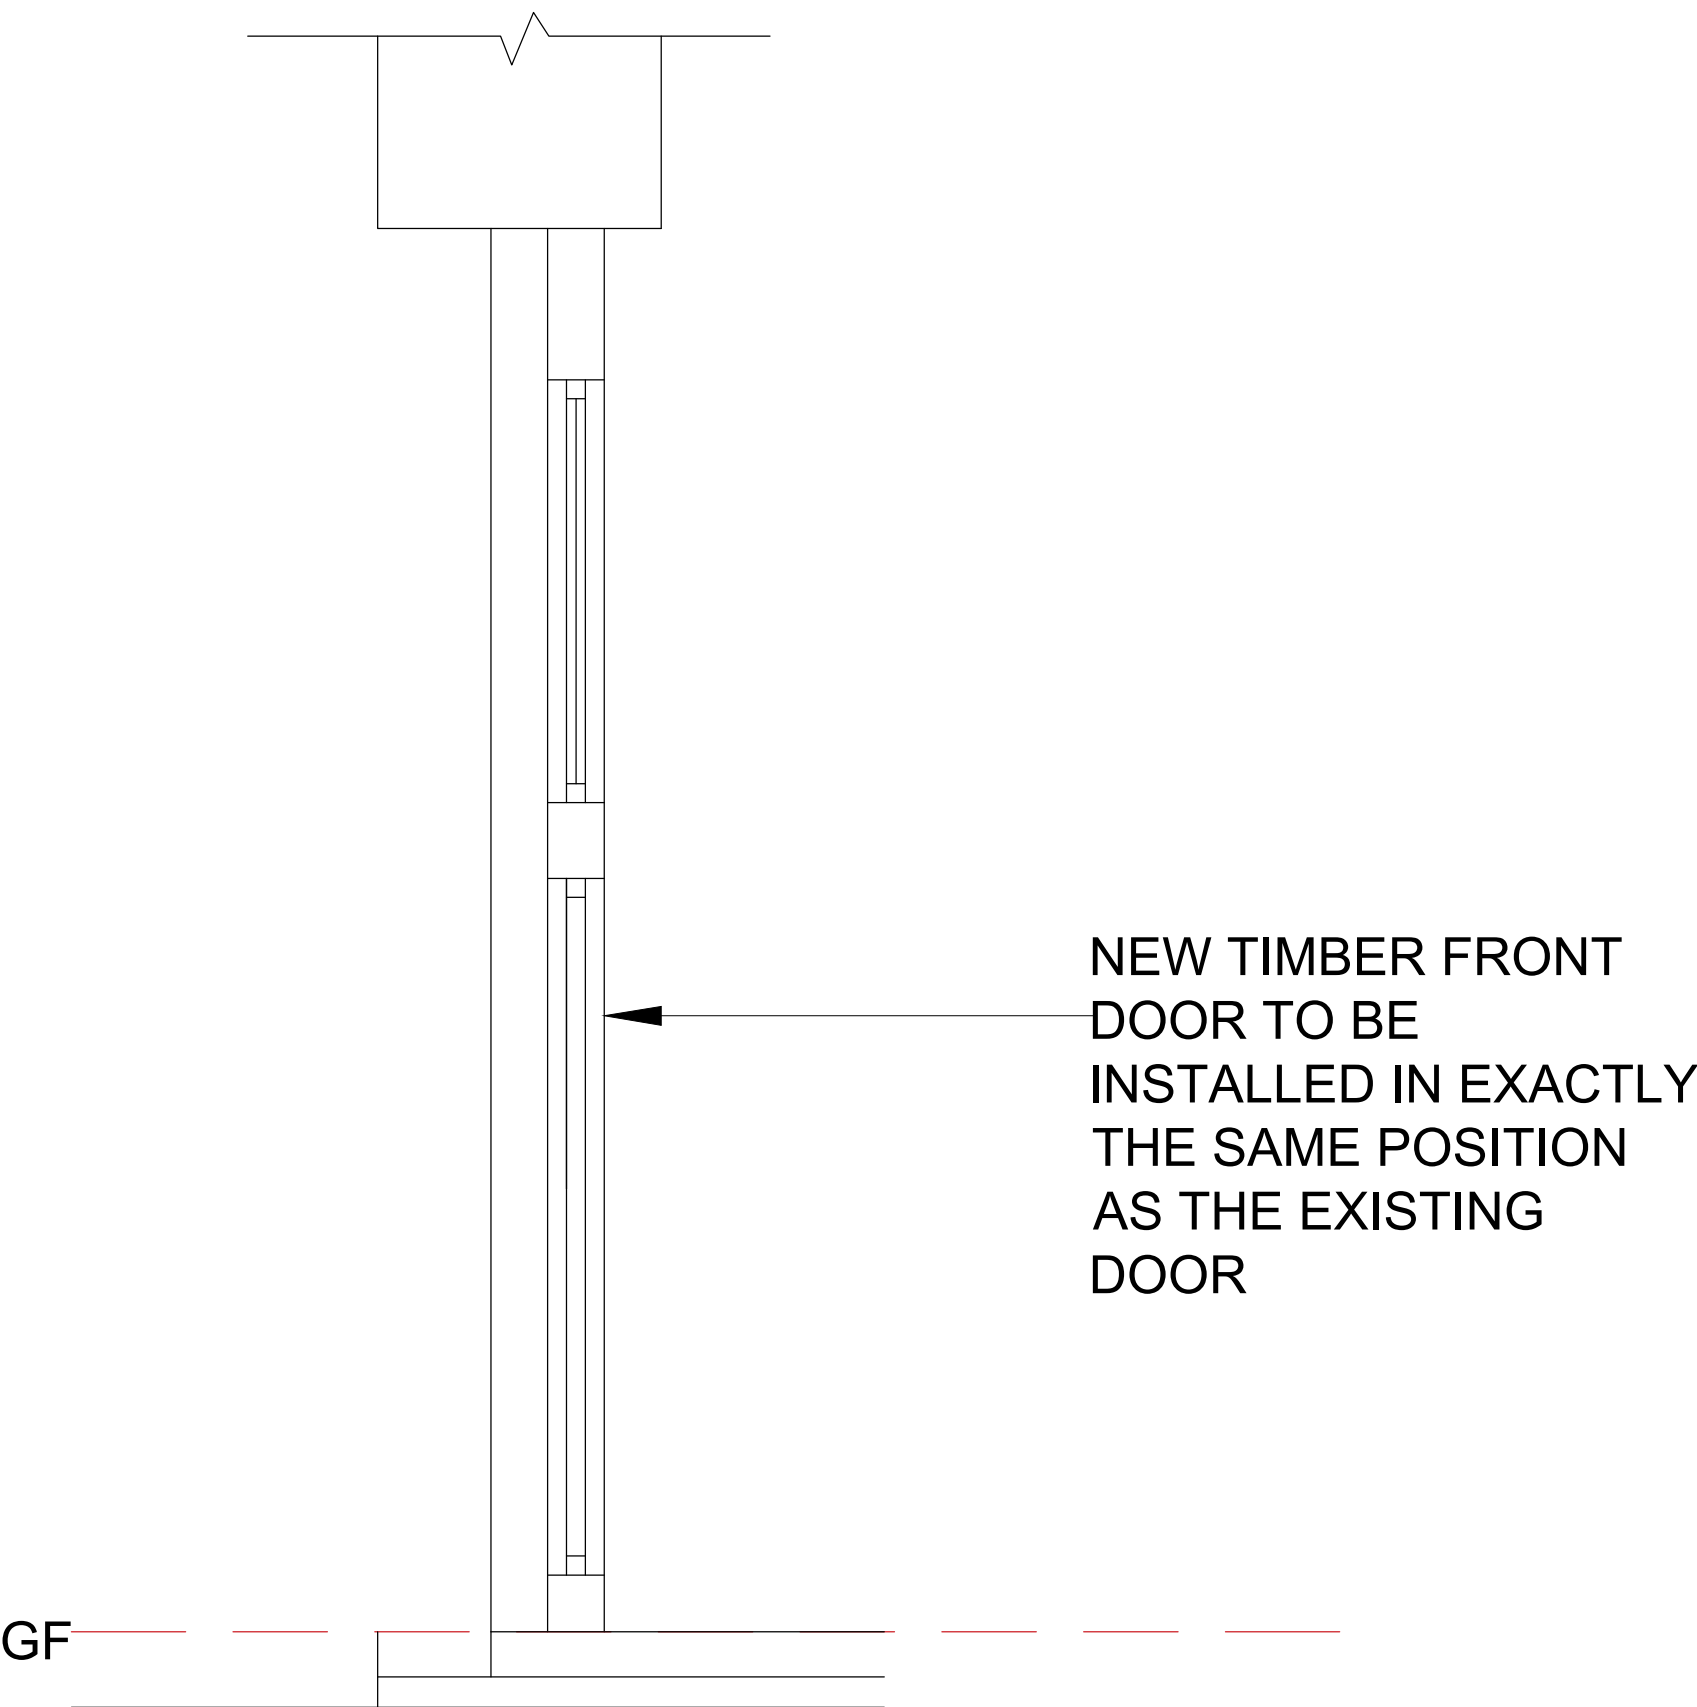

TYPICAL FRONT DOOR SECTION

REV	DESCRIPTION
A	FRONT DOOR CHANGED TO TIMBER 30.08.22 R.L.
FRONT DOOR ELEVATION & SECTION PROPOSED INTERNAL ALTERATIONS TOGETHER WITH REFURBISHMENT/REPLACEMENT OF WINDOWS, DOOR AND ROOF 8 MARKET STREET, BURY BL9 0AJ	
CLIENT:	BASGER
DWG NO:	PL K1040/04
SCALE:	1/20 @ A1
DRAWN BY:	R.S.P.
DATE:	26/06/22
REV:	A
MICHIGAN HOUSE, 17-19 CHORLEY NEW ROAD, BOLTON, BL1 4QR TEL: 01204 392233 FAX: 01204 528505 WWW.NEILPIKEARCHITECTS.CO.UK EMAIL: INFO@NEILPIKEARCHITECTS.CO.UK	
COPYRIGHT OF THIS DRAWING REMAINS WITH THE ARCHITECT. DO NOT SCALE FROM THIS DRAWING. WORK TO FIGURED DIMENSIONS. CHECK ALL DIMENSIONS ON SITE. IN THE EVENT OF ANY DISCREPANCY REFER QUERY TO THE ARCHITECTS.	

