
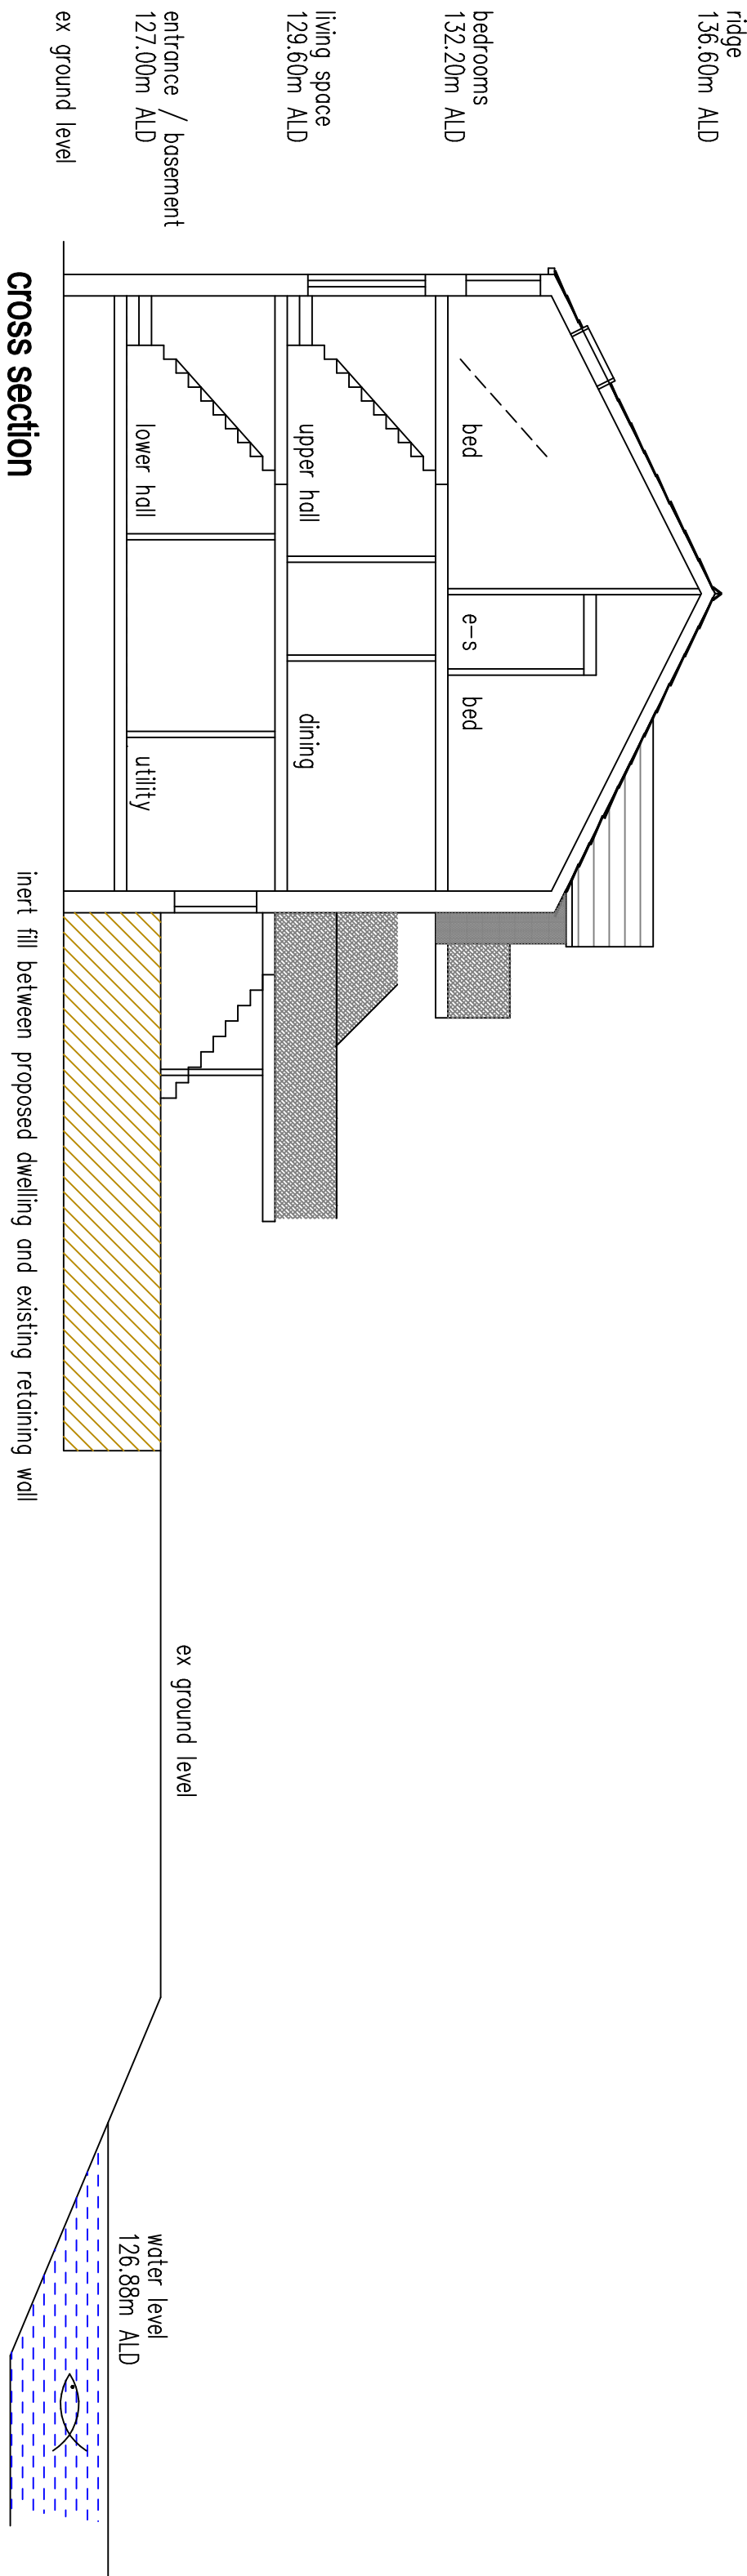
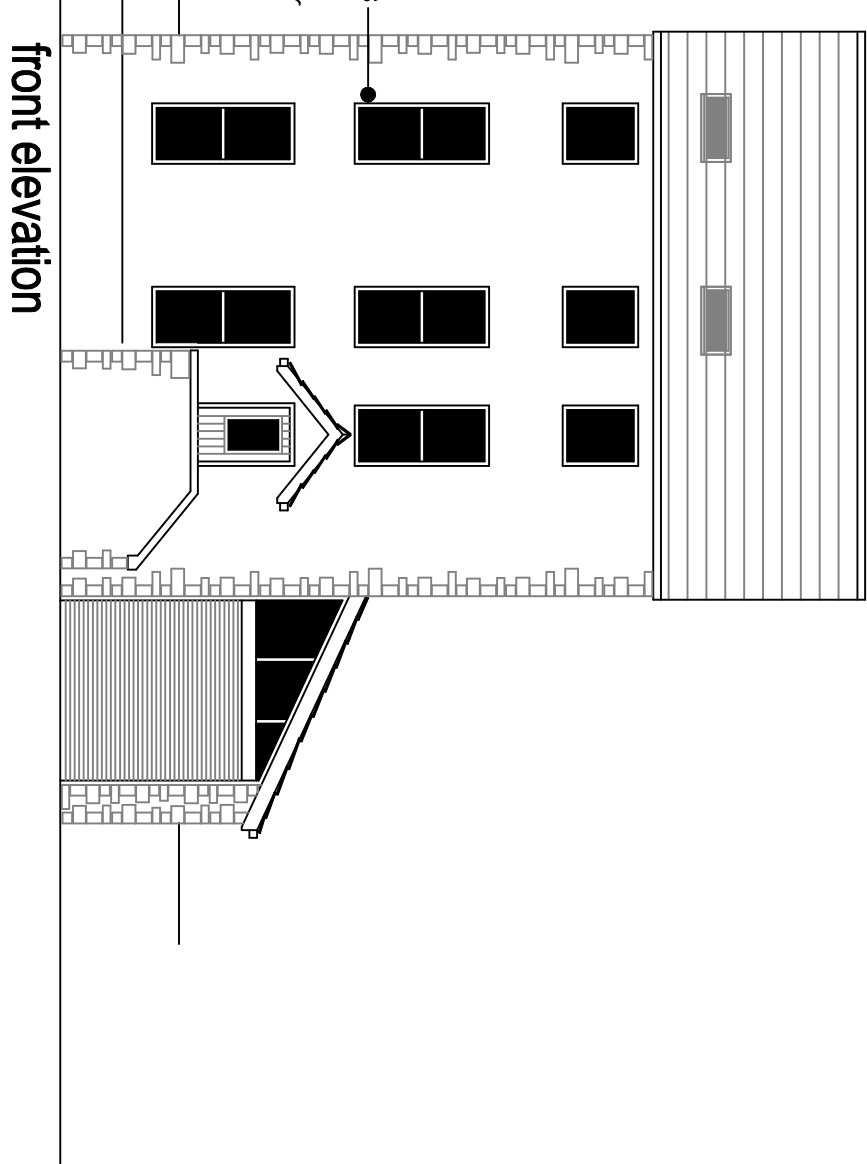
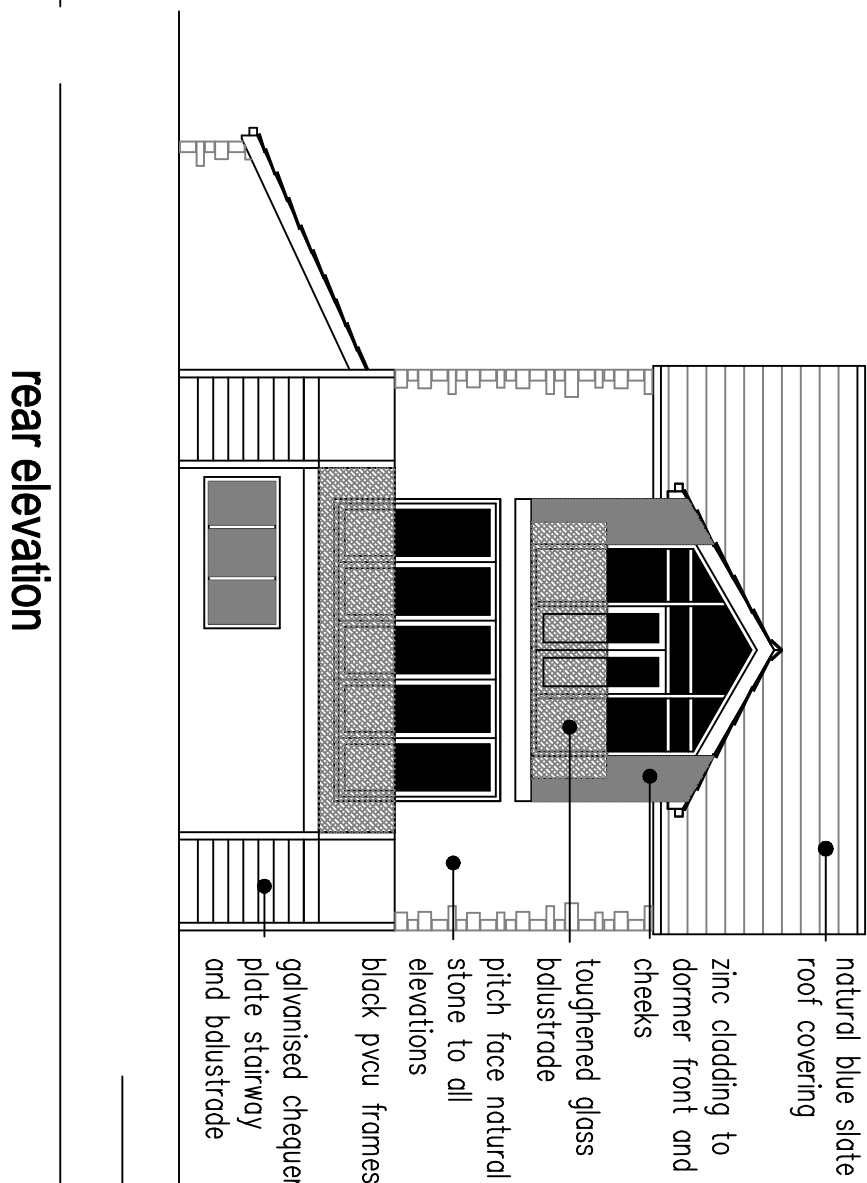
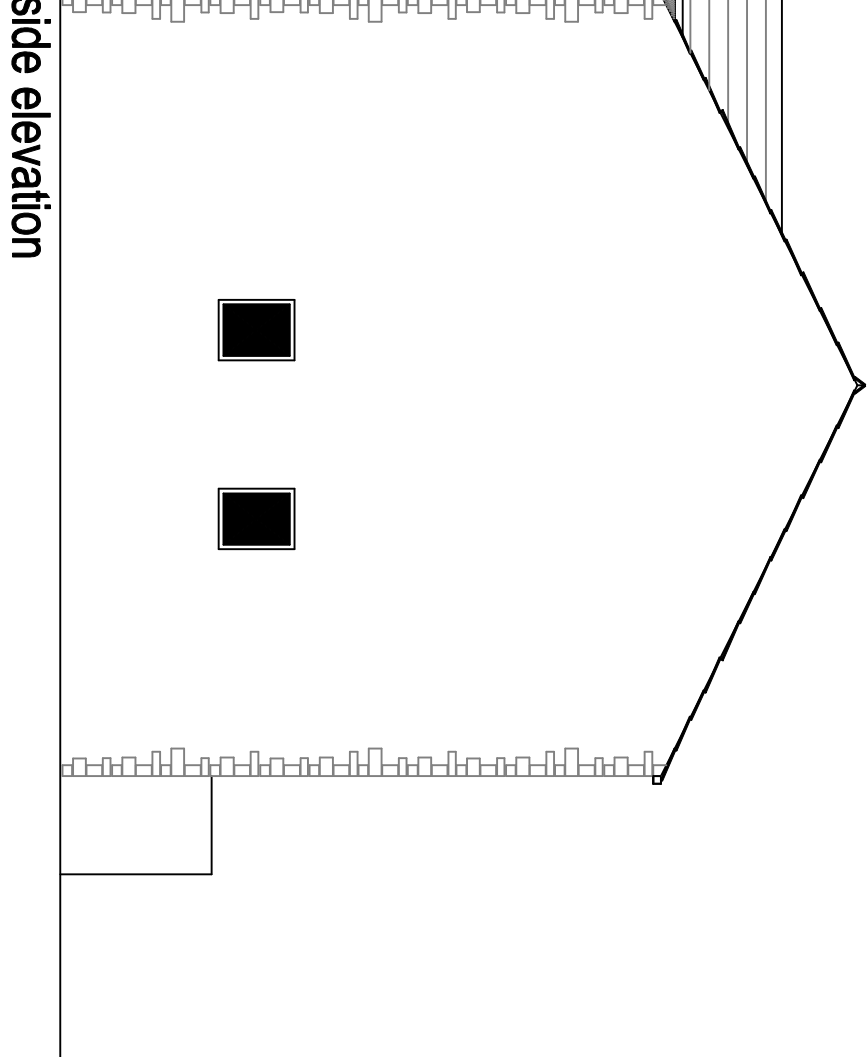
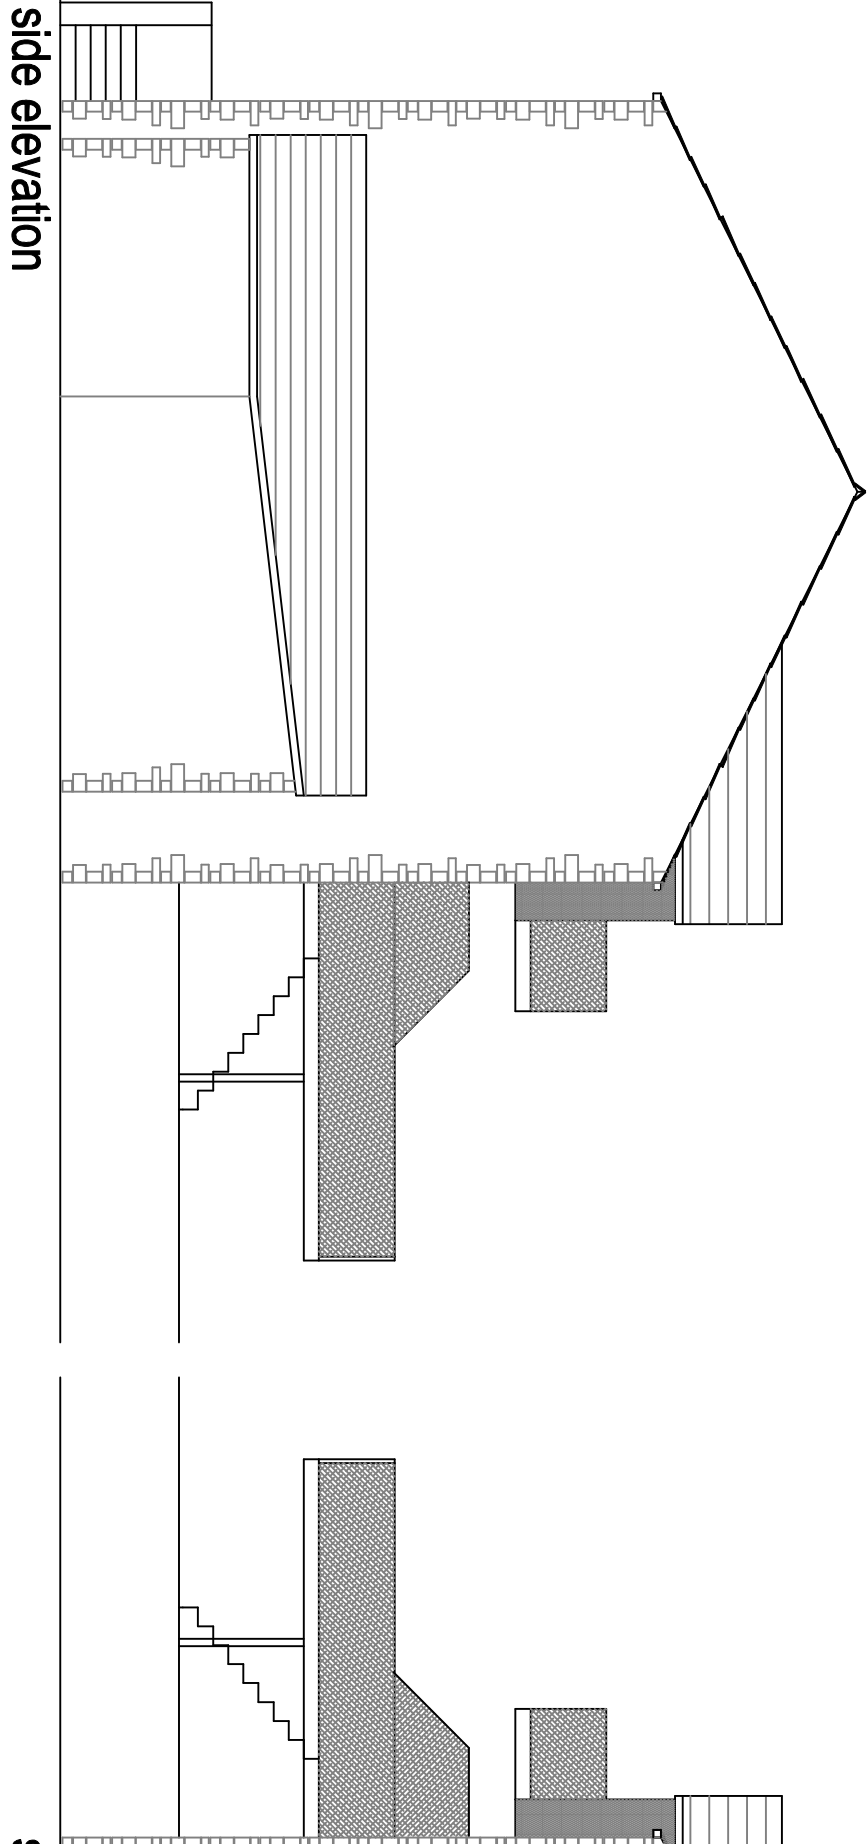
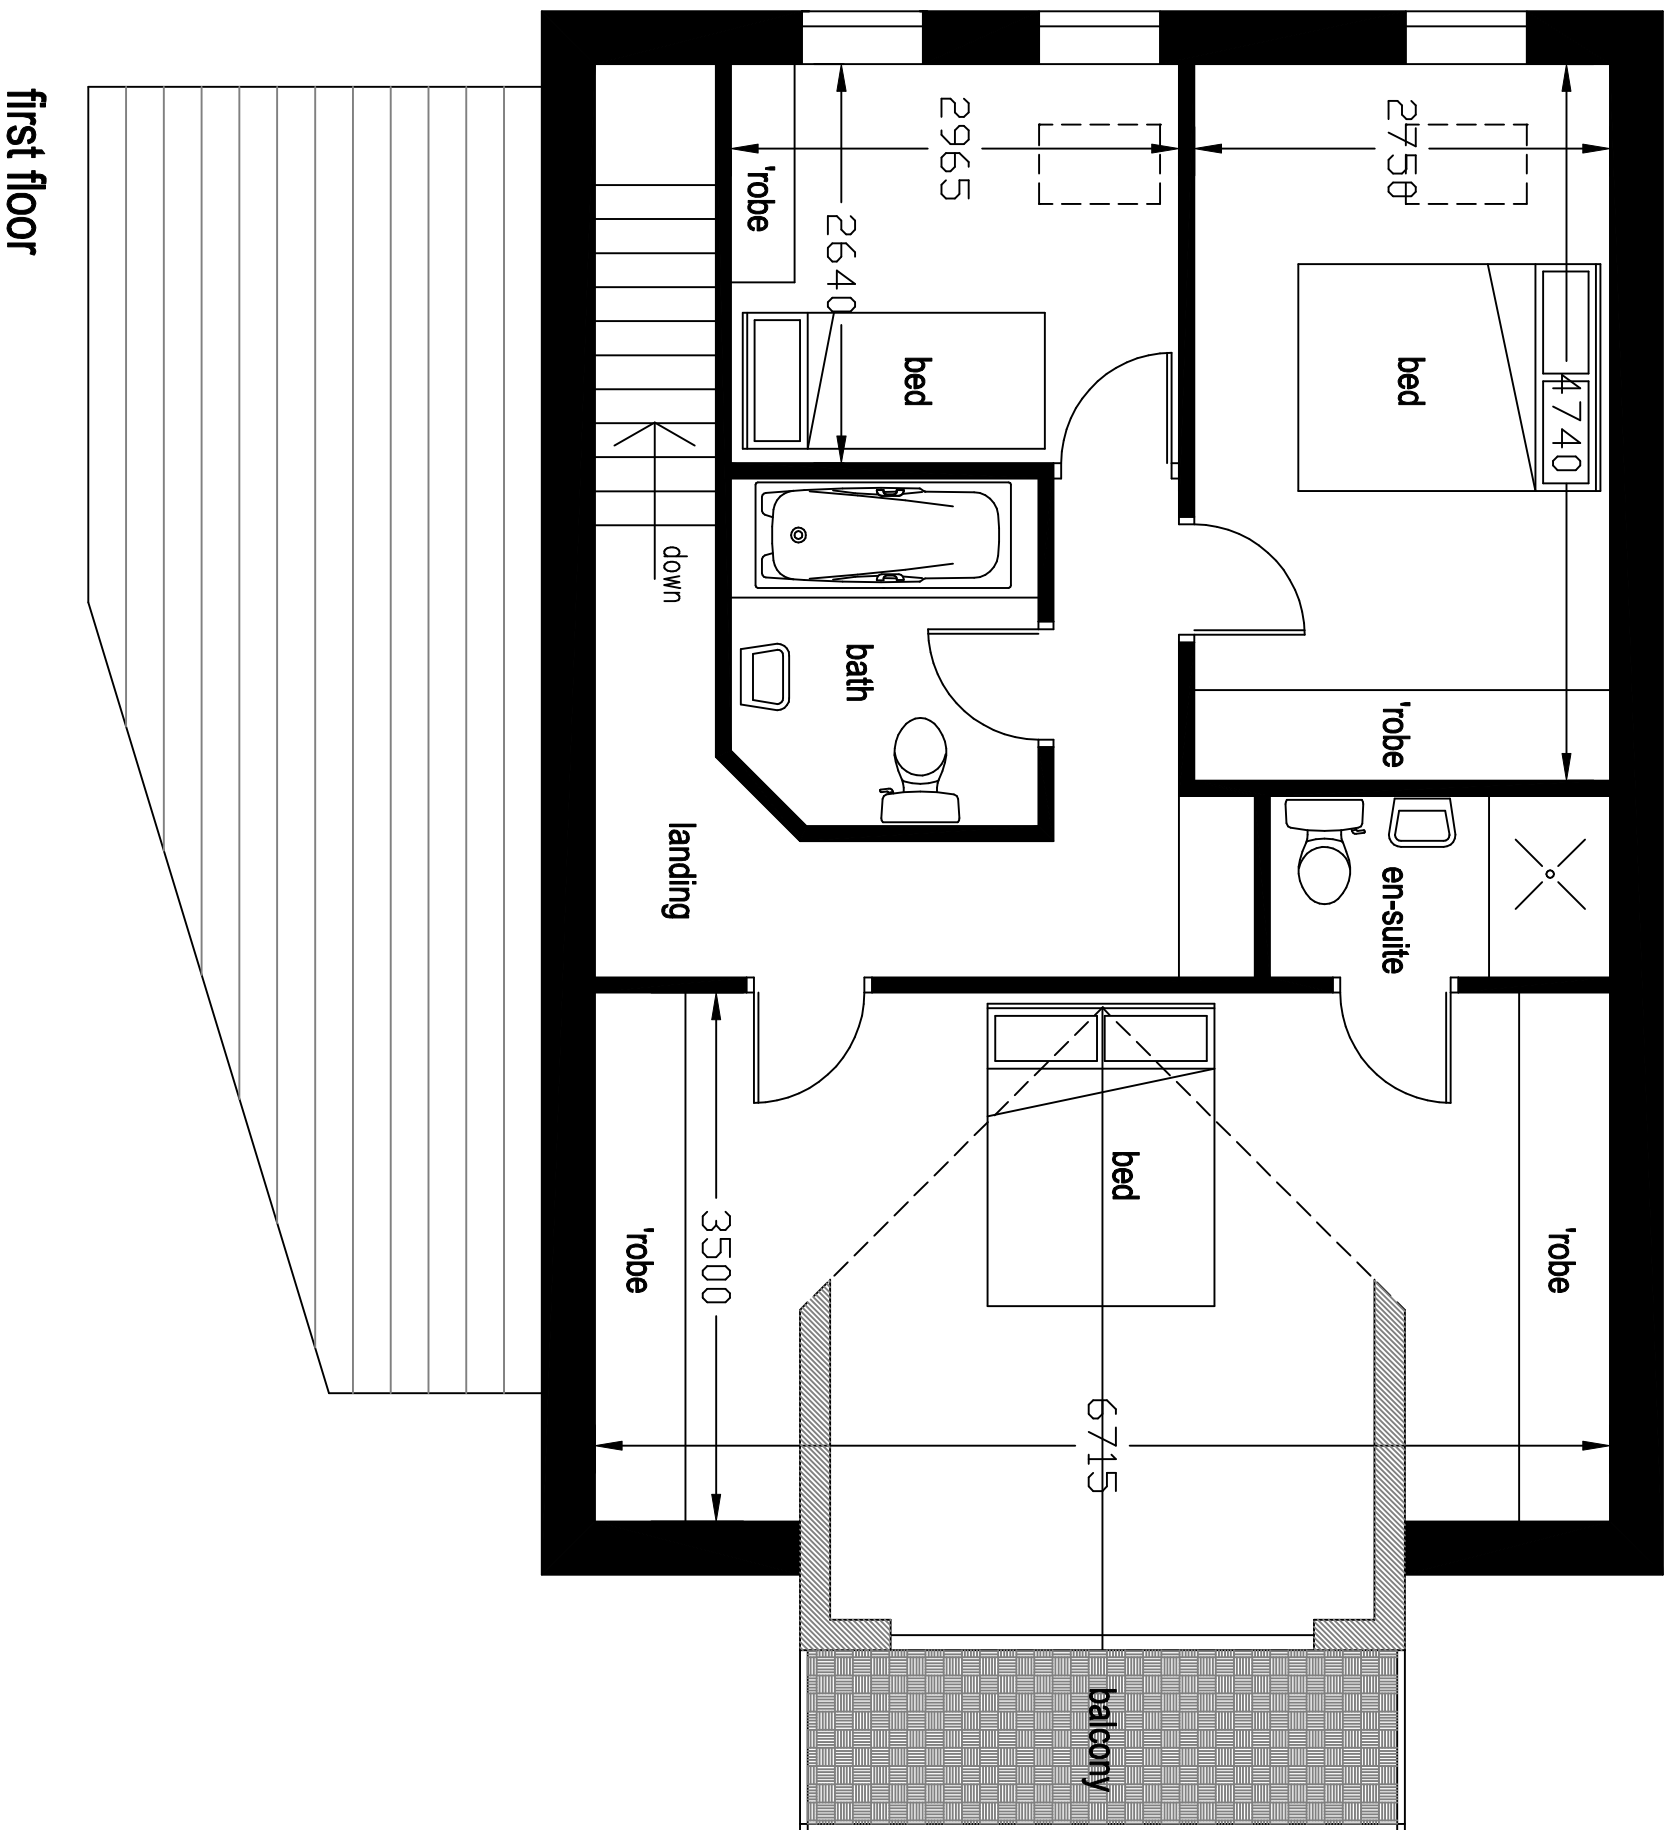
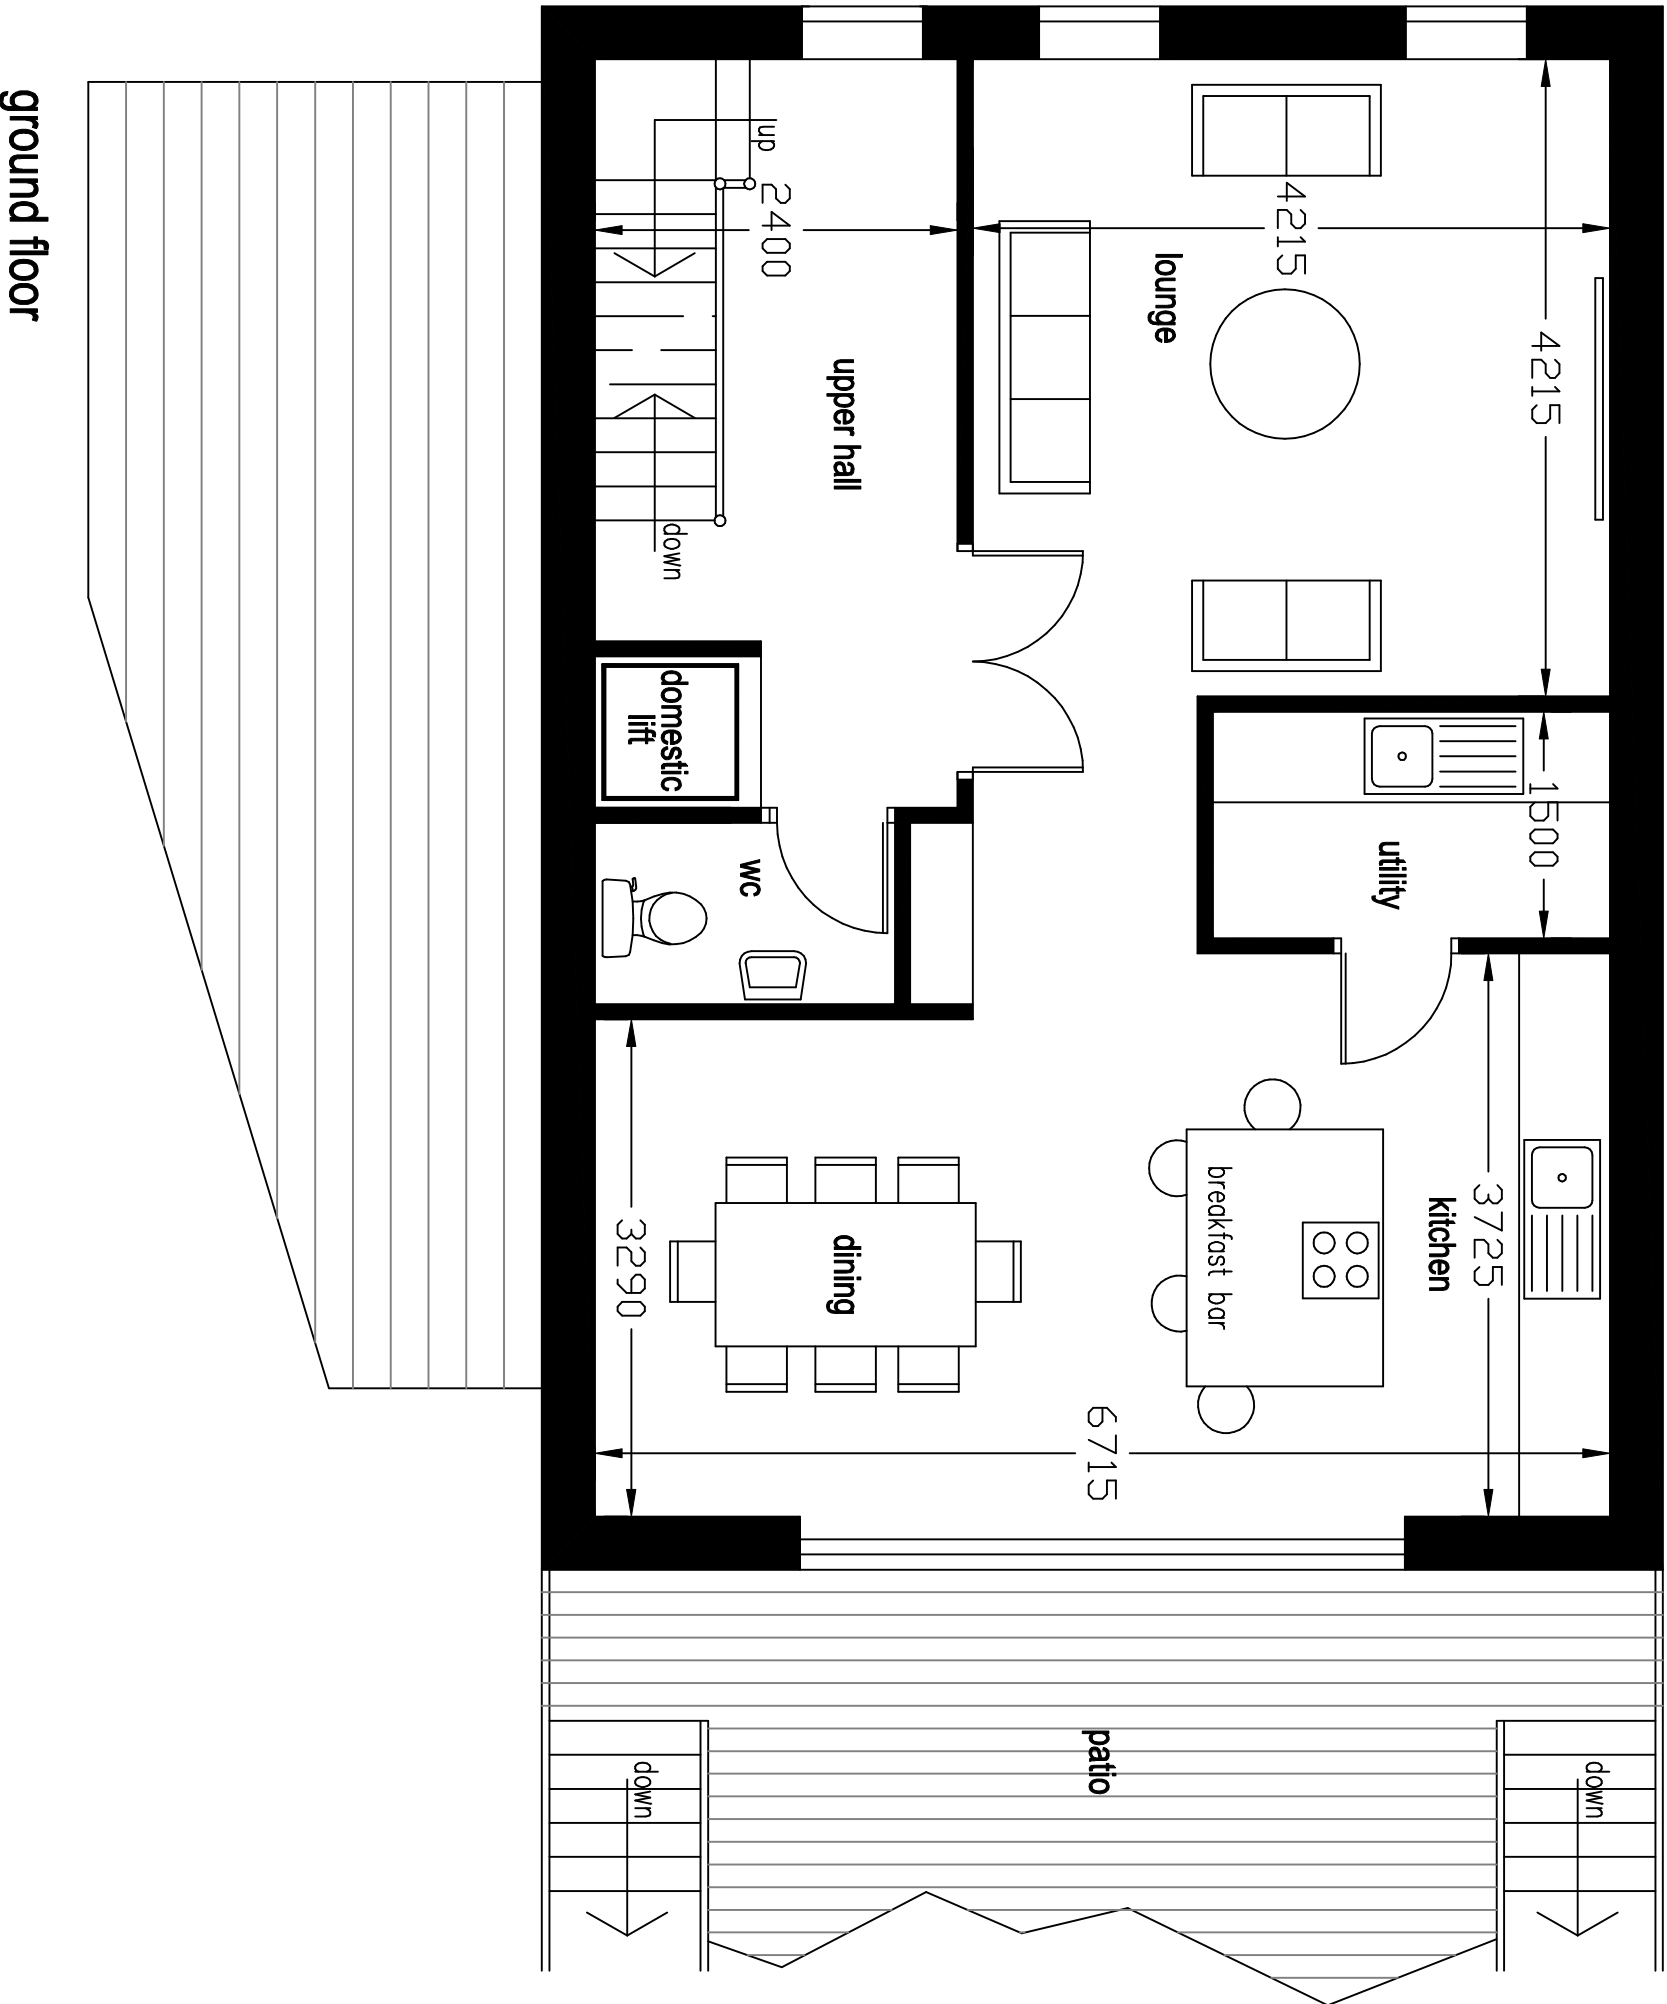


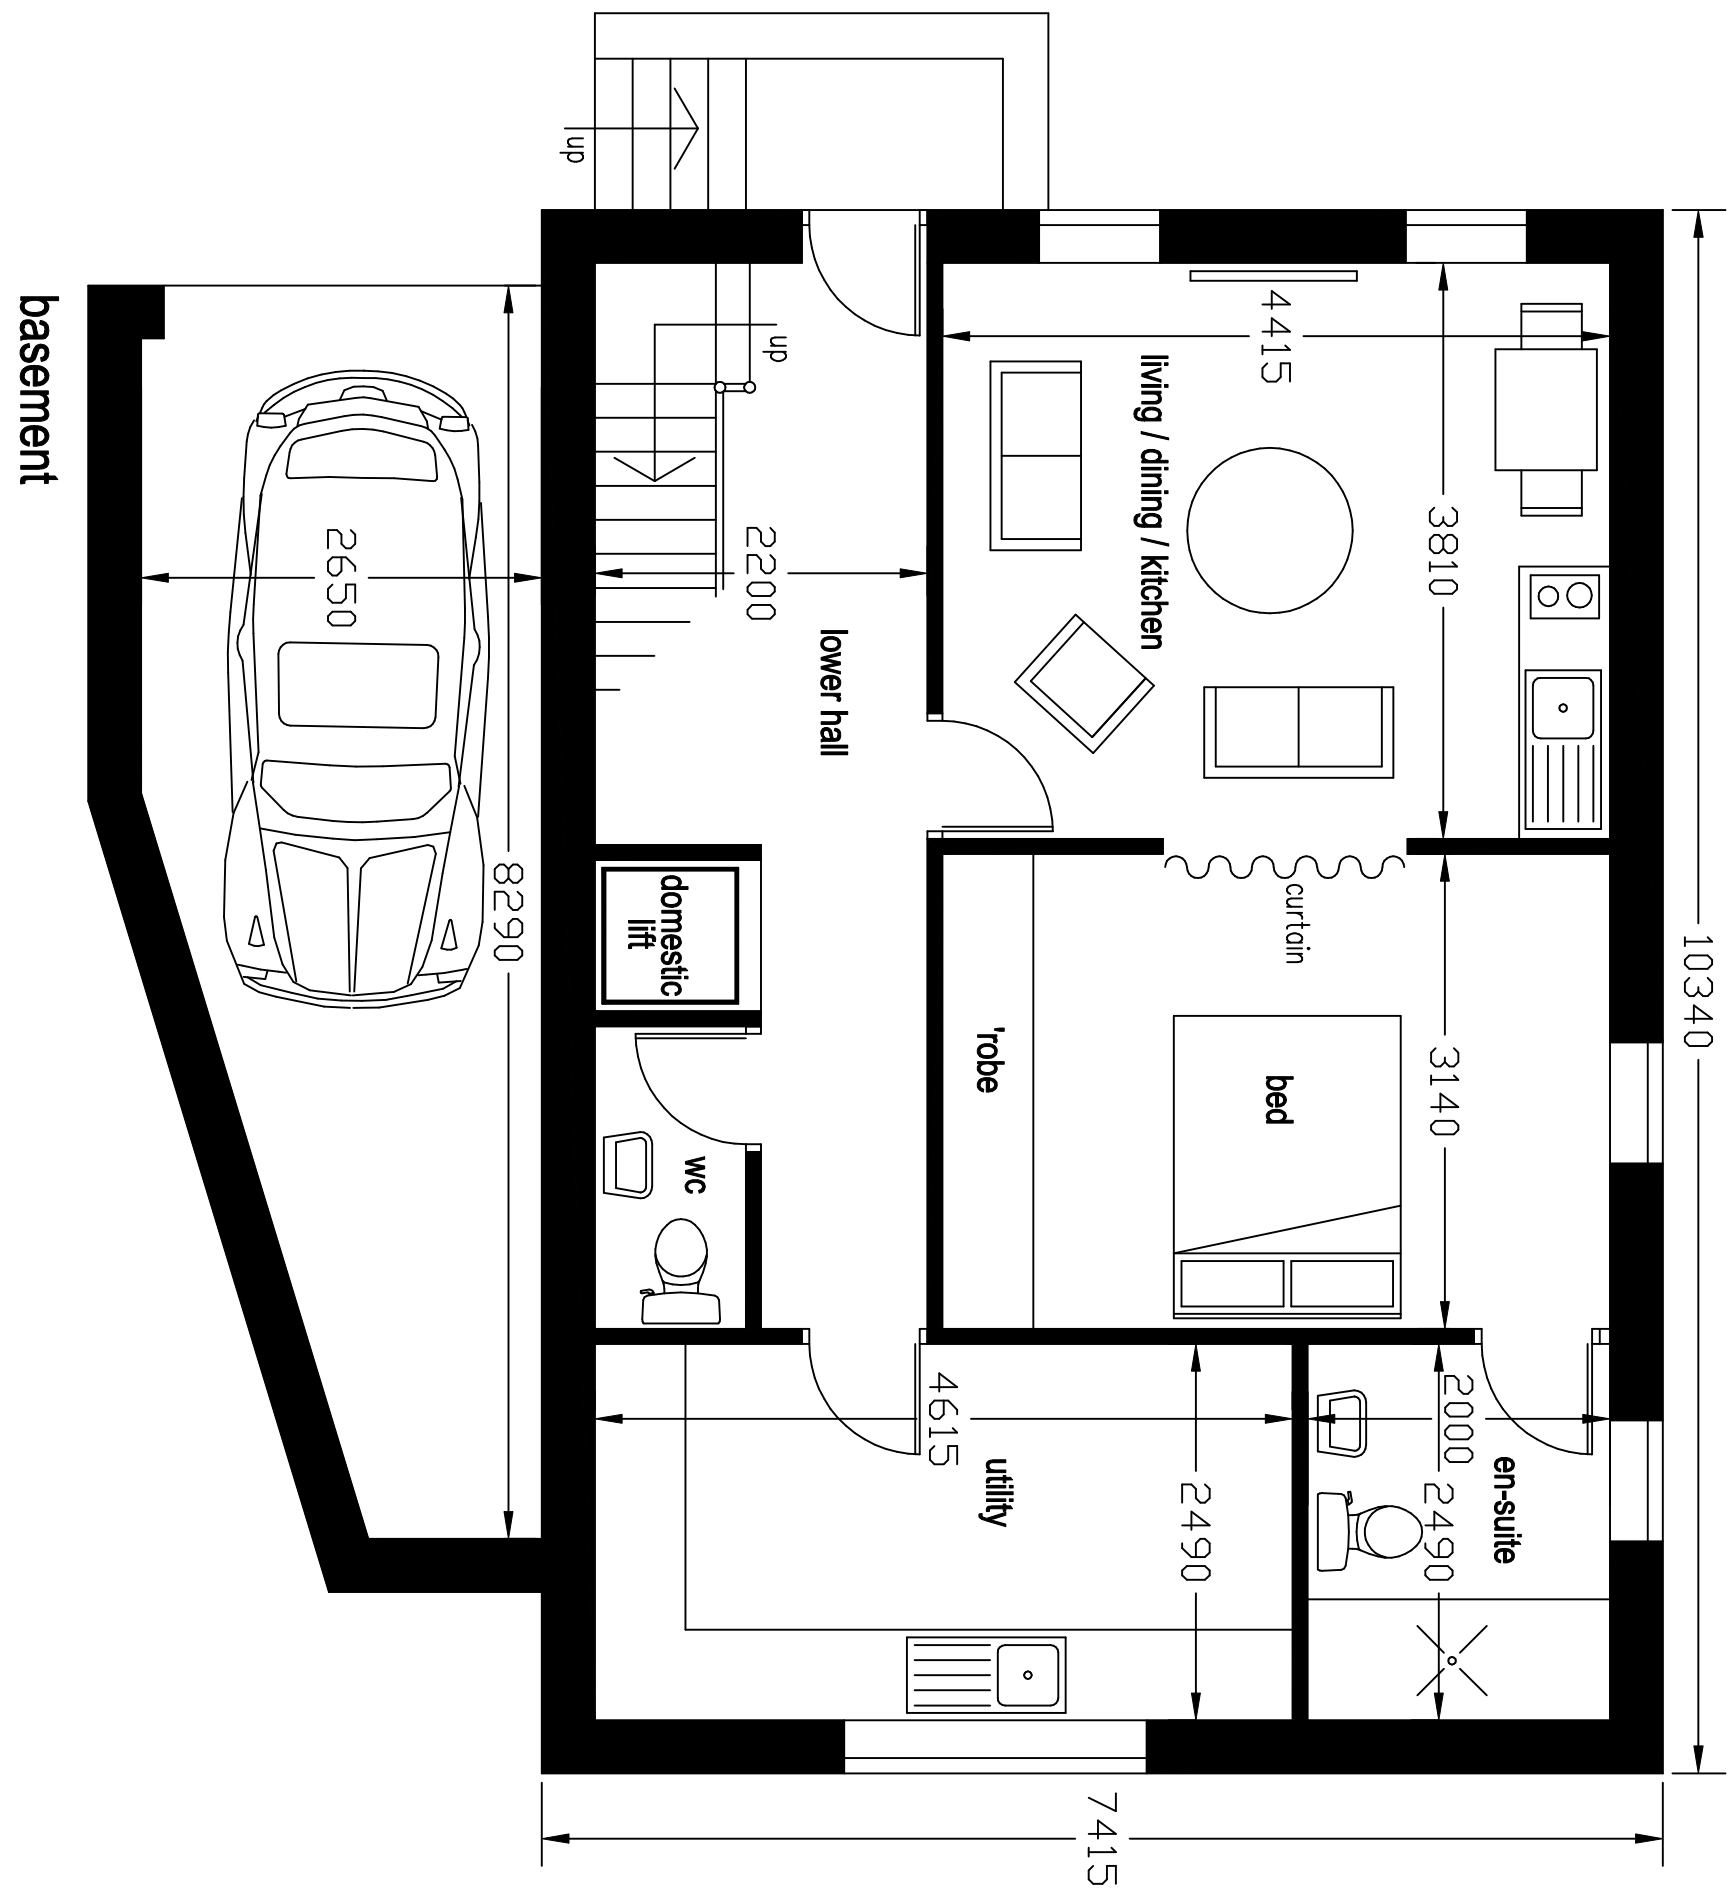

plots 2 & 3

proposed amended house types

Windacre Works

Mather Lane

Bury

scale 1:50 1:100 @ A1

linear scale 1:100 @ A1

drawing number CB-09-03-24-A

Rae Connell Associates Building Design and Planning Consultants

214 Burnley Road Bacup Lancashire

01706 873000