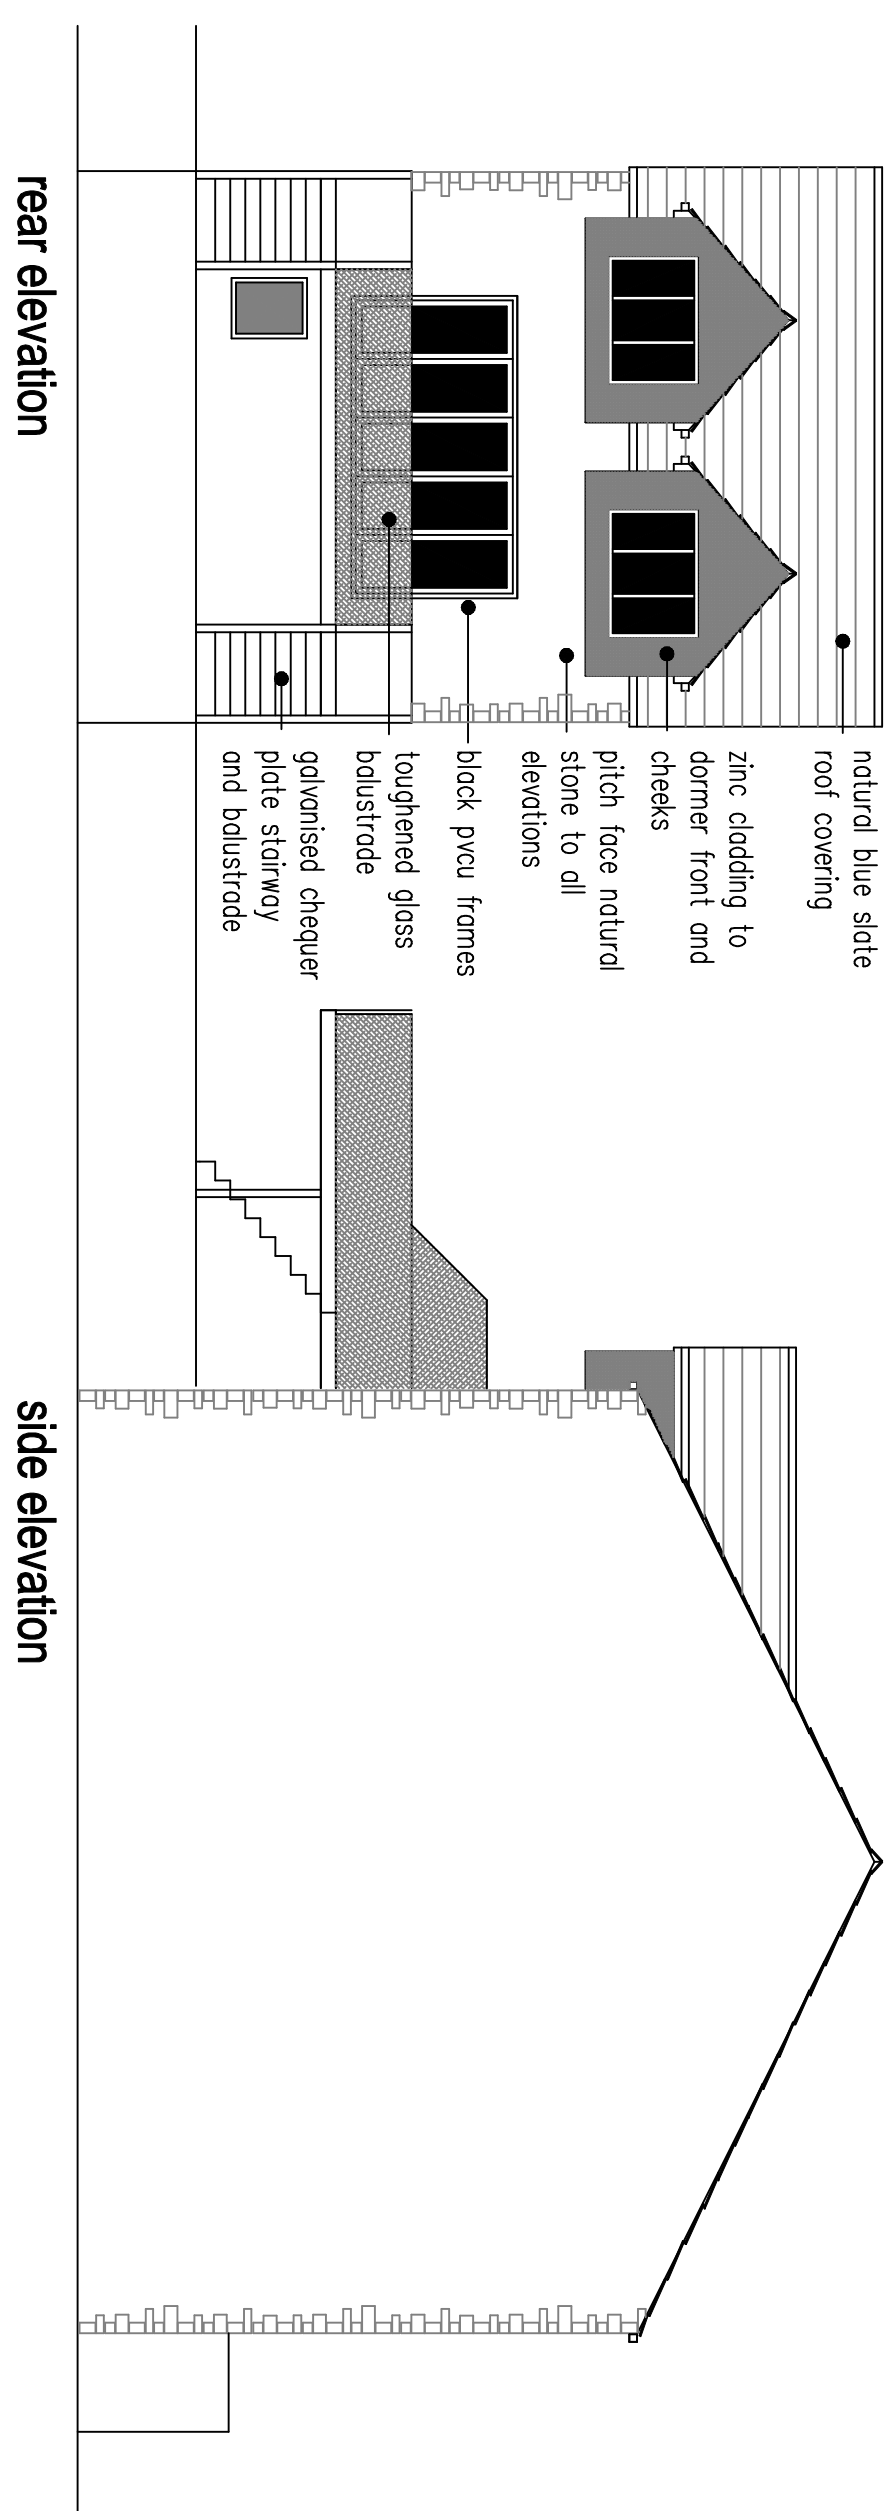
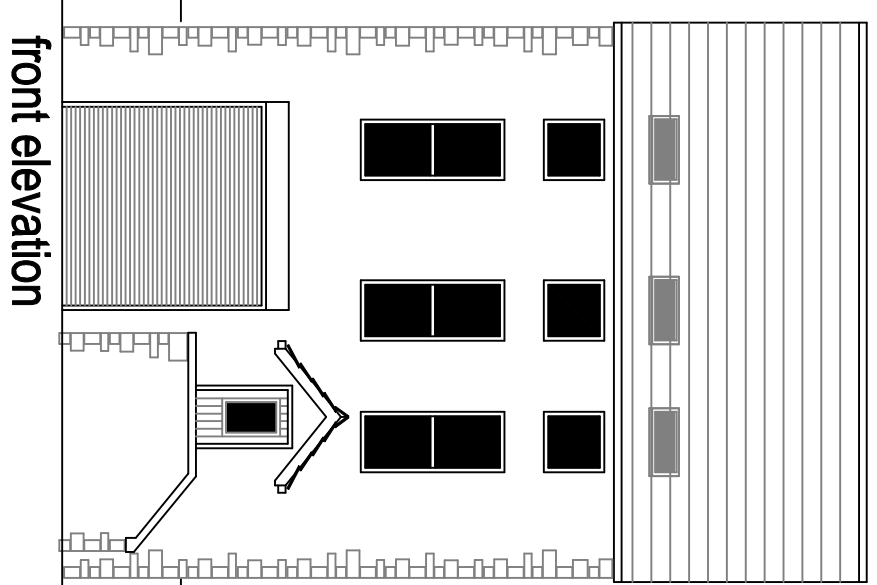
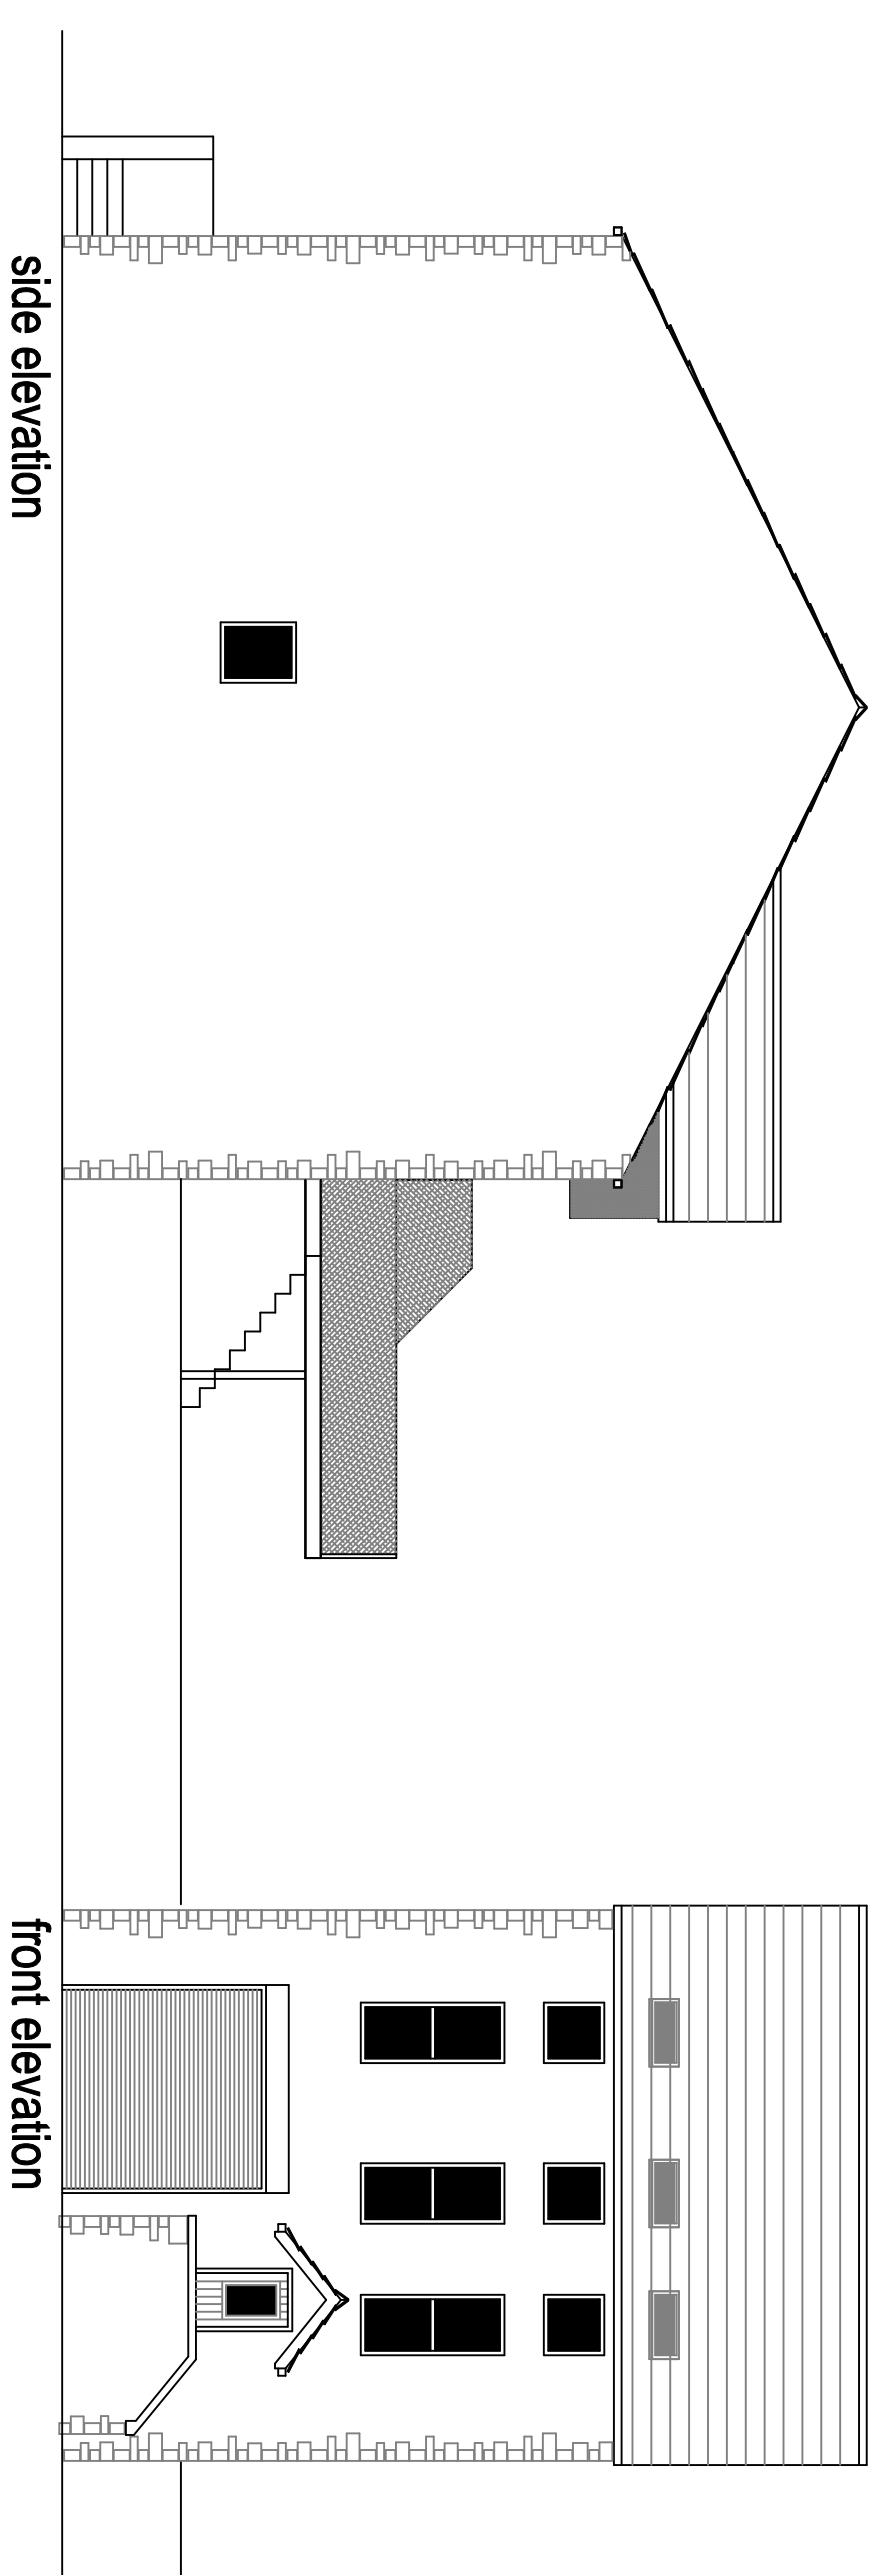
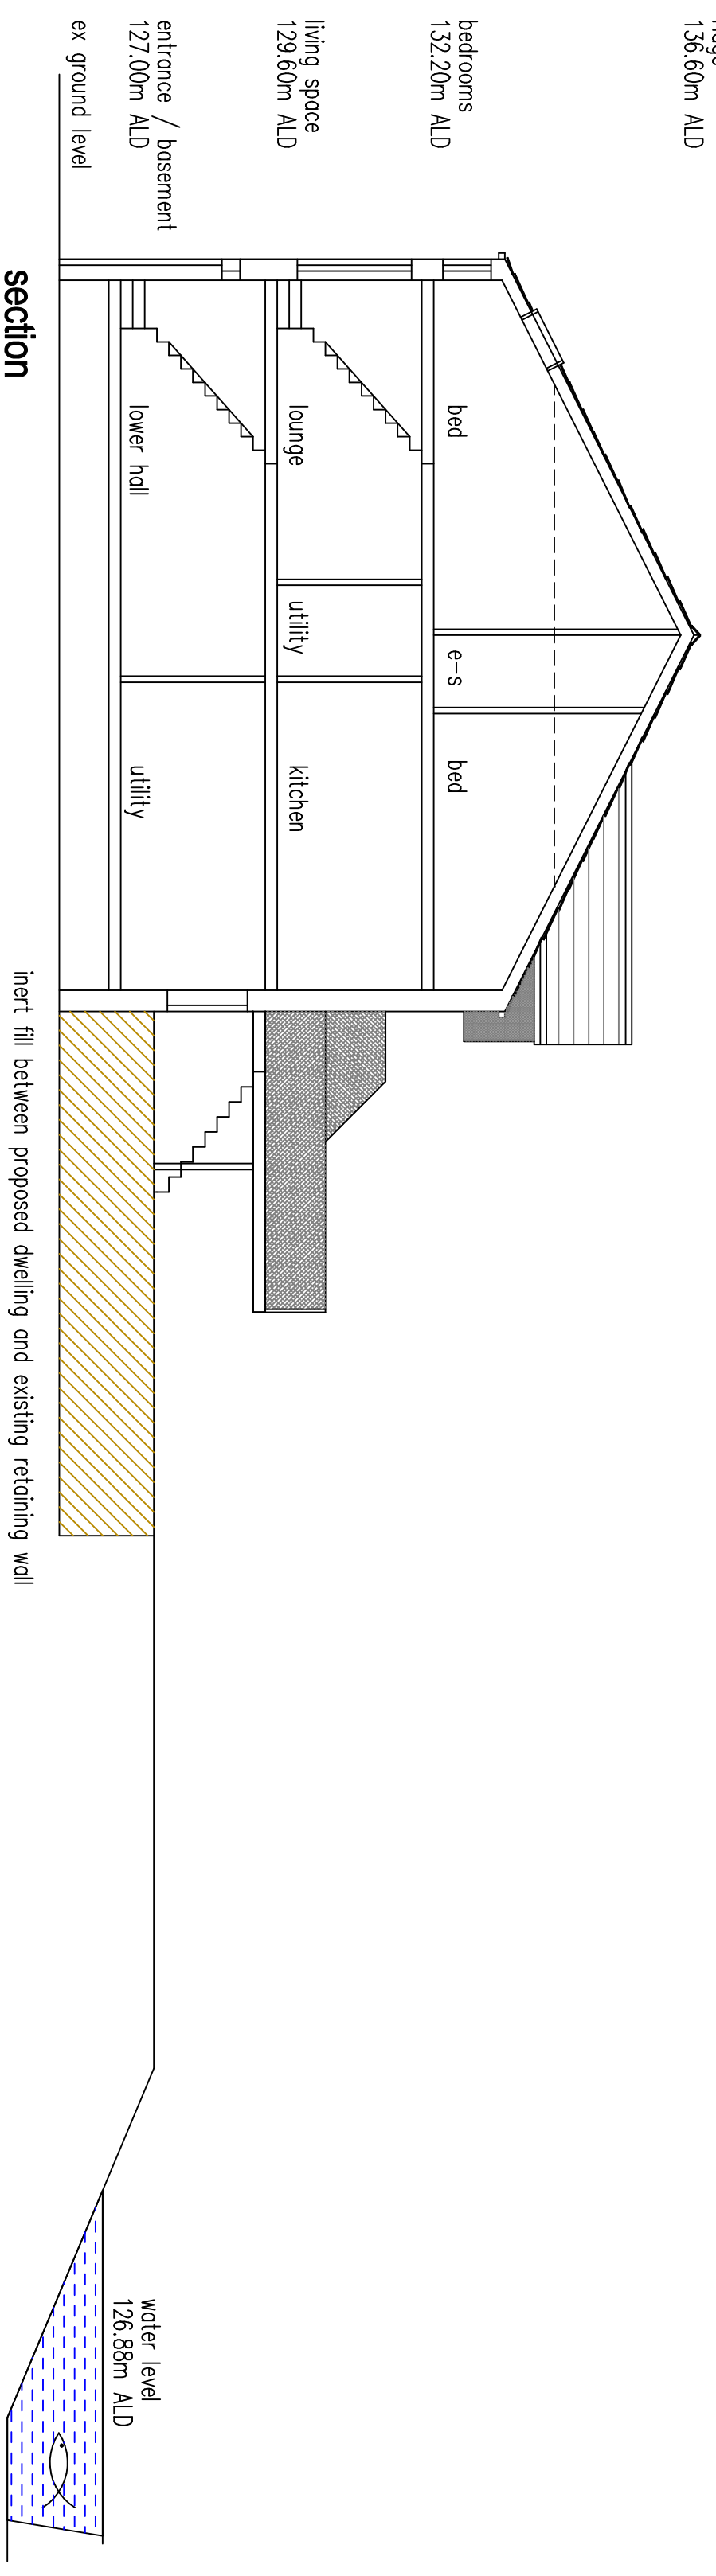
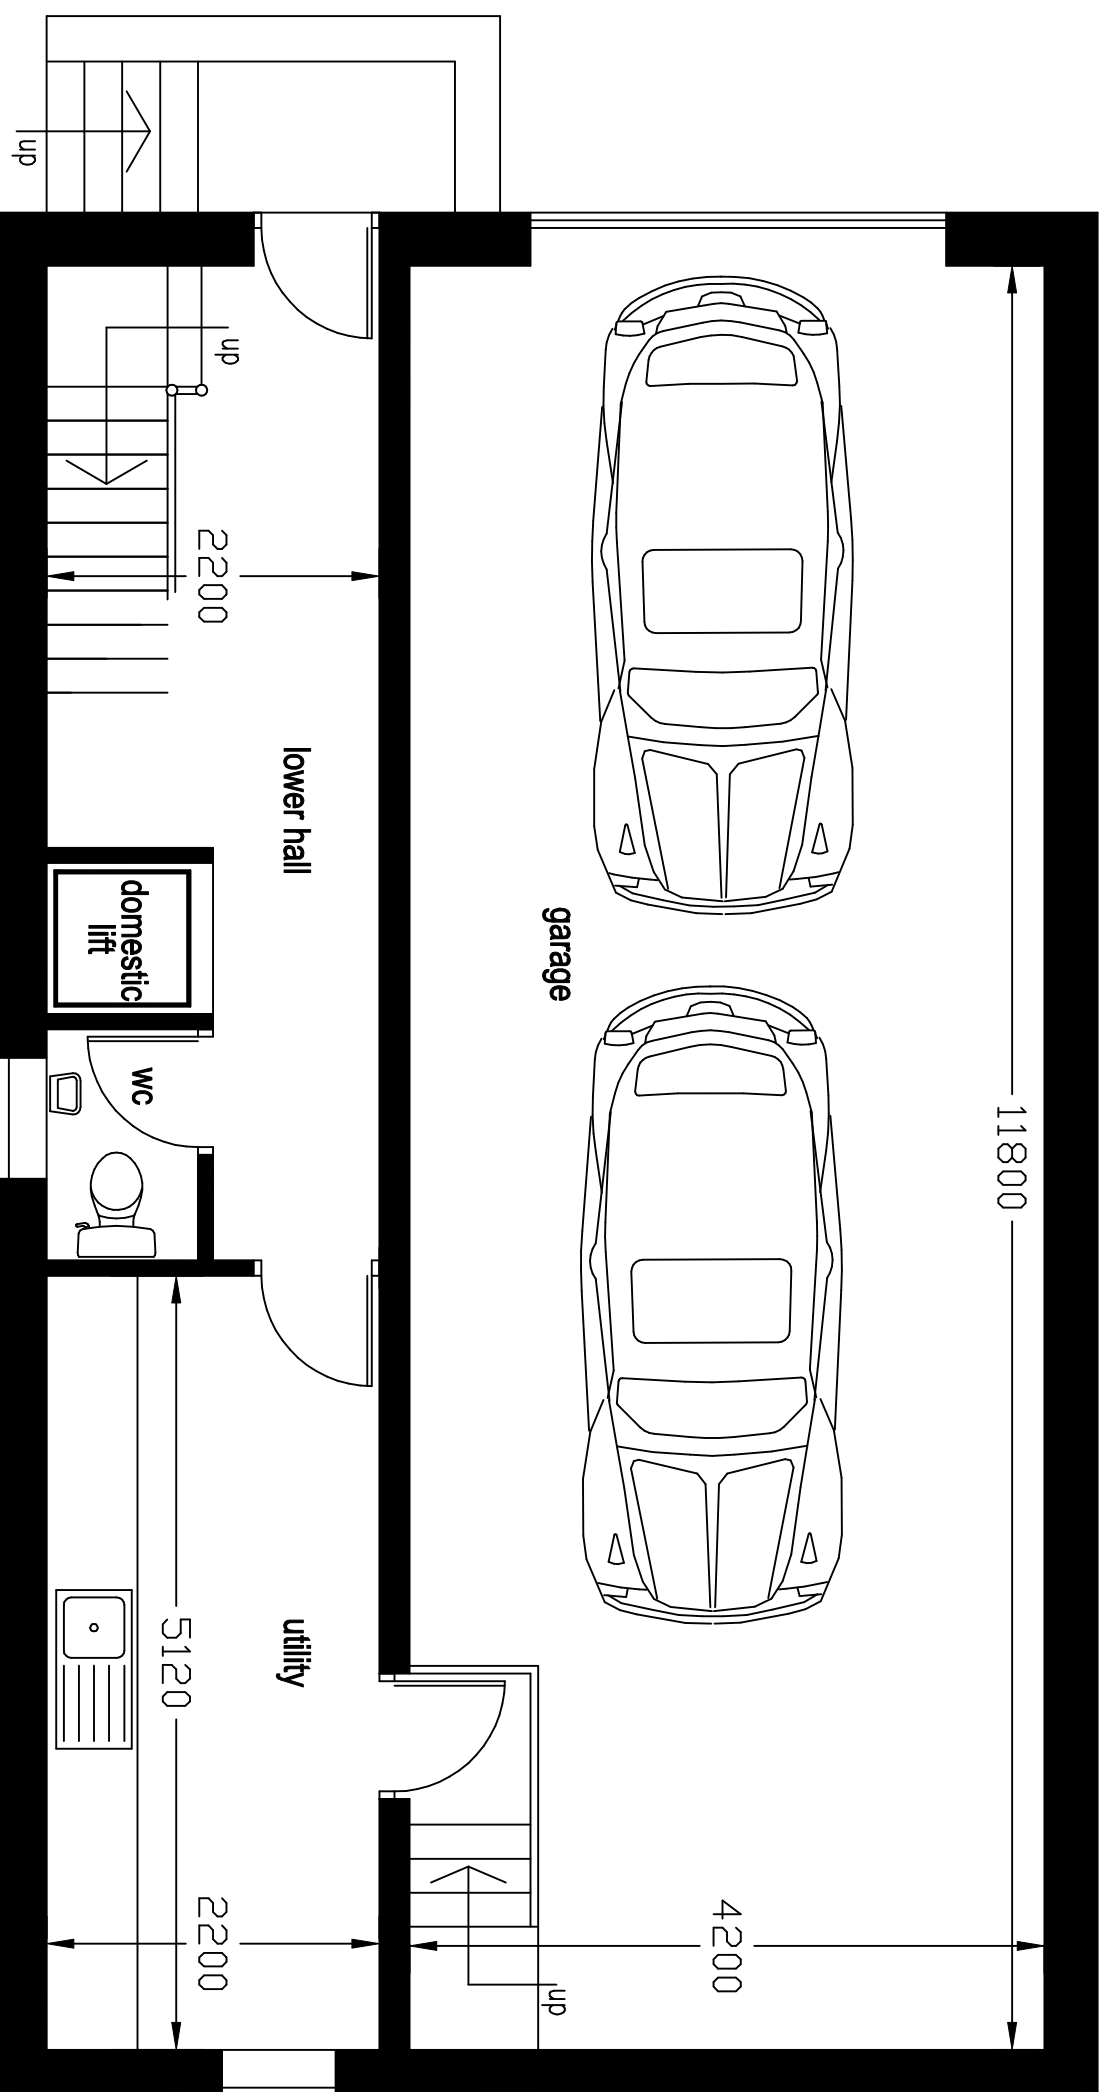
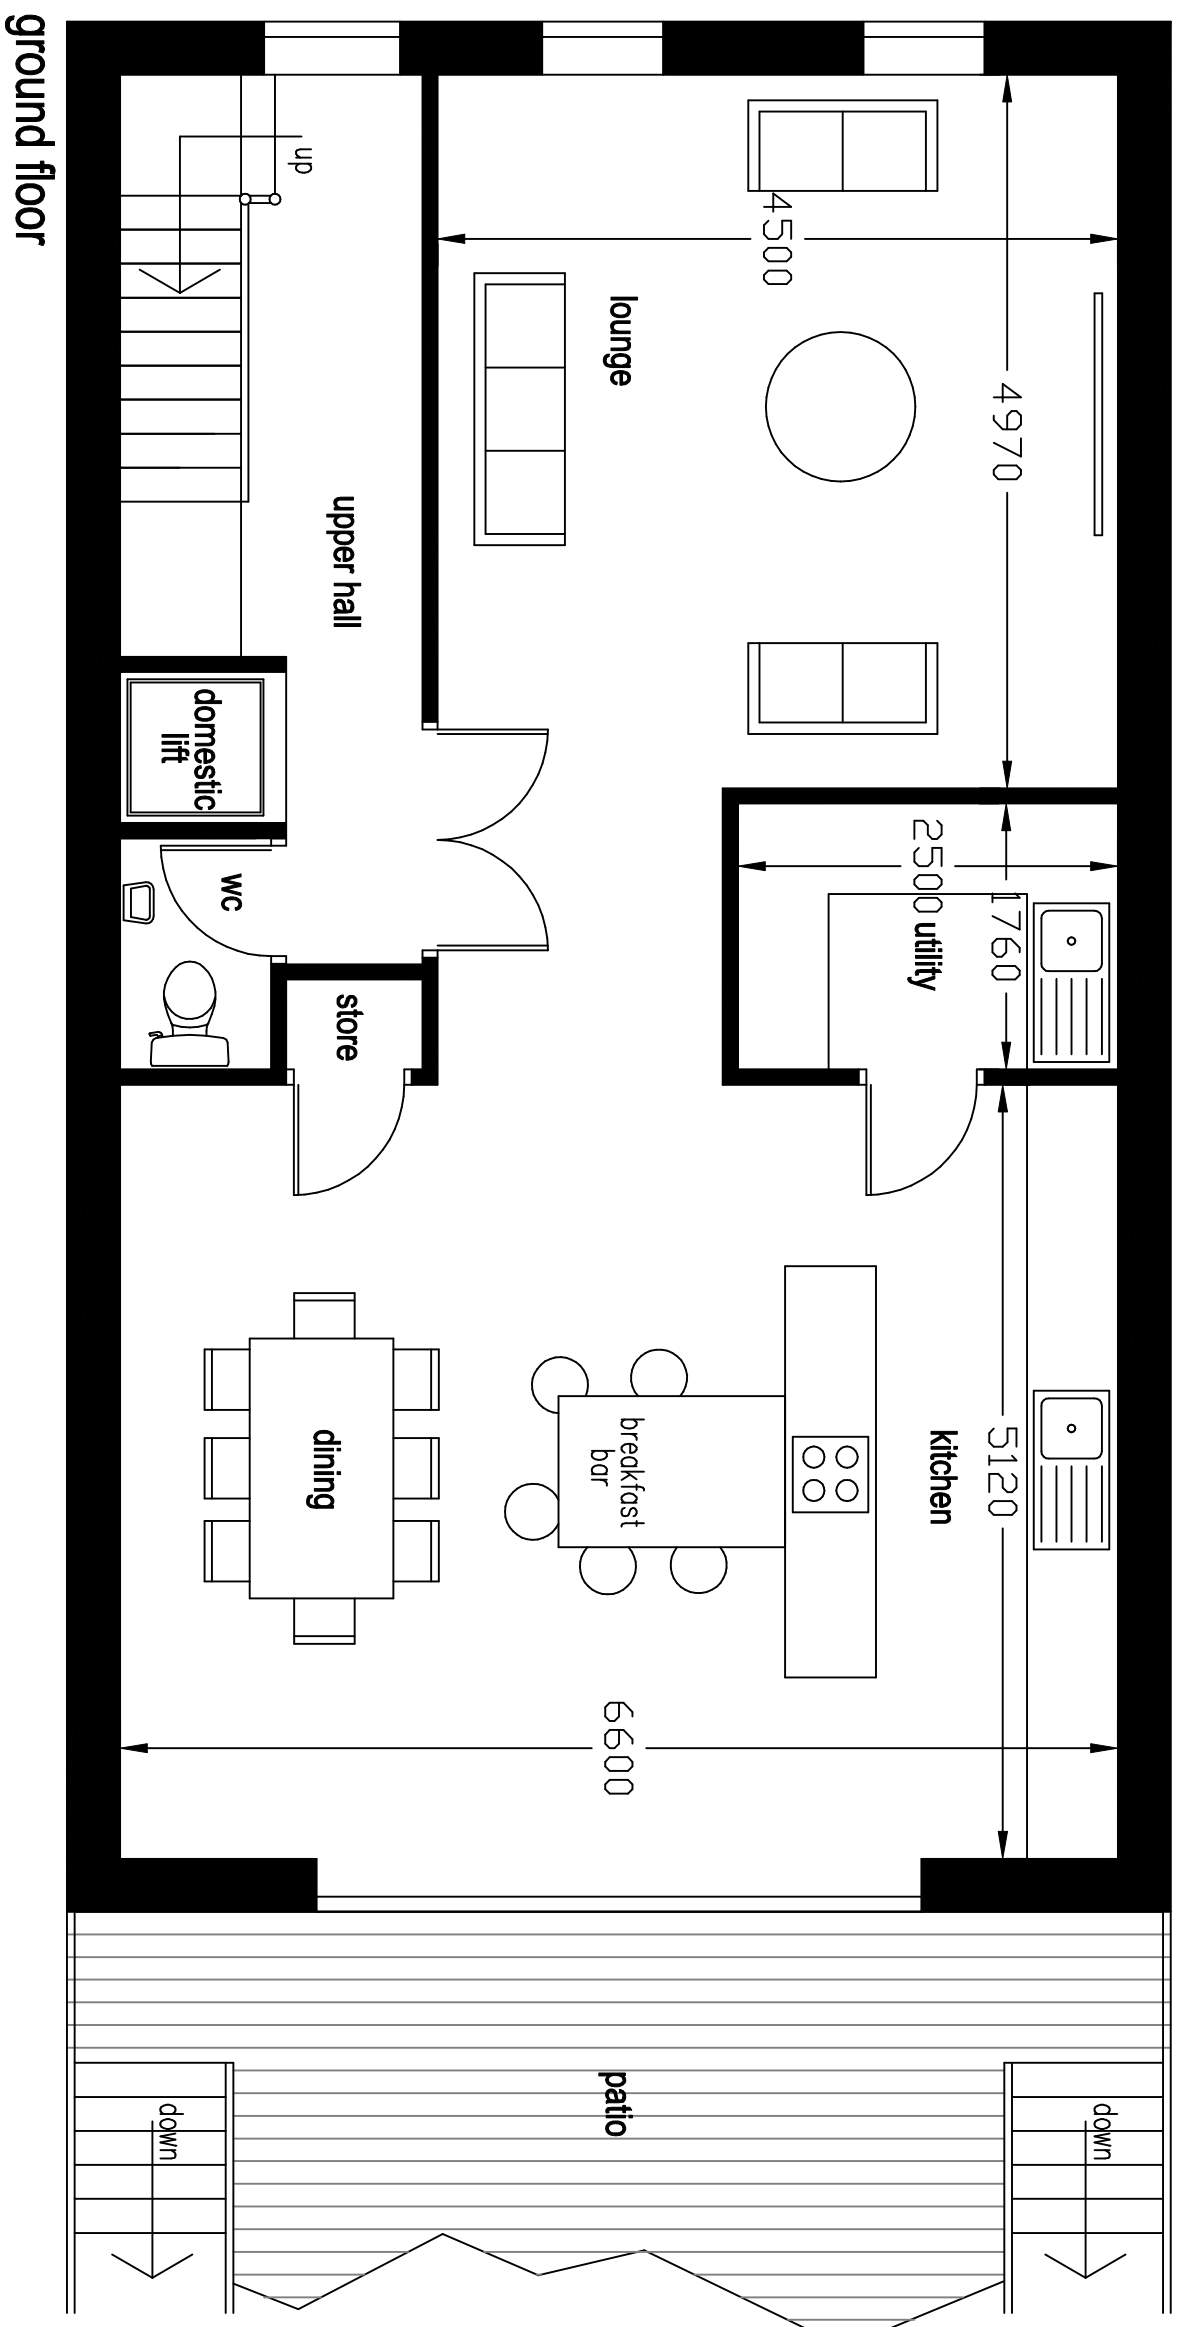
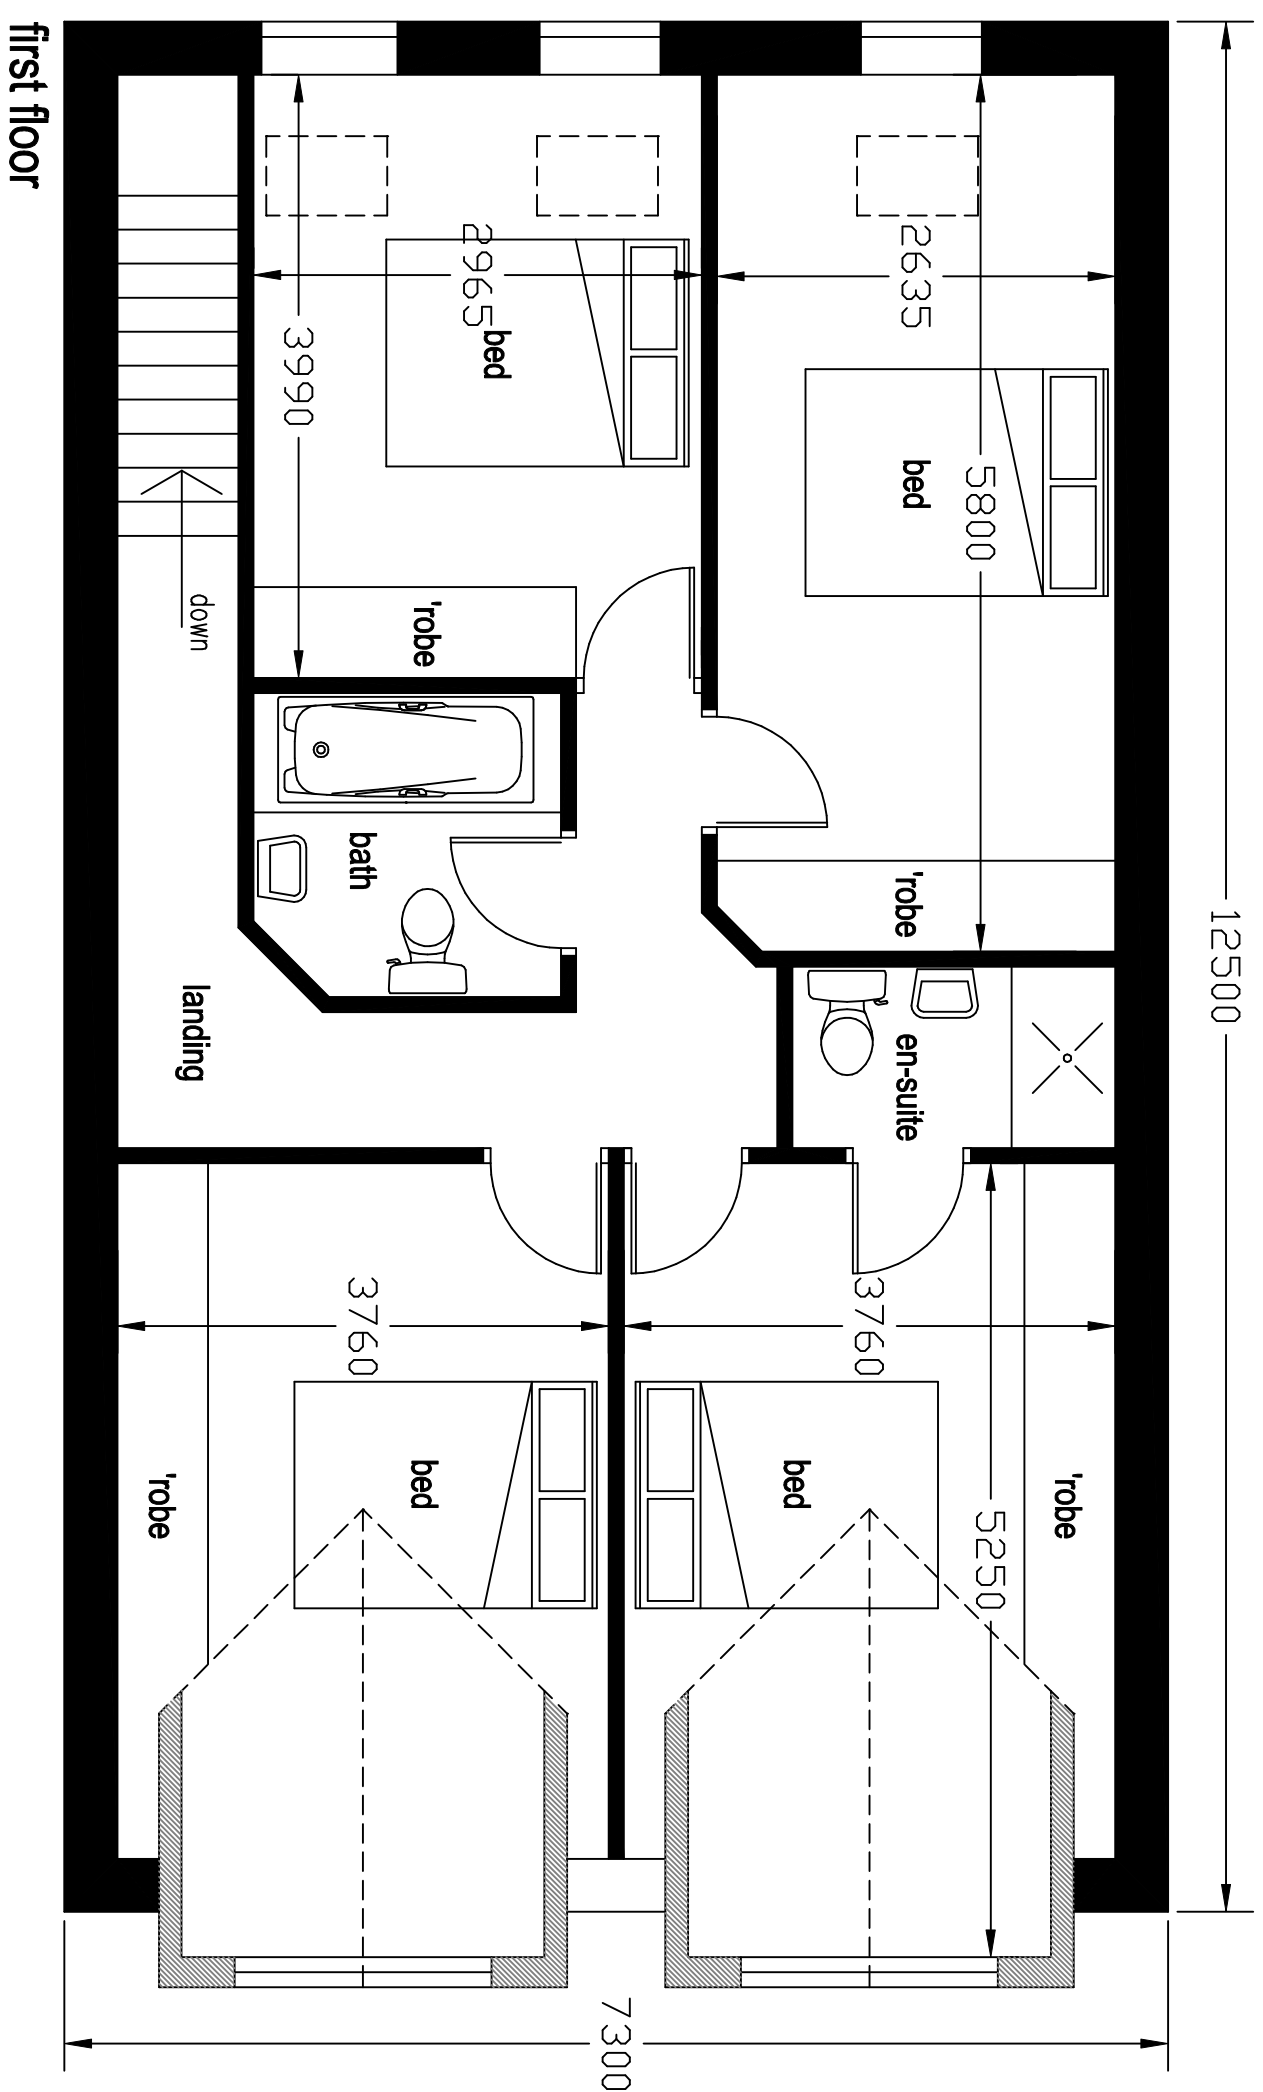


proposed amended house types

plot 4

Windacre Works

Mather Lane

Bury

proposed amended house types
Windacre Works
Mather Lane
Bury

**Windacre Works
Mather Lane
Bury**

**Mather Lane
Bury**

Bury

scale	1:50	1:100	@A1
-------	------	-------	-----

0m 10m
linear scale 1:100 @ A1

drawing number CB-09-03-24-B