

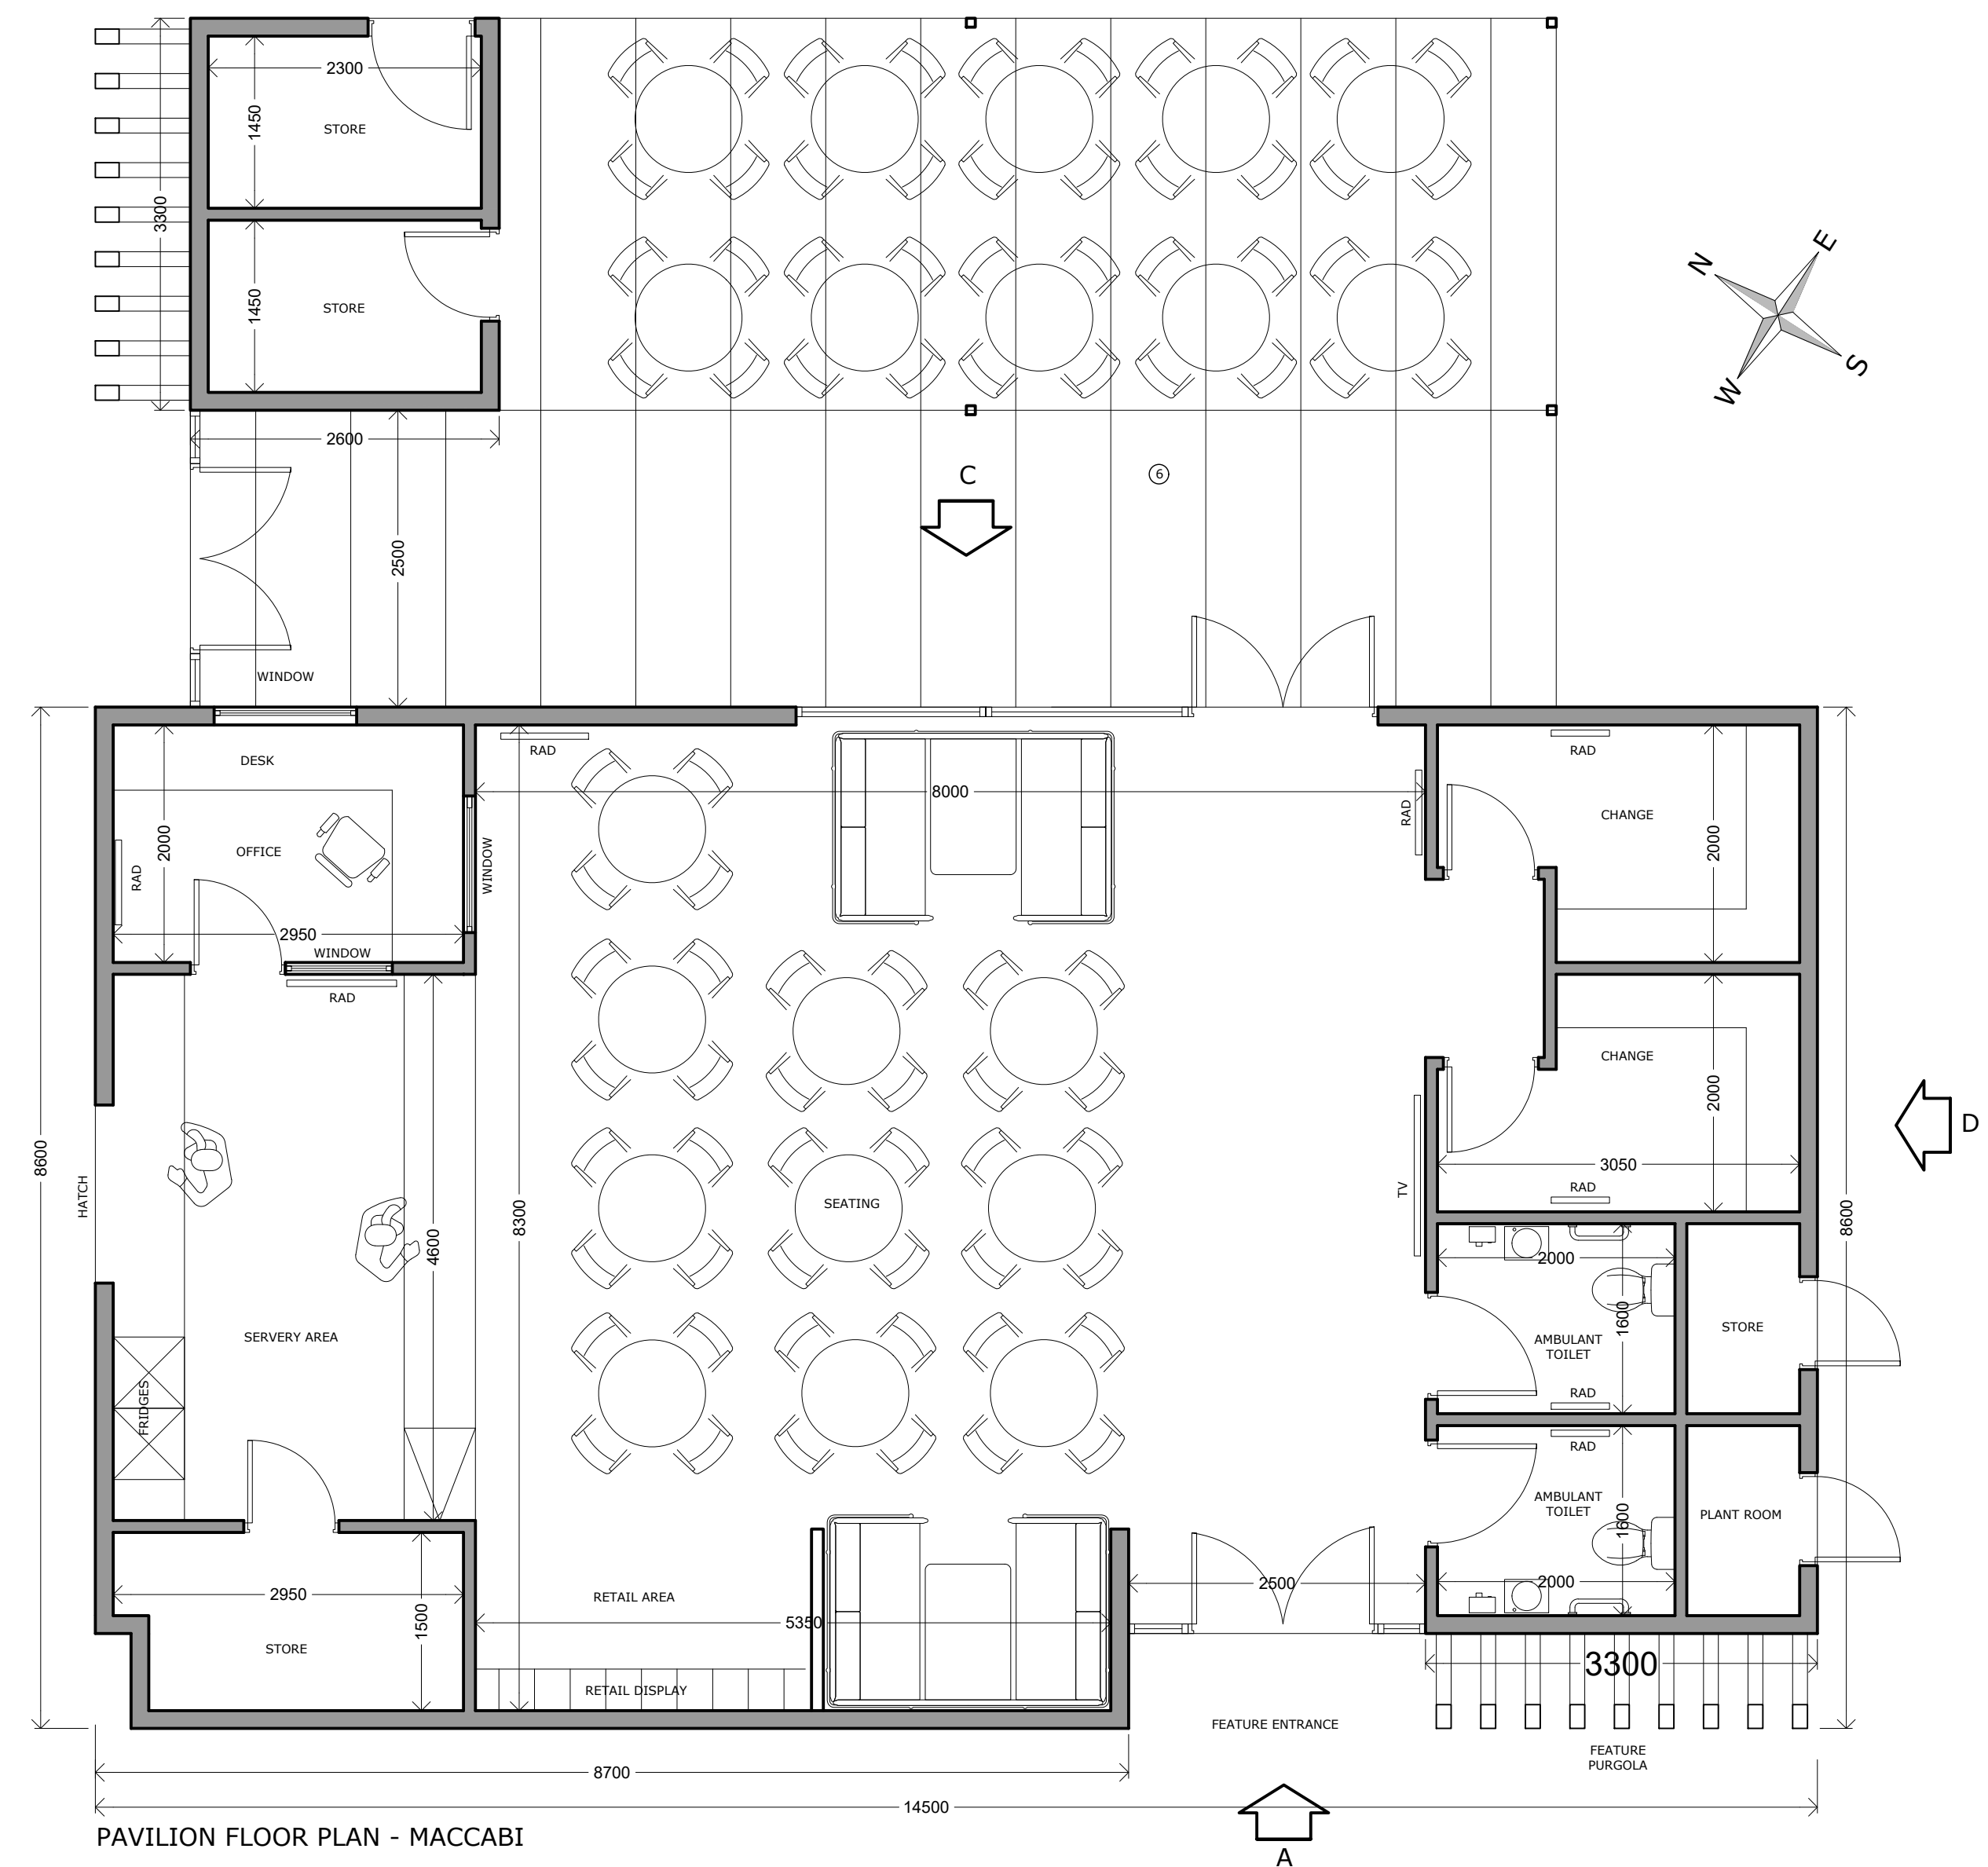
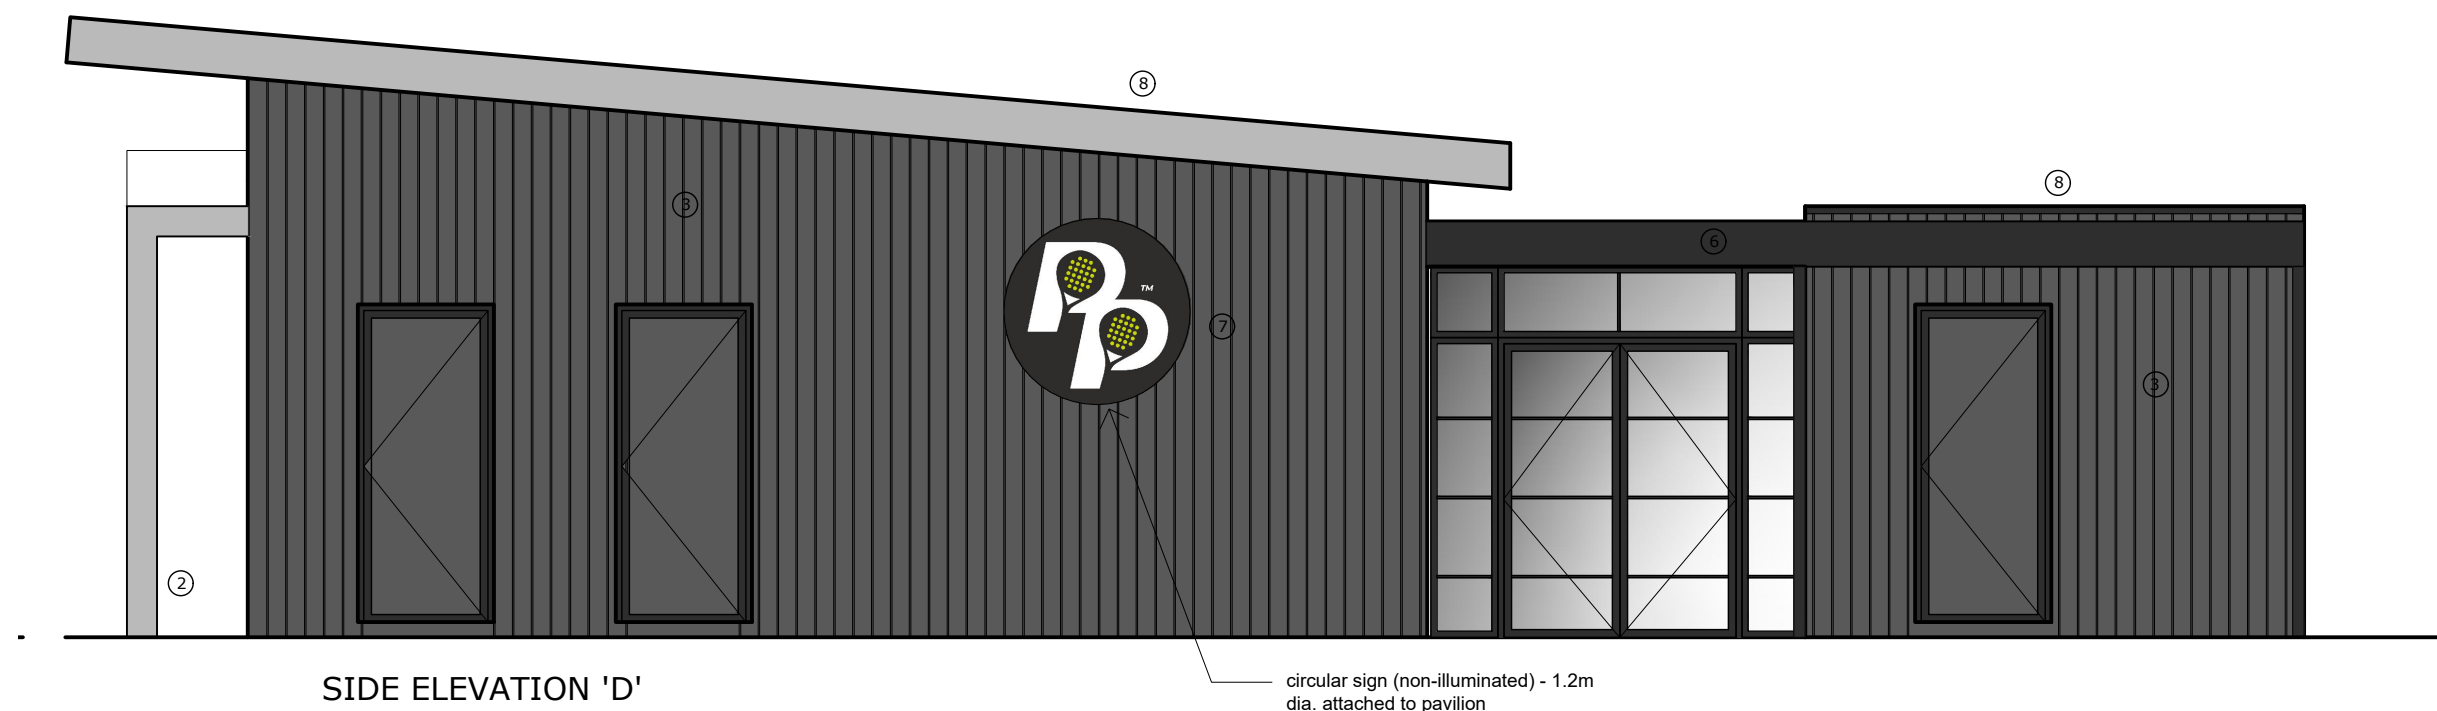
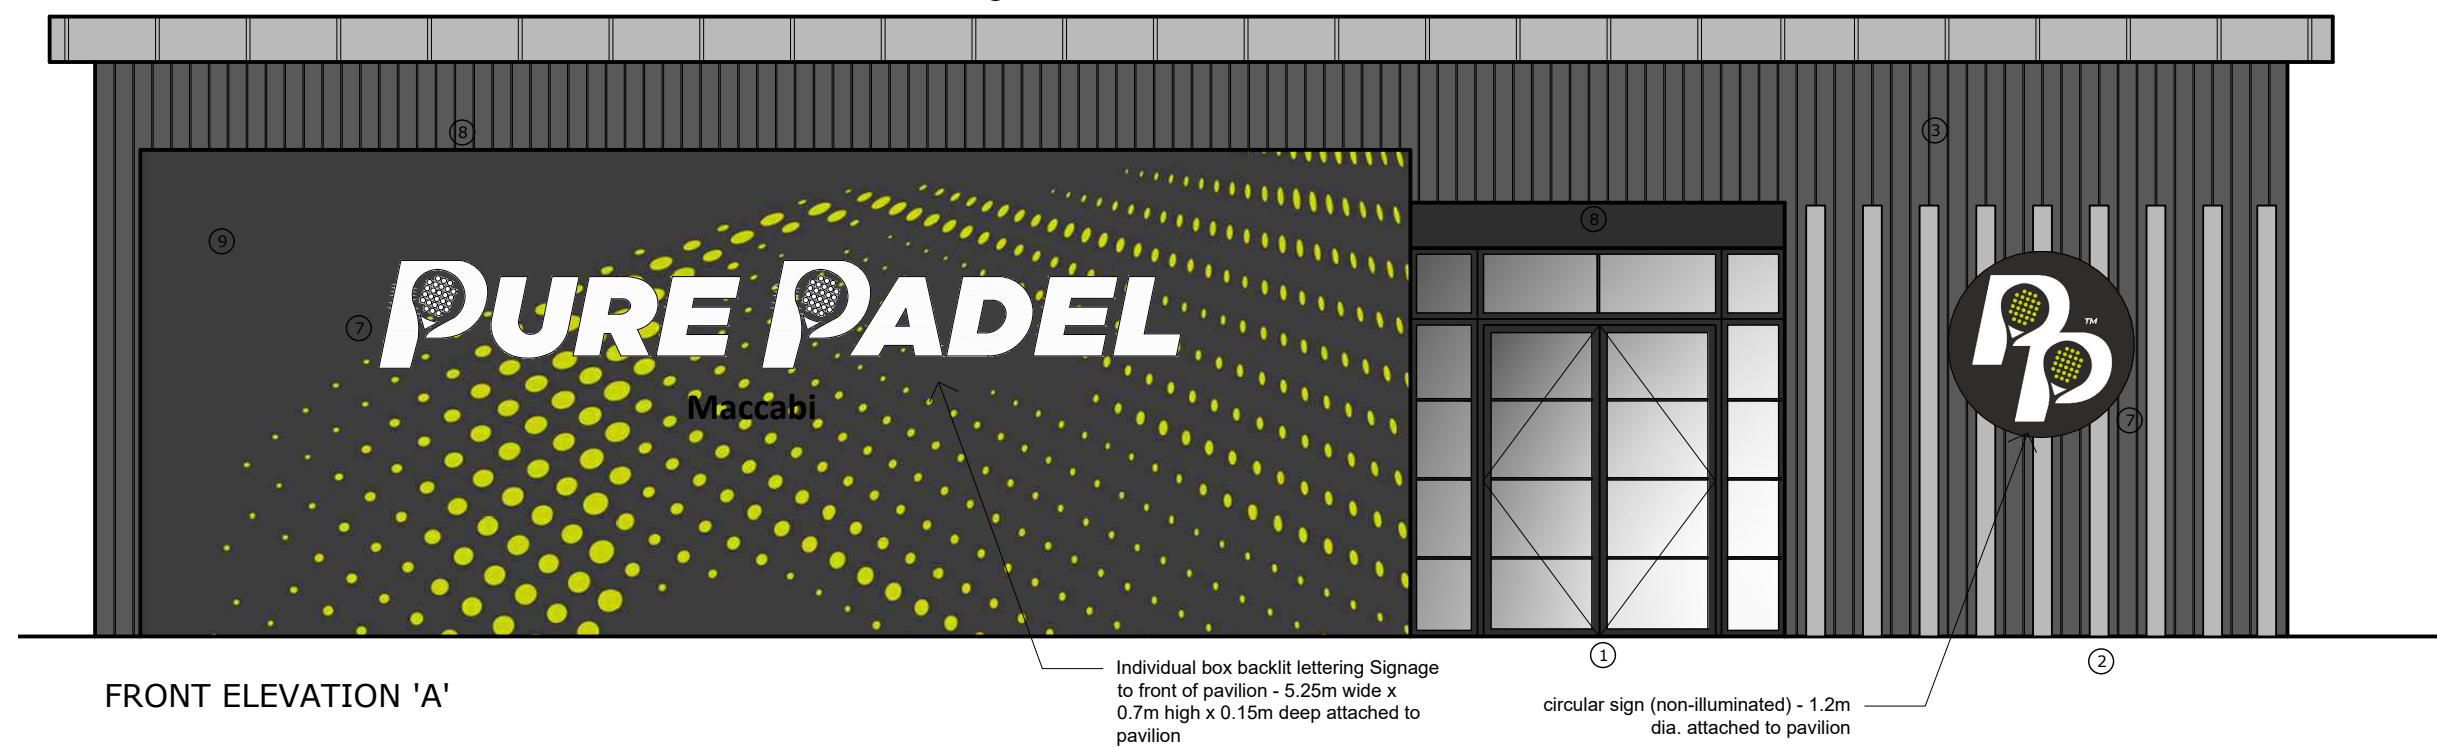


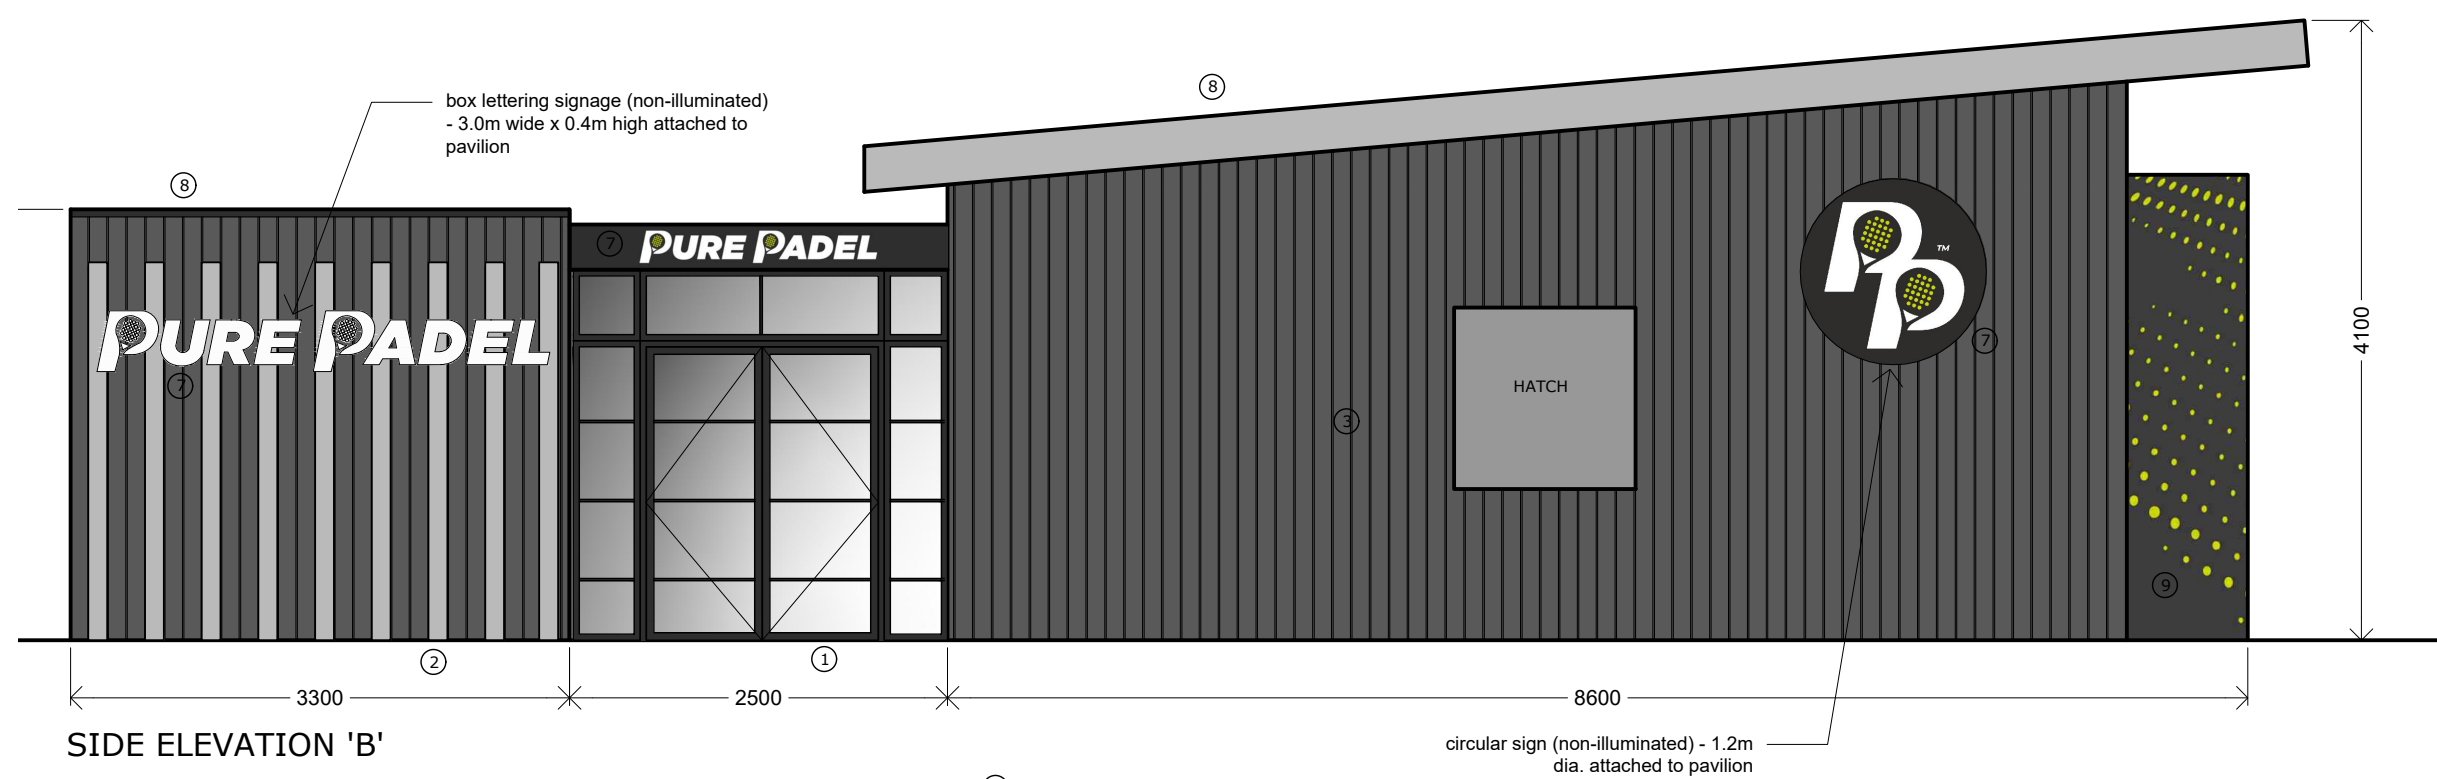


KIOSK MATERIALS SCHEDULE	
①	Aluminium powder coated glazed doors and side screens - colour dark grey
②	Aluminium powder coated purgola feature - colour dark grey
③	Insulated modular wall panels with steel frame and wood effect fibre cement cladding
④	Aluminium powder coated windows - colour dark grey
⑤	Aluminium powder coated glazed roof
⑥	Aluminium powder coated canopy structure - colour dark grey
⑦	Signage in branded colours (non-illuminated except front box sign)
⑧	Insulated Roof panel - colour dark grey
⑨	Insulated modular wall panels with steel frame and branded vinyl finish

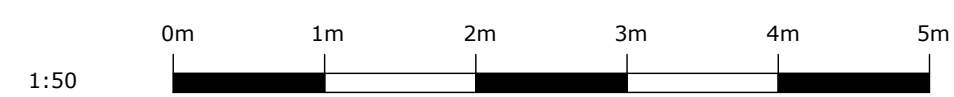

MACCABI, MANCHESTER

PROPOSED PAVILION PLANS AND ELEVATIONS

1:50 at A2 DWG No: PL-09C

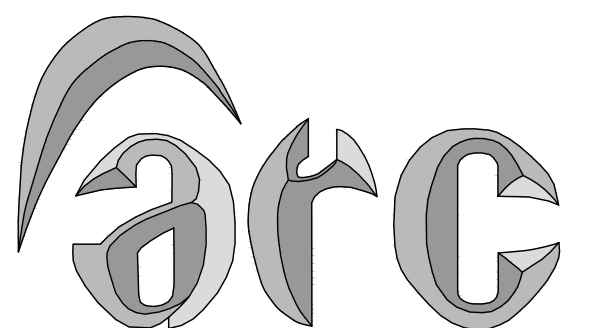

design services limited

26A Victoria Road - Hale -
Altrincham - Cheshire - WA15 9AD
t: 0161 928 4433
w: arcdesignservices.net
e: sales@arcdesignservices.net

All levels and dimensions to be checked on site by contractor prior to commencement. Any variations to be reported to the Arc Design Services Ltd. This drawing is to be read in conjunction with all others relating to the project and all information derived accordingly; any anomalies to be reported to the Arc Design Services Ltd. Do not scale from this drawing. Use figured dimensions only. Work shown on this drawing to be carried out in accordance with current British Standards and Codes of Practice.

© Copyright to Arc Design Services Ltd. The information shown on this drawing shall not be reproduced or copied in any form without prior written consent from Arc Design Services Ltd.