


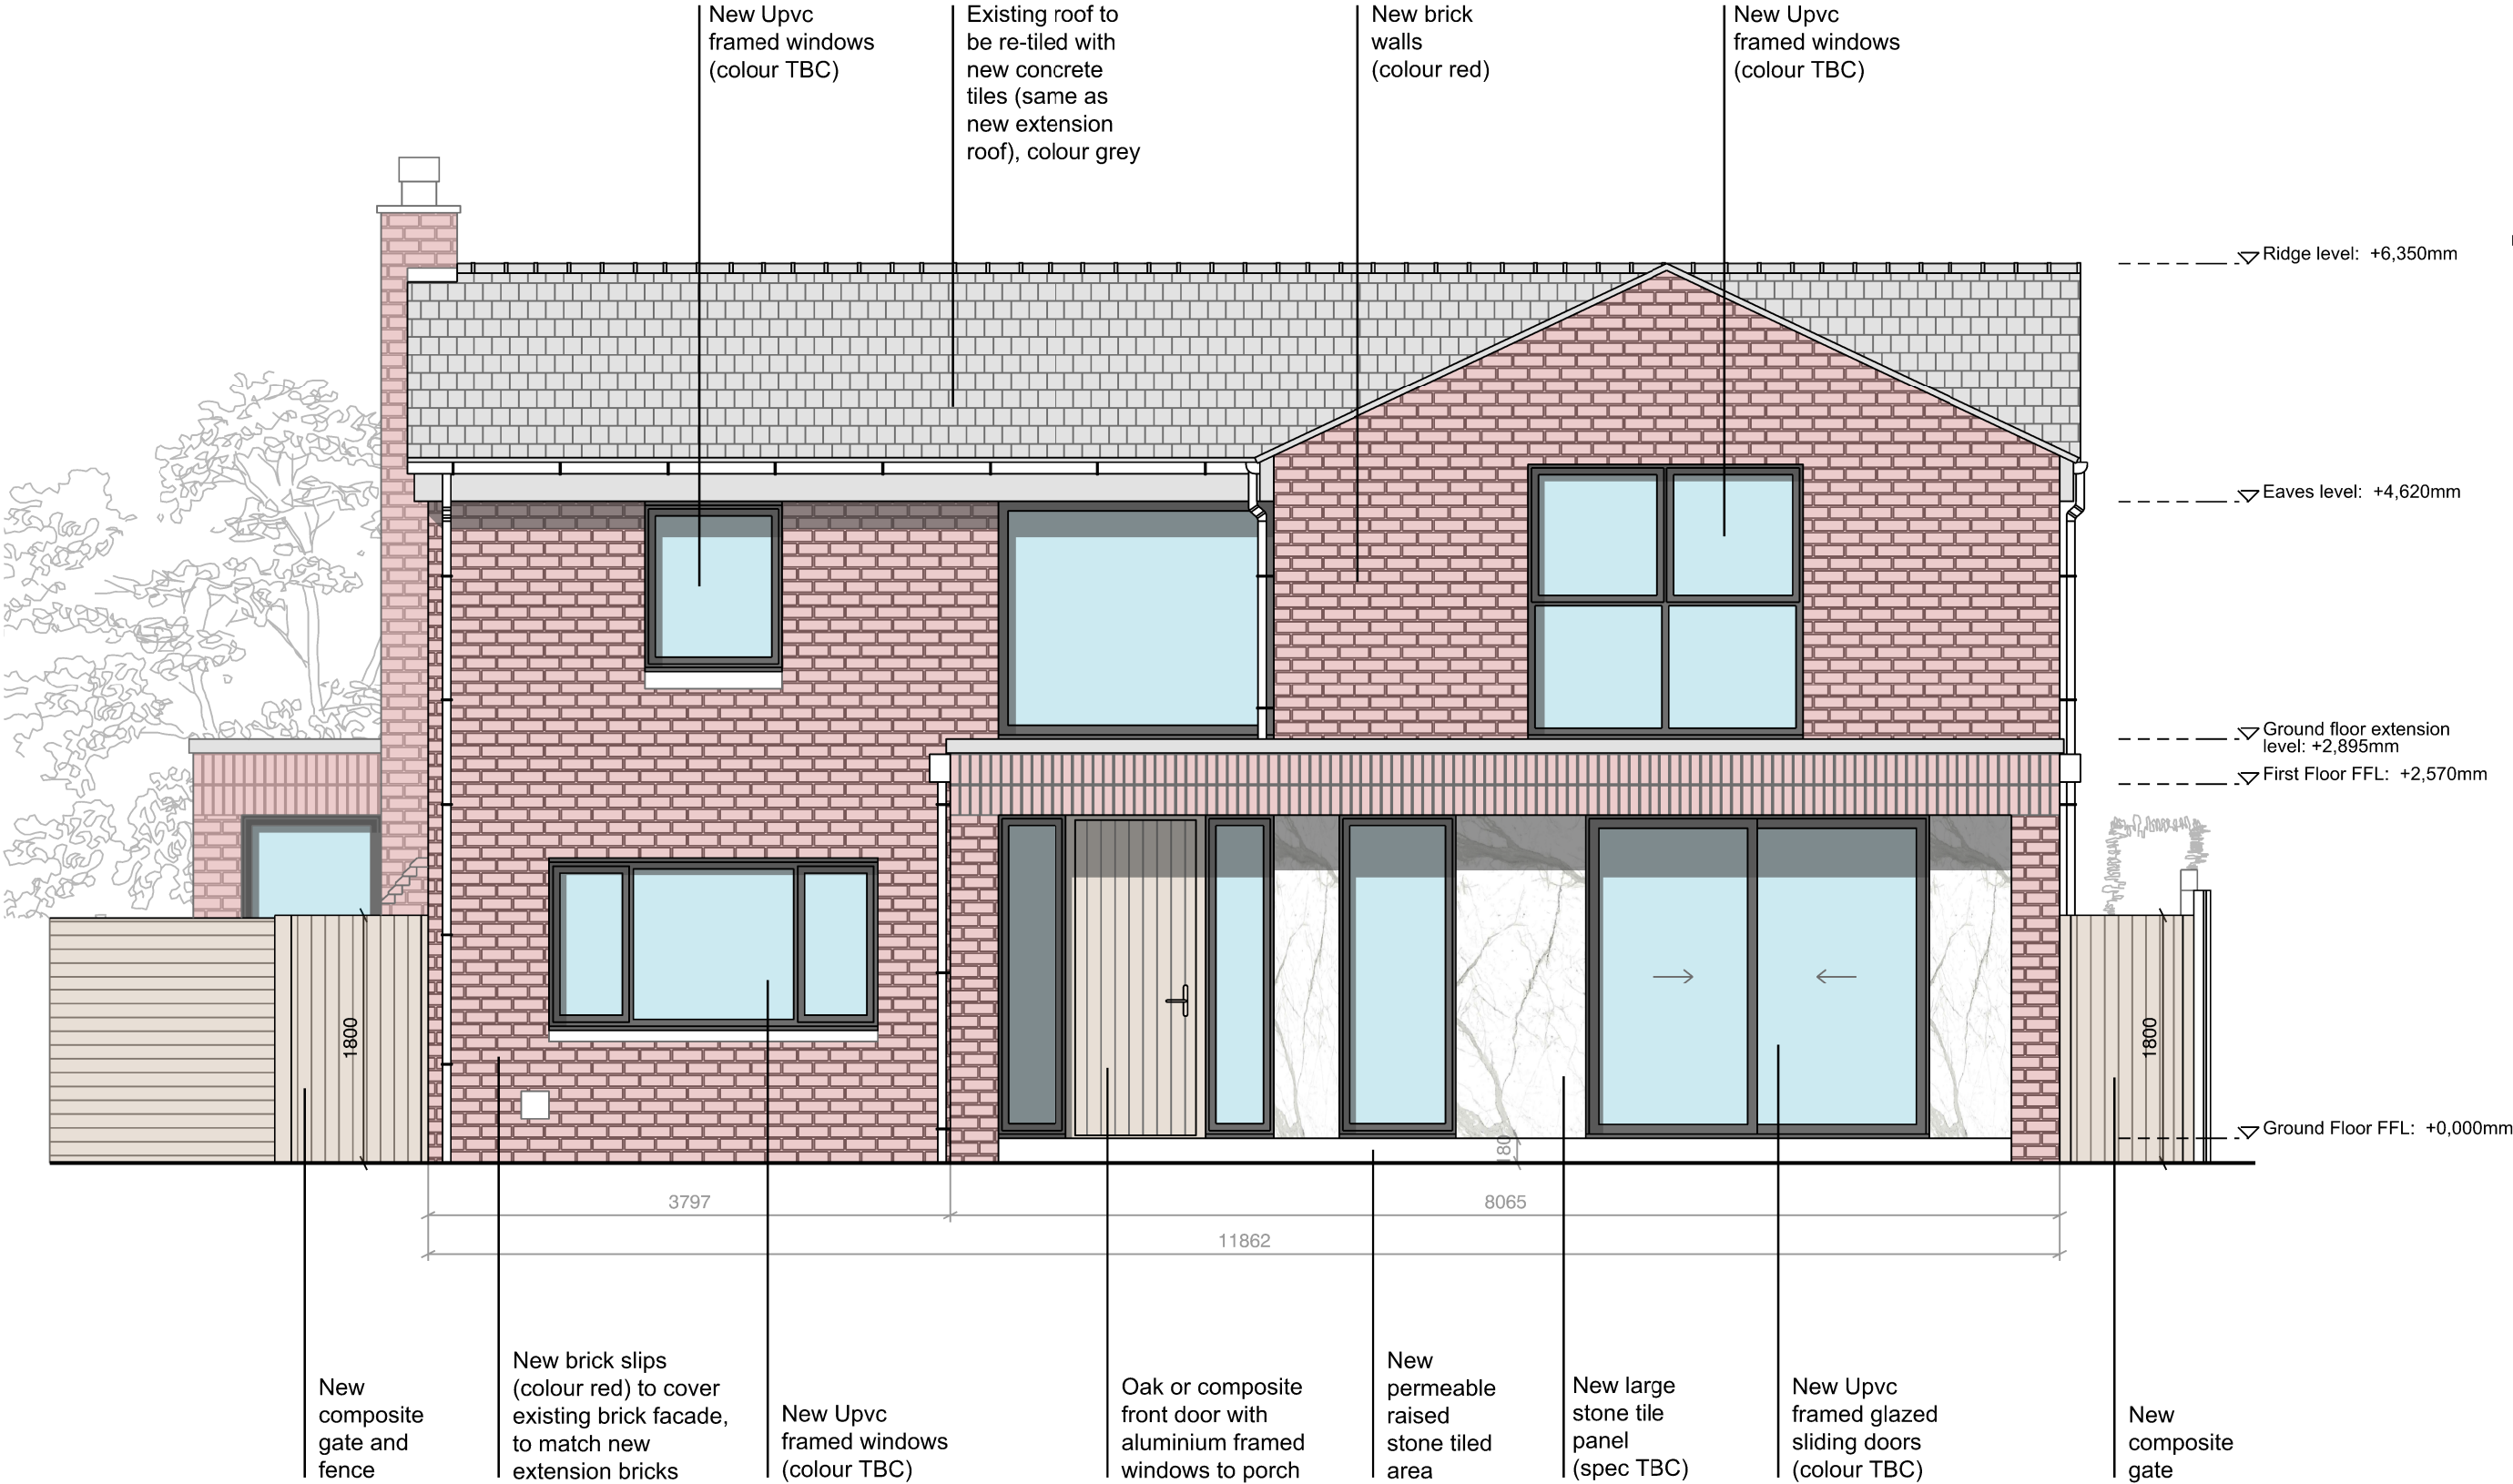

Proposed East (Front) Elevation