


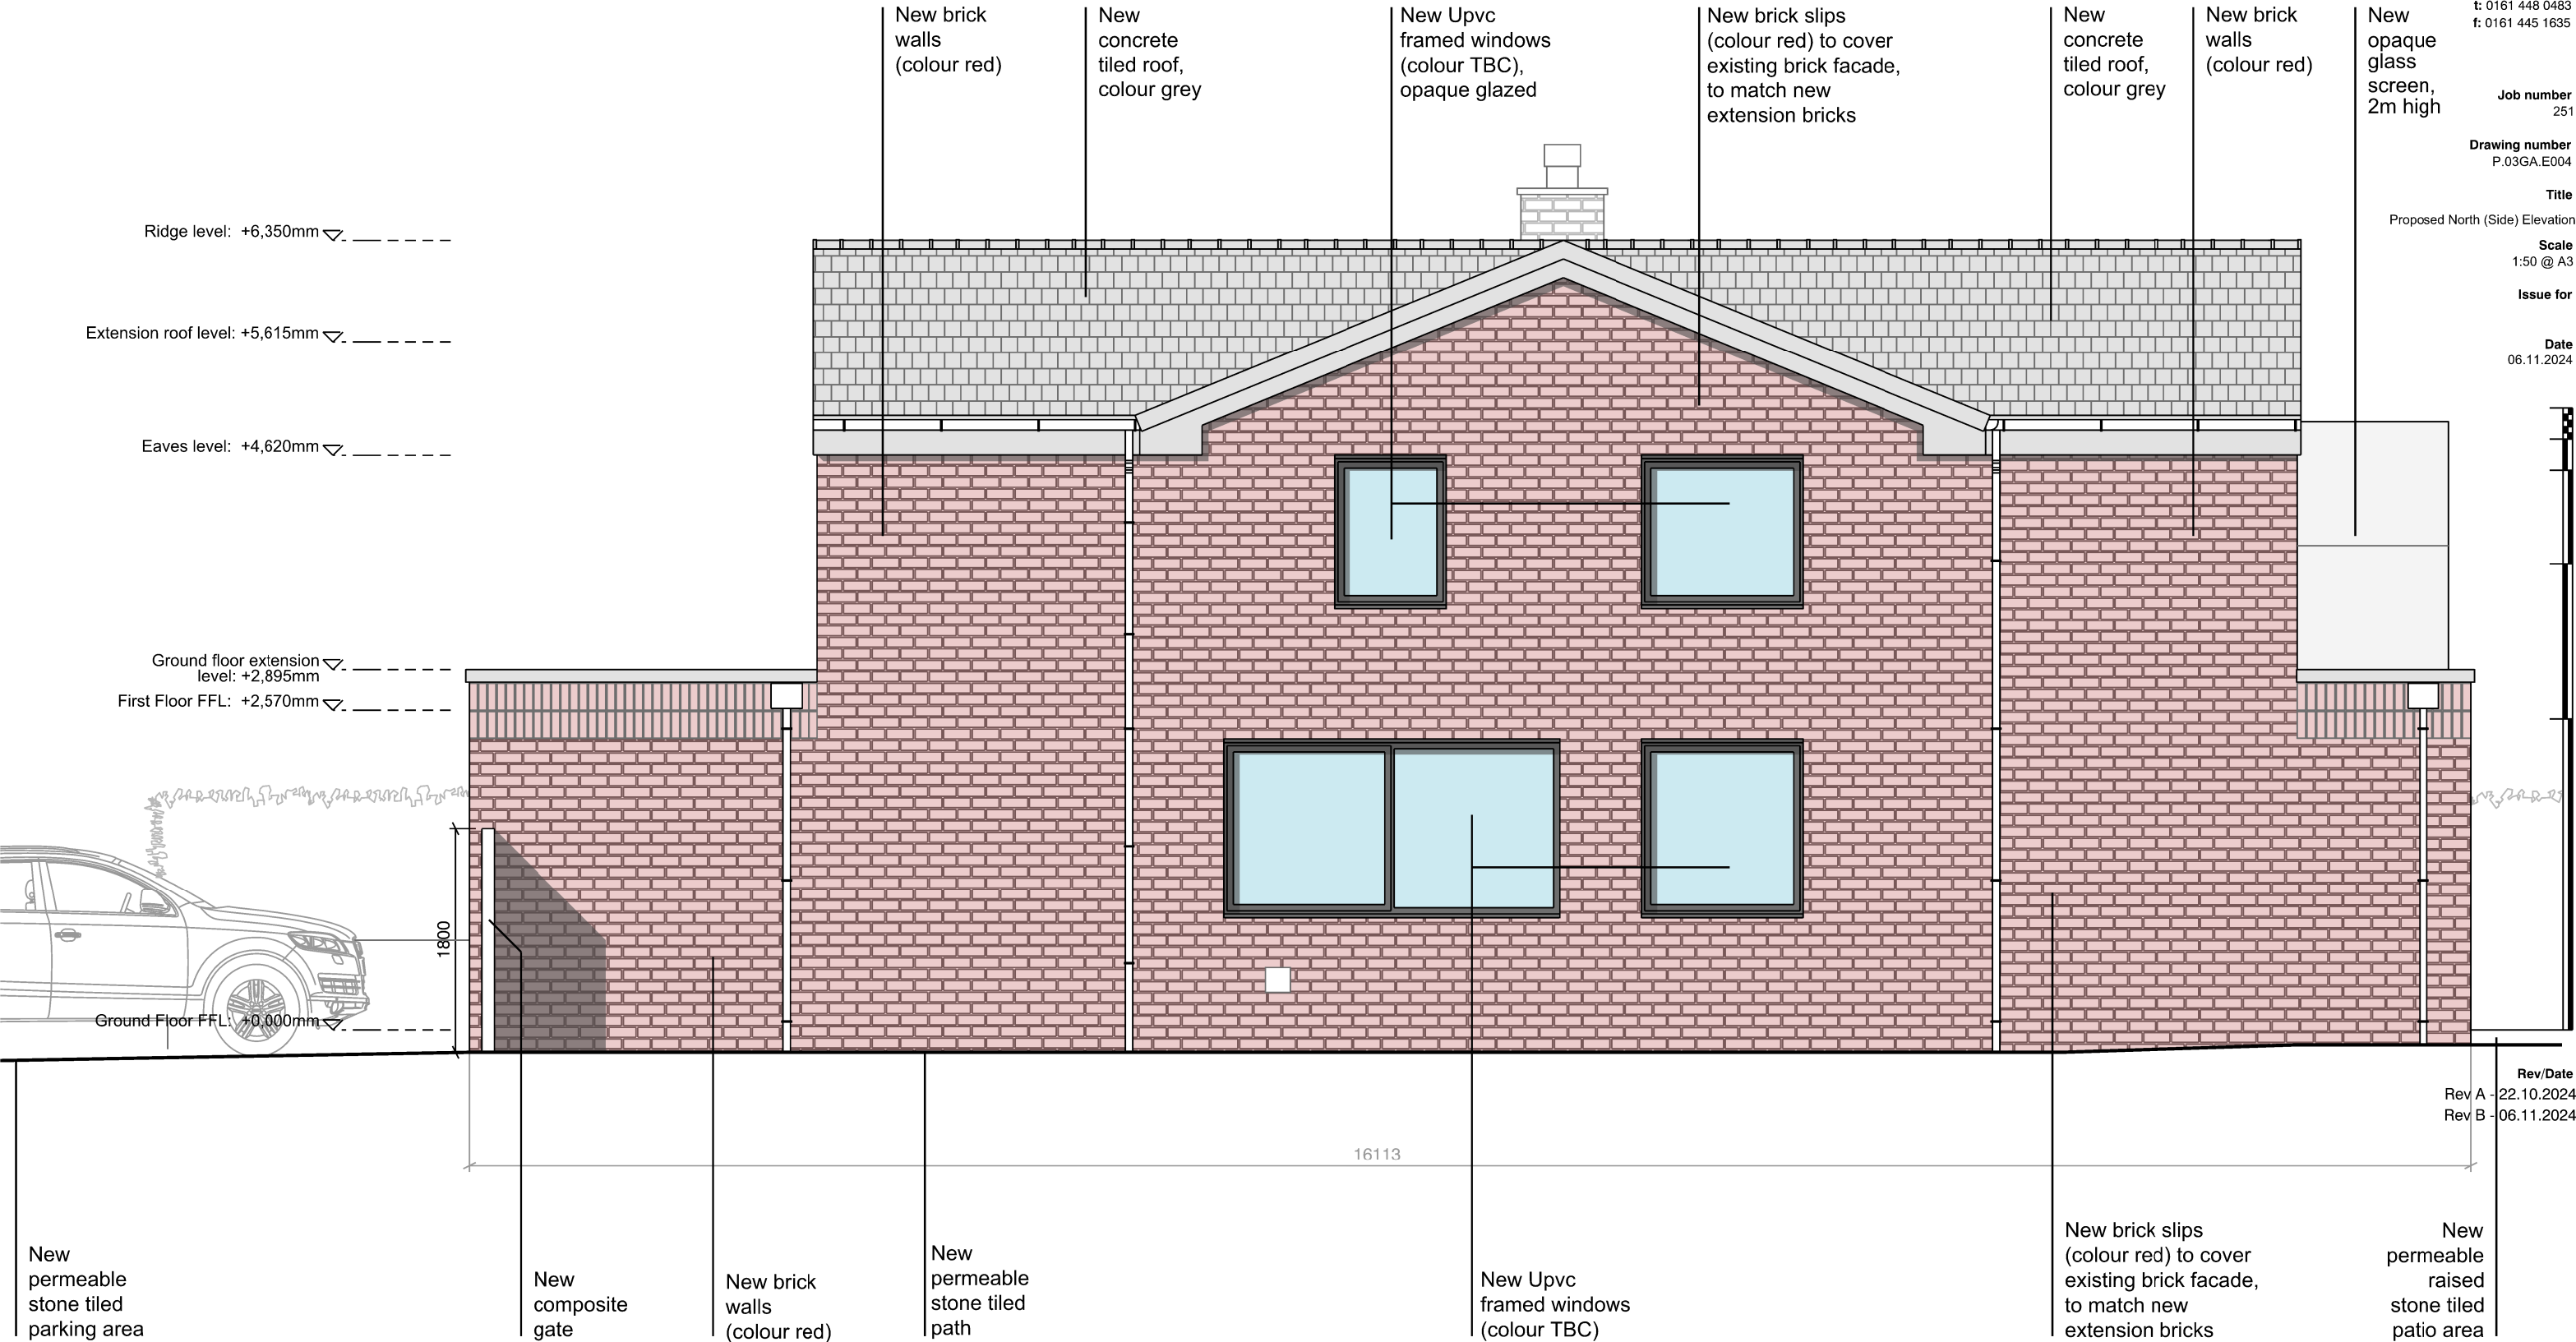

Proposed North (Side) Elevation