
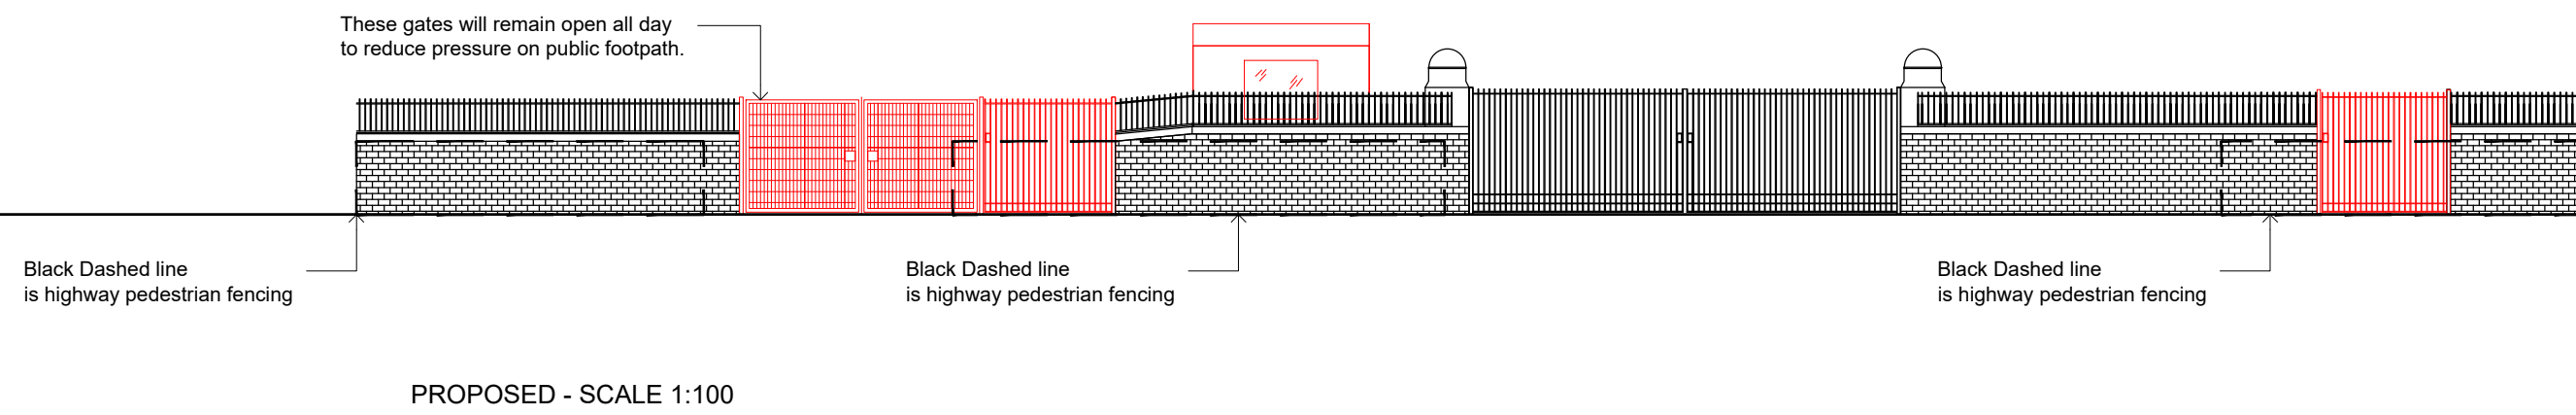


NOTES:

PROPOSED WORKS

LEGEND:

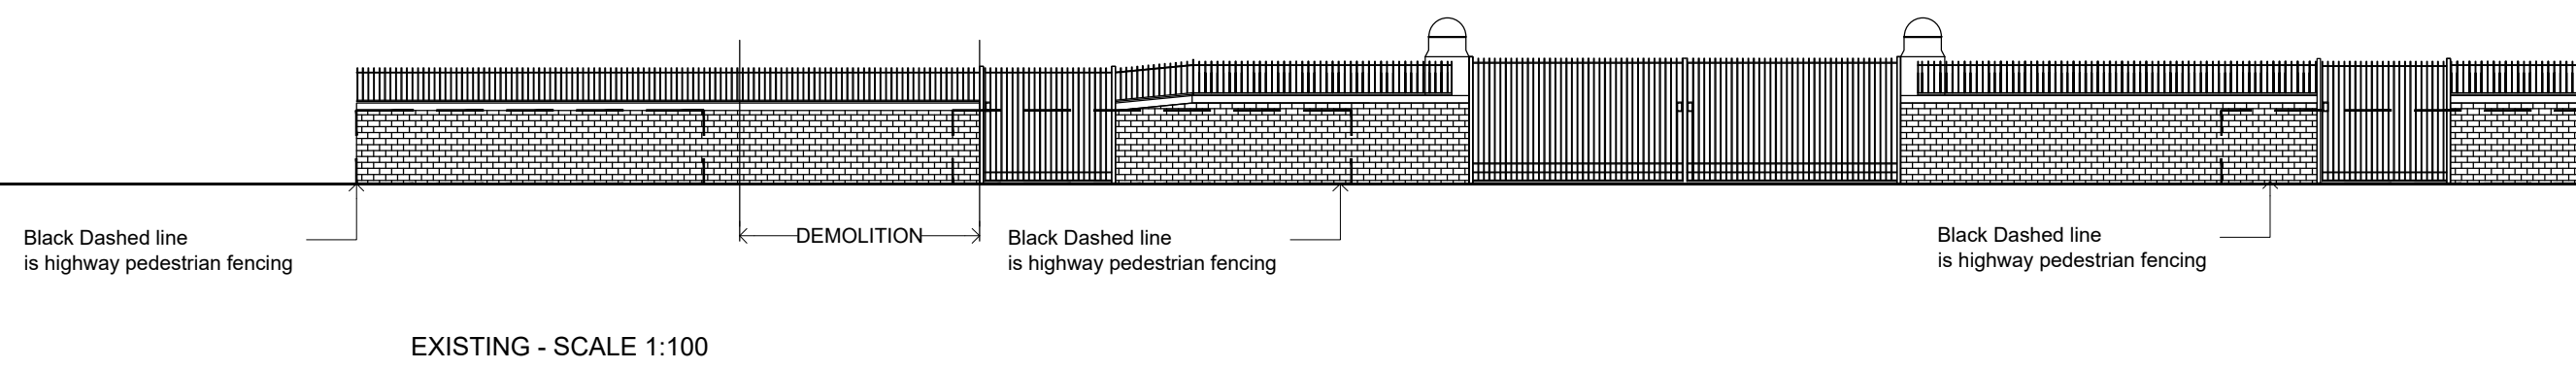

Client
Holy Cross College
Bury

PROJECT:
SITE SECURITY

Site Client

Holy Cross College & University centre Bury, BL9 9BB	Holy Cross College & University centre Manchester Road Bury, BL9 9BB
---	--



Registered office: ARCADIS
80 Fenchurch St,
London
EC3M 4BY

Coordinating office:
Suite 1A
Four Piccadilly Place
Manchester
M1 3BN
Tel: 44 (0)161 245 8700

www.arcadis.com

TITLE:
PROPOSED STREET VIEW

Designed:		Signed:	Date:
Drawn:	ADJB	Signed:	Date: MAY 2026
Checked:	JM	Signed:	Date: MAY 2026
Approved:	JM	Signed:	Date: MAY 2026
Scale:	1:100	Datum:	
Original Size:	A1	Grid:	
Utility Code:		Project Number:	

Suitability Description: **PLANNING**

Drawing Number:	Revision:
-----------------	-----------