
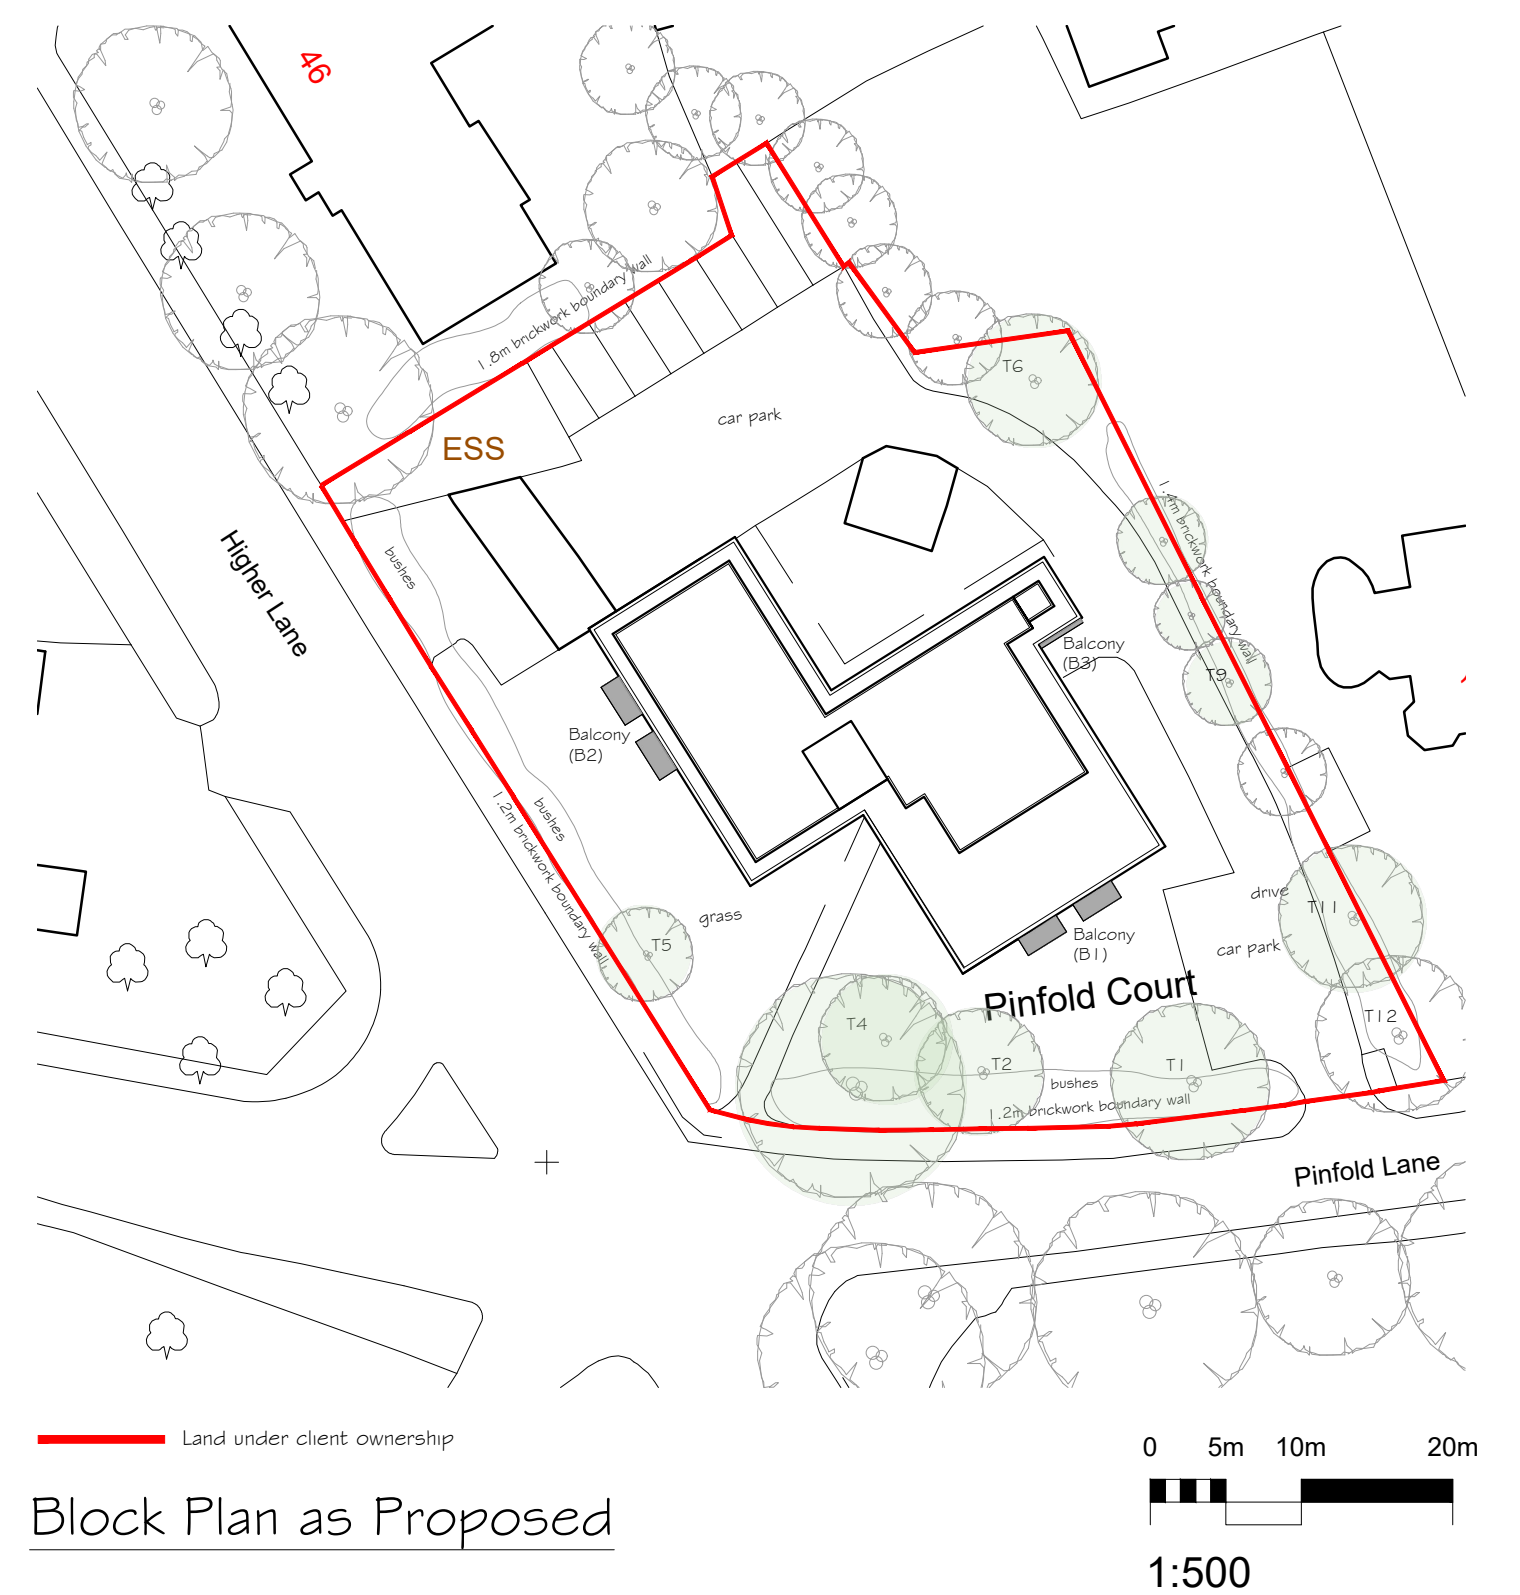
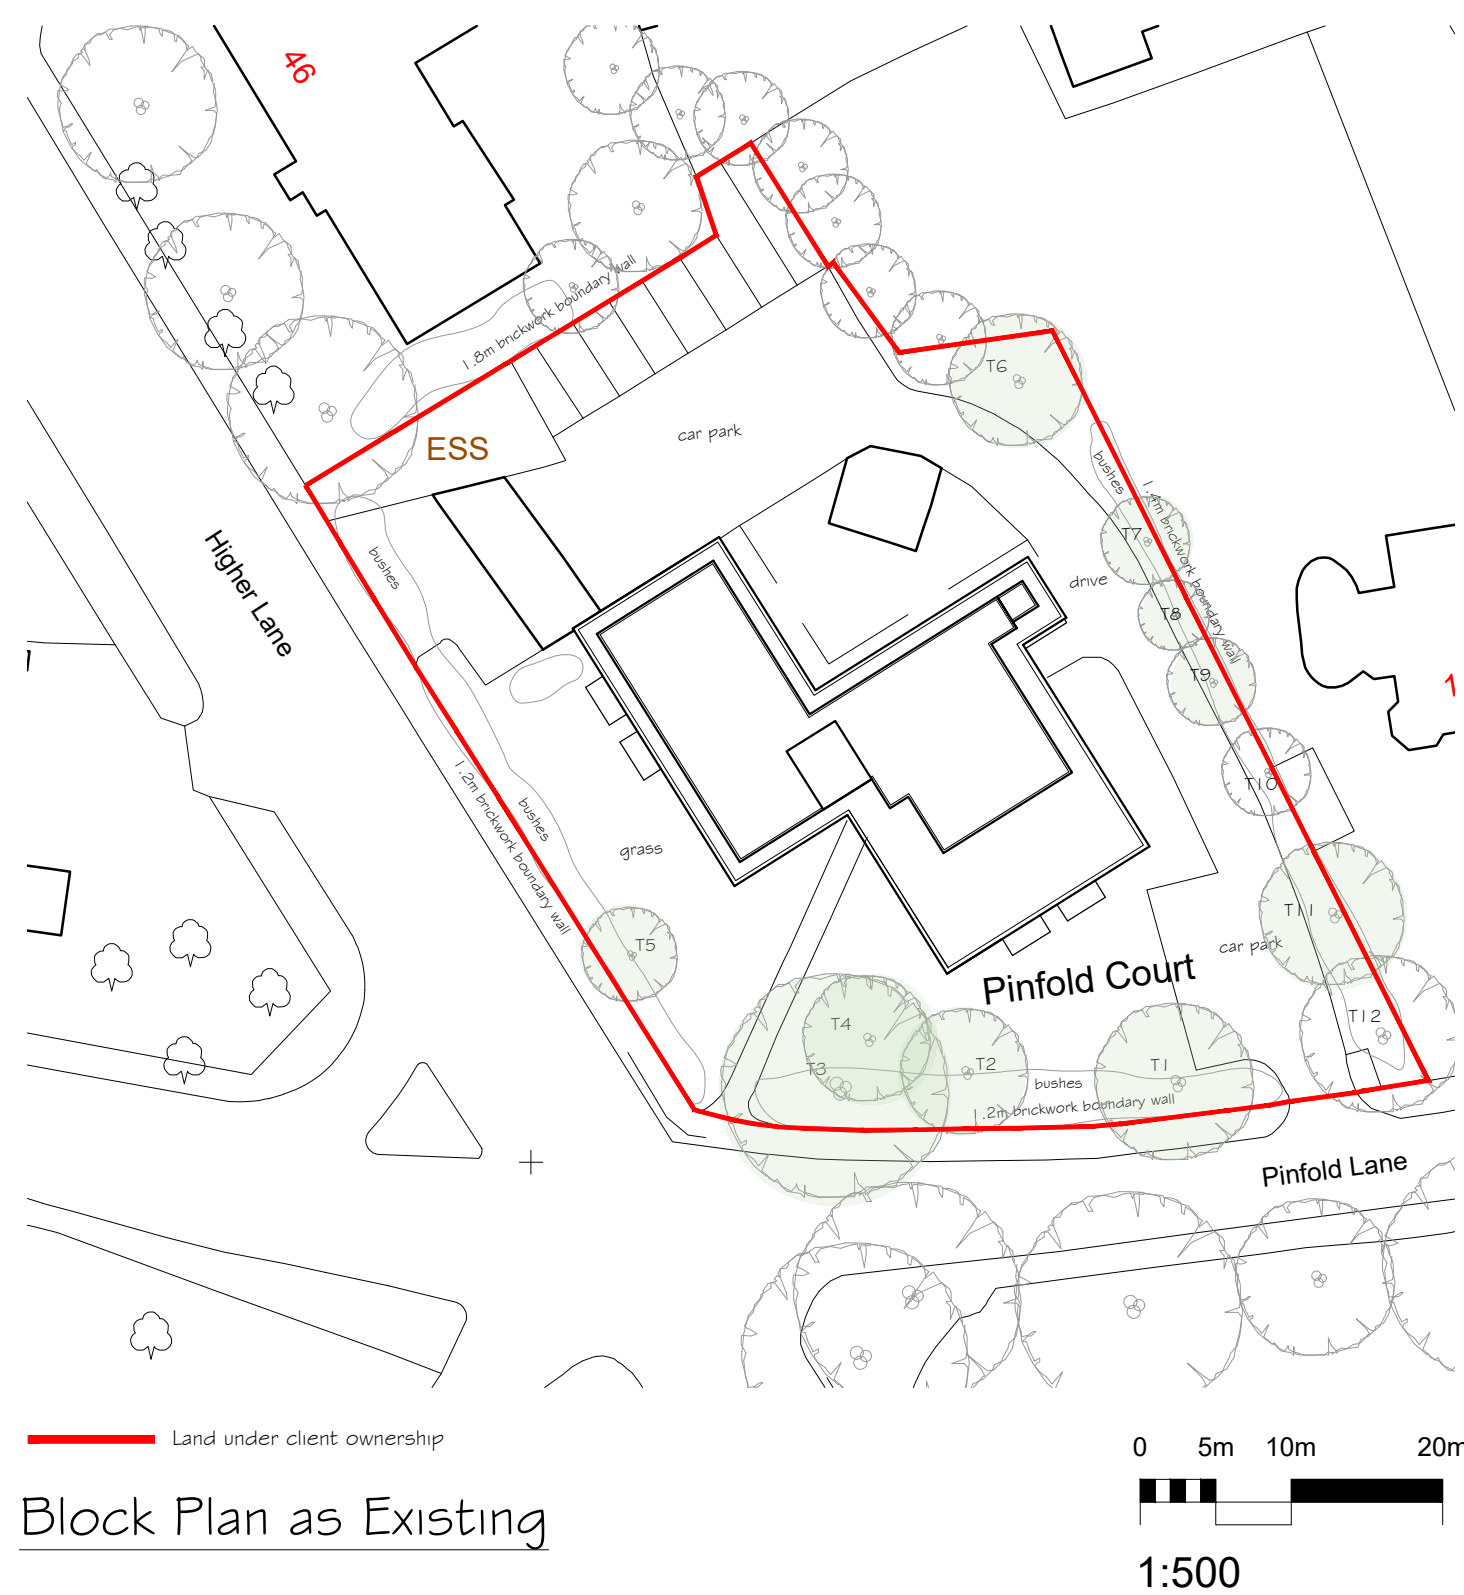
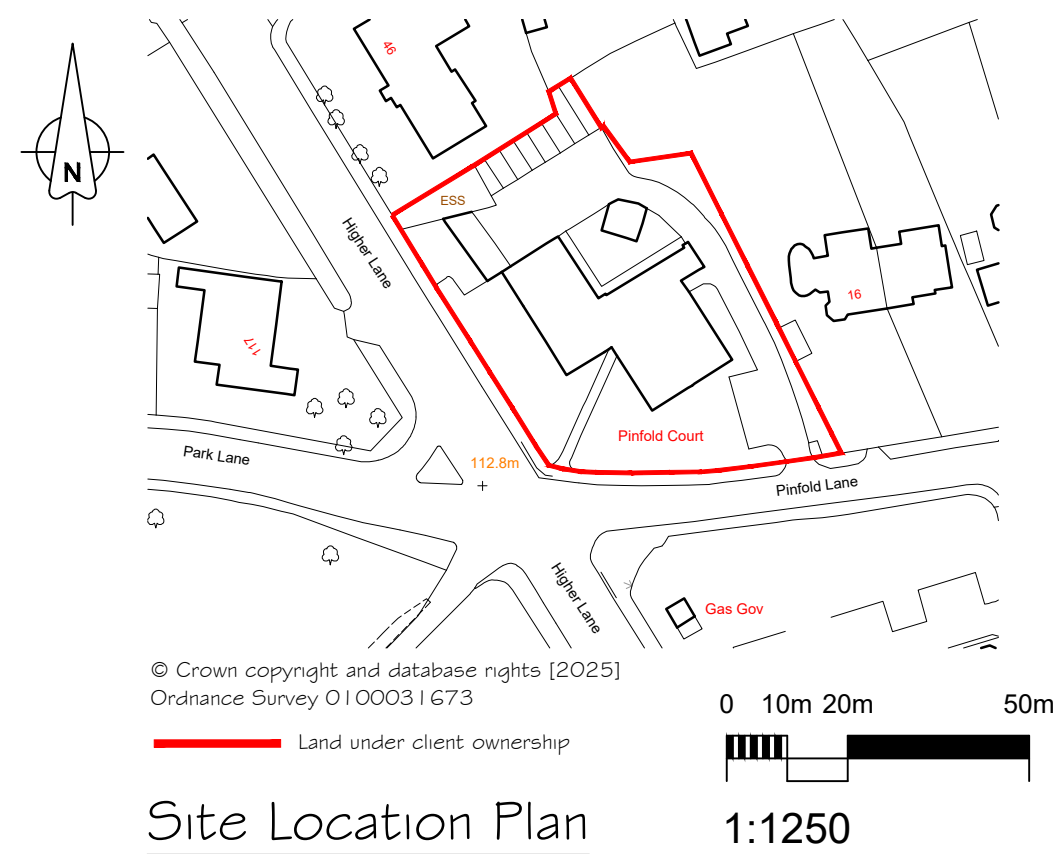


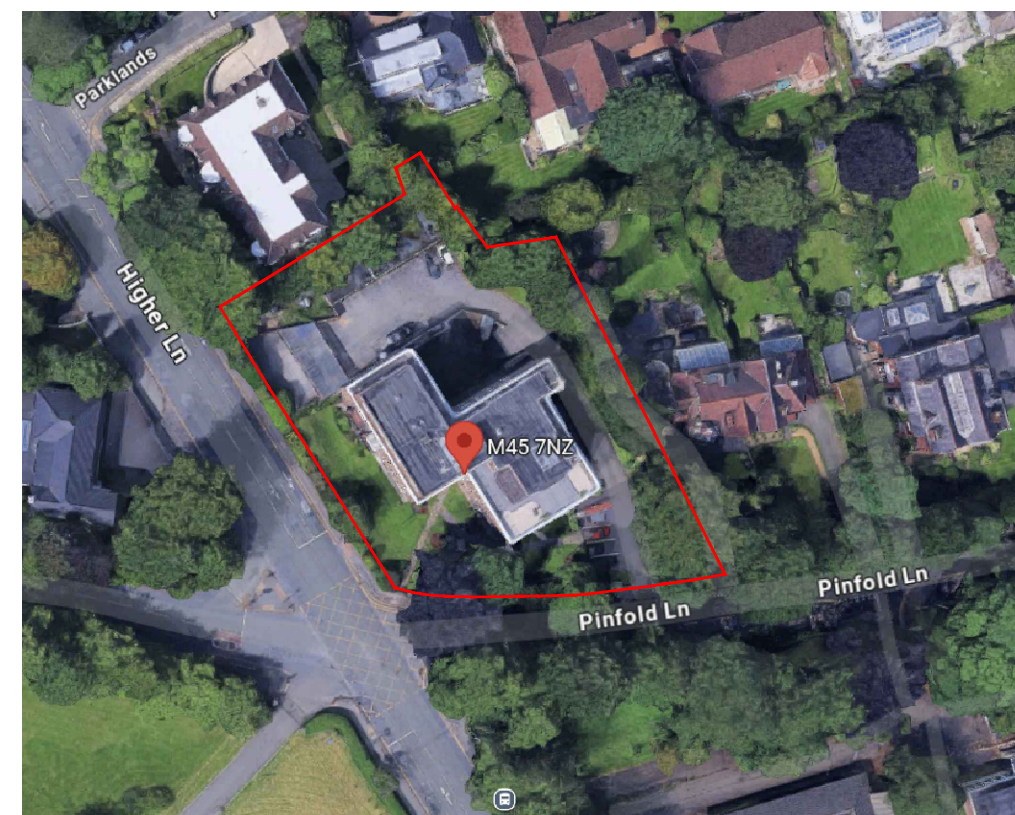

Notes:

The drawings are the copyright of CK Architectural
The drawings must not be scaled from for
construction purposes. The contractor should take
and verify all dimensions on site before proceeding
with any works. All dimensions shown on the
drawings are for Planning purposes only.

CDM 2015 regulations. These drawings and specification are intended for Planning & Building Regulation purposes only; the scope of this does not go any further. It is the duty of the client under the regulations to appoint a 'Principal Contractor'. There is no obligation for the client to appoint a 'Principal Designer'. The 'Principal Contractor' will then take on the role of 'Principal Designer' for purposes of the 'pre construction' and 'construction' phases of the project under the CDM 2015 regulations when it gets under way, in order that a Health & Safety File and construction plan, is provided for the HSE; in order to reduce risks through the design processes of construction etc.

[illegible]

KEY TO TREES ON THE SITE

ref	-	TPO	-	Tree Type (if known)
T1	-	TPO	-	Poplar
T2	-	TPO	-	Quercus
T3	-	TPO	-	Fagus Sylvatica
T4	-	TPO	-	Acer Pseudoplatanus
T5	-	TPO	-	Laburnum
T6	-	TPO	-	Fraxinus excelsior
T7	-	TPO	-	Populus
T8	-	TPO	-	Populus
T9	-	TPO	-	Populus
T10	-	-	-	unknown
T11	-	TPO	-	Fagus Sylvatica
T12	-	-	-	unknown



0333 358 2830 | WELCOME@CKARCHITECTURAL.CO.UK | WWW.CKARCHITECTURAL.CO.UK

All drawings and related intellectual property remain the property of CK Architectural Group. No part of these documents may be reproduced, copied, or used by third parties without the prior written consent of CK Architectural Group. © CK Architectural Group, 2018.

PROJECT TITLE Proposed New Steel Frames to Support Existing Balconies to Block of Flats	CLIENT Howard Spencer PAD Ltd Pinfold Court, Whitefield, Manchester, M45 7NZ			
DRAWING STAGE Planning	SCALE varies @ A2	CHK BY JGR	DRAWN BY SGA	
SHEET TITLE Site Location and Block Plans as Existing and Proposed	PROJECT NUMBER M-0544	STAGE PLN	REV B	SHT 001