
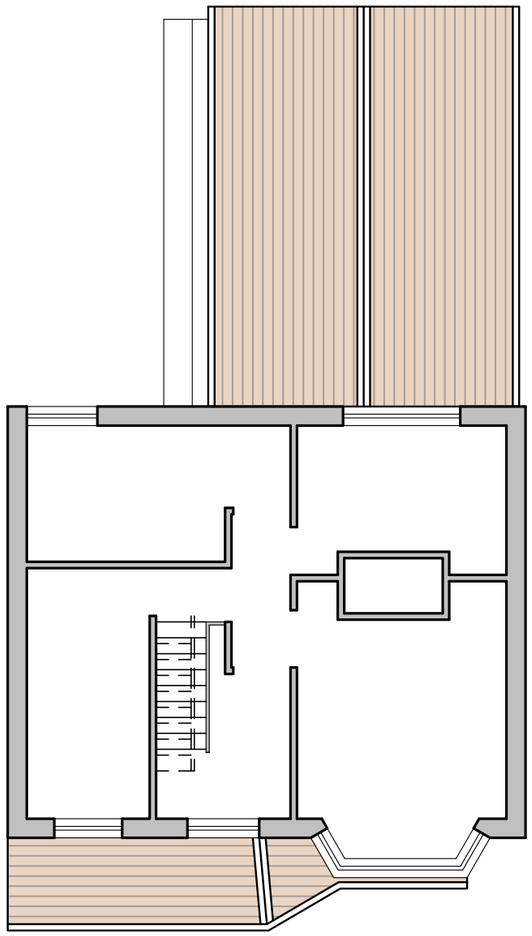


PROPOSED FIRST FLOOR PLAN

SCALE-1:100

0 1000 2000 5000

PROPOSED FIRST
FLOOR PLAN
SCALE-1:50

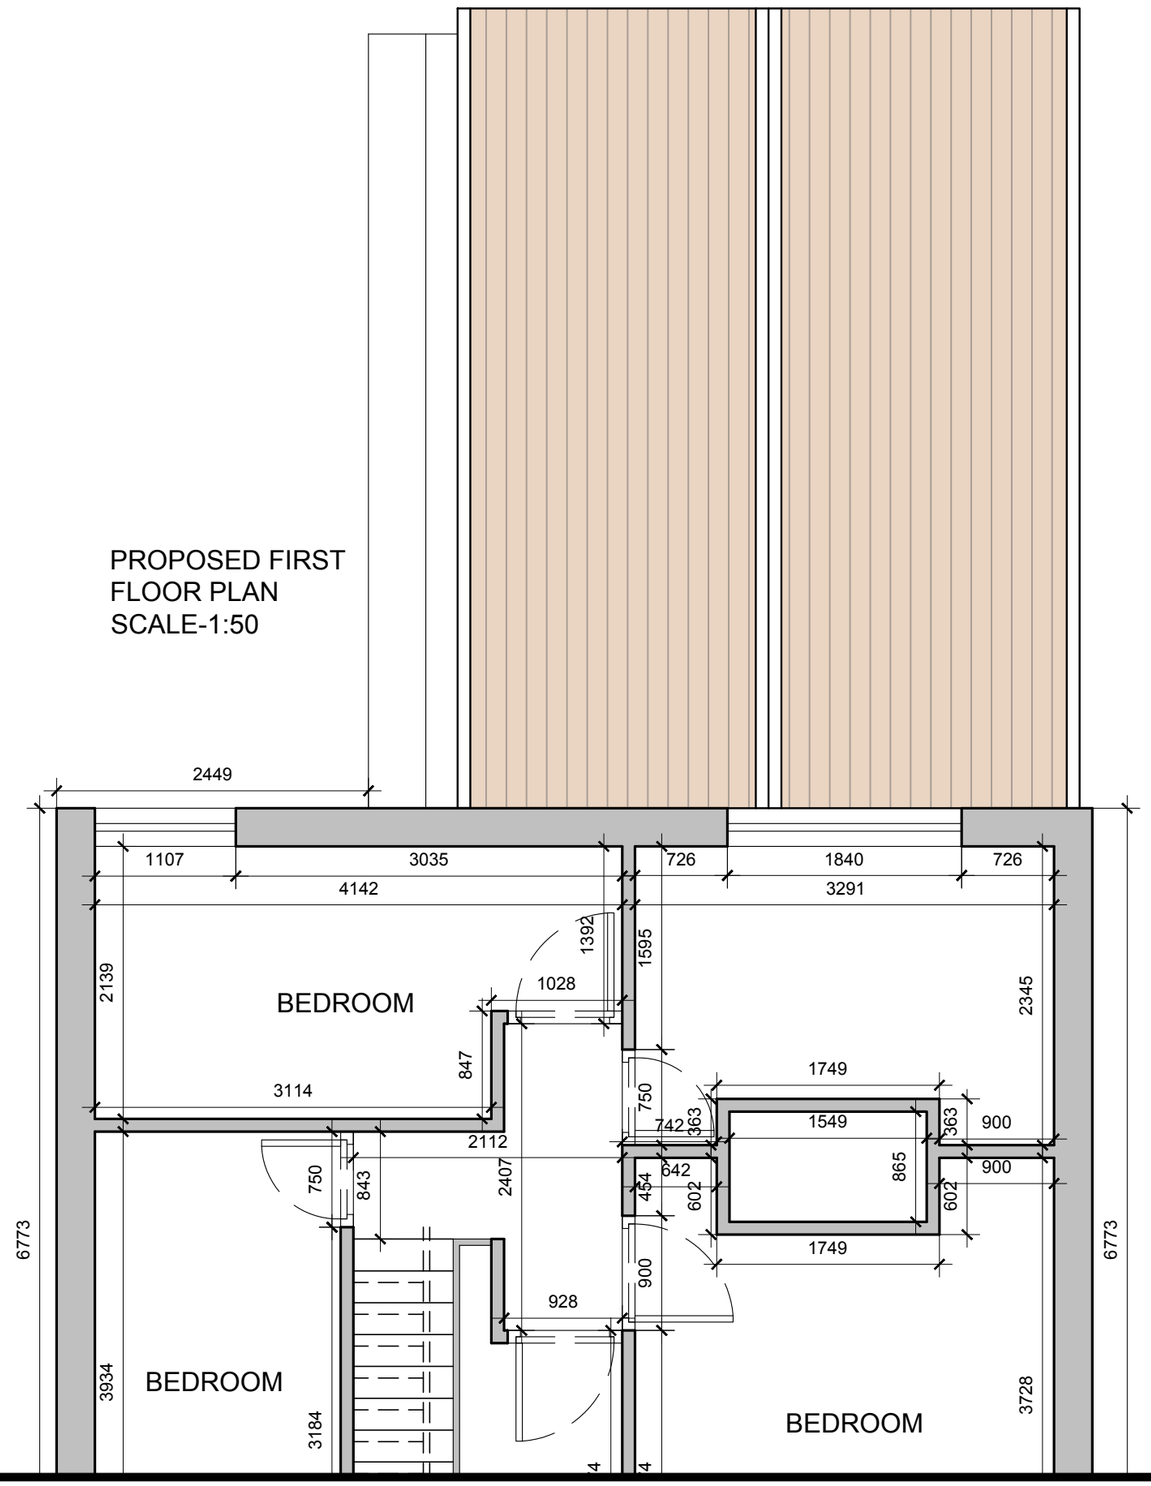

General Notes

No.	Revision/Issue	Date

Firm Name and Address

Mason and Marlowe

Mason and Marlowe Ltd.
Project Managers and Quantity Surveyors

3 Colman Gardens,
Salford Quays, M5 3NT

Project Name and Address

4 Lynton Drive, Prestwich
M25 2QS

Project	Sheet
	A3
Date: 07/03/2023	
Scale: 1/50	