



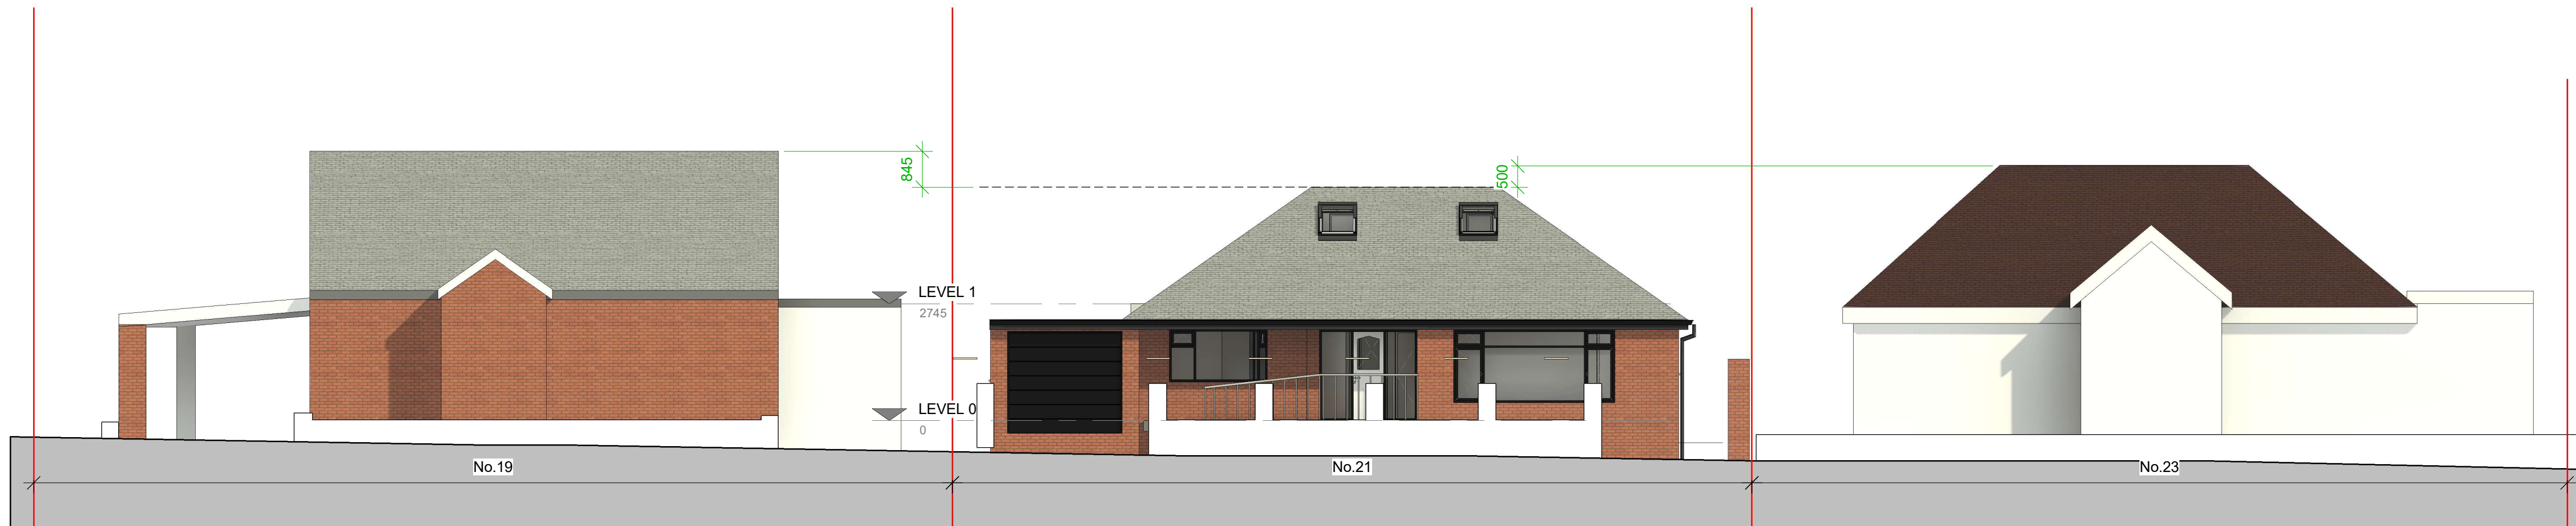

1. Site Elevation Existing
1 : 100

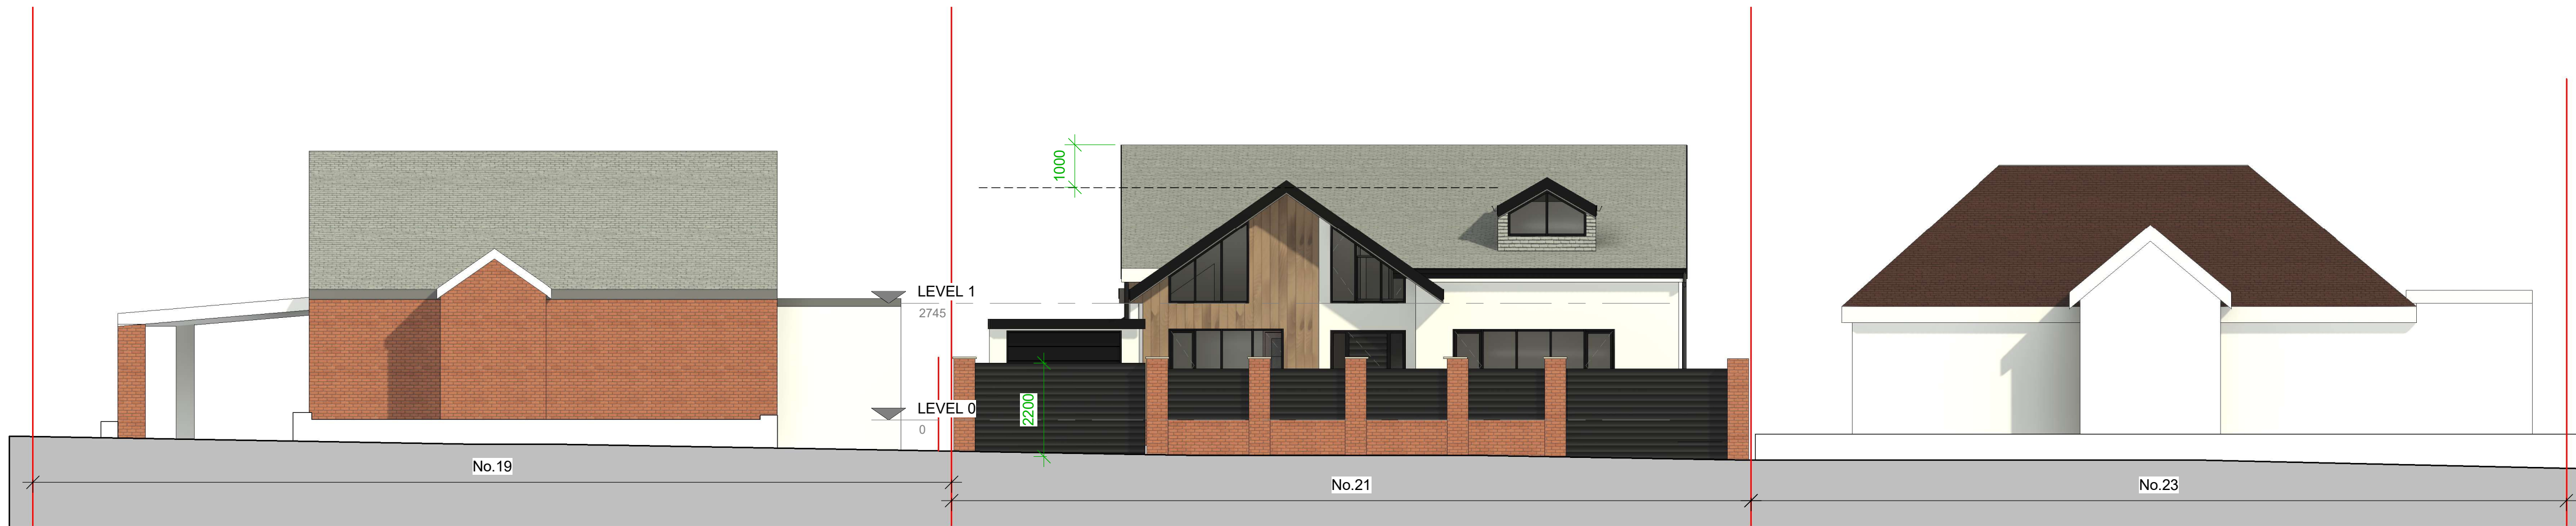

2. Site Elevation Proposed
1 : 100

Legend - Boundaries
Site Boundary

CLIENT 21 Ferndale Ave	TITLE Site Elevations	DATE 03/01/20	DURBAN design studio © COPYRIGHT - ALL RIGHTS RESERVED THIS DRAWING MUST NOT BE REPRODUCED WITHOUT PERMISSION. ALL DIMENSIONS RELATIVE TO THIS DRAWING TO BE CHECKED ON SITE. DESIGNER TO BE NOTIFIED OF ANY DISCREPANCIES. SEWER INVERT LEVELS MUST BE VERIFIED BEFORE WORK COMMENCES. THIS DRAWING MUST BE CHECKED AGAINST ANY OTHER STRUCTURAL/SPECIALIST DRAWINGS PROVIDED. THIS DRAWING MUST NOT BE USED FOR CONSTRUCTION UNLESS ISSUED FOR CONSTRUCTION. ALL DIMENSIONS IN THIS DRAWING ARE IN MILLIMETRES UNLESS OTHERWISE STATED.
PROJECT 21 Ferndale Ave			
PROJECT NO. DDS2046.	DRAWING NO. 202.	REV.	STATUS