


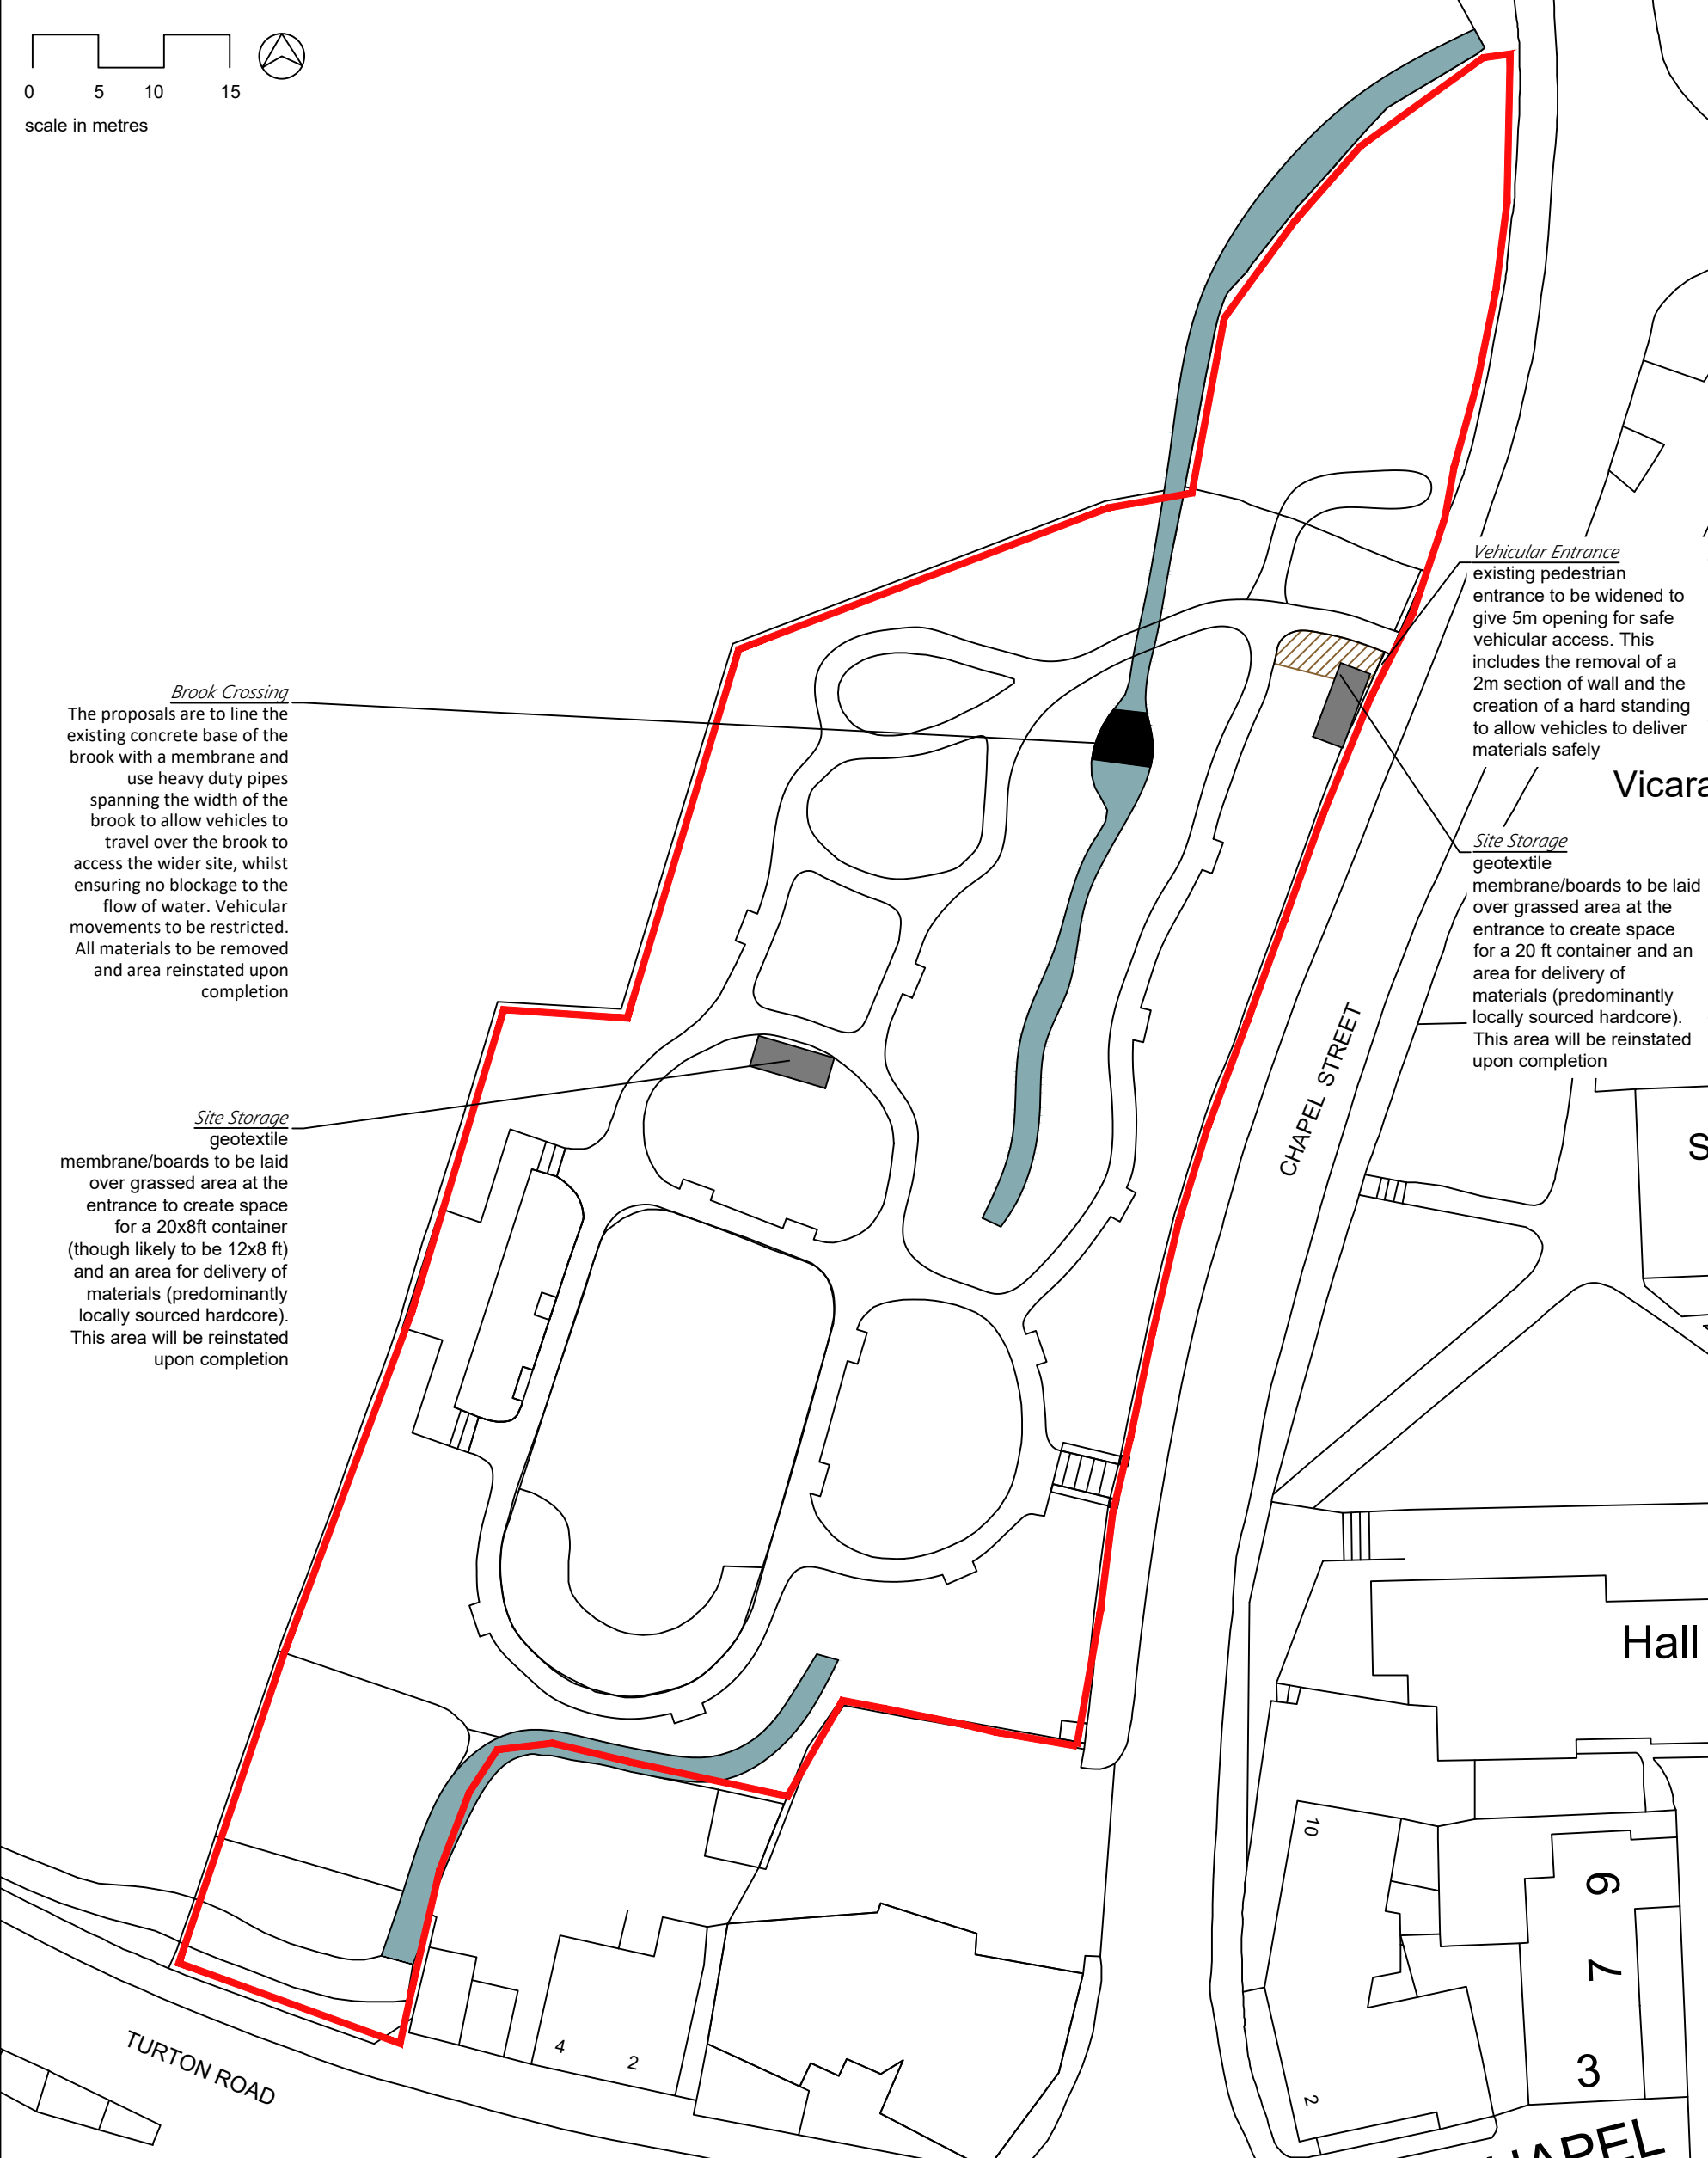

Notes

1) Figured dimensions to be taken. Do not scale dimensions. Contractors must verify all dimensions on site before preparing shop drawings or commencing any work.

2) Copyright © This drawing must not be reproduced without the permission of Proffitts CIC

3) Reproduced from 1998 Ordnance Survey mapping with permission of the controller of HMSO.

DATE	REVISION NOTES	ISSUE	CHKD

KEY

development area

Proffitts
Investing in
Communities

PROFFITTS - INVESTING IN COMMUNITIES
email: communities@proffitts.cic.com
twitter: @proffitts.cic
www.proffitts.cic.com

CLIENT		PROJECT		TITLE	
Bury MBC		Whitehead Gardens		Construction Site Management Plan	
SCALE	DATE	DRAWING NO.			
1:1000@A3	22.12.2025	223/CSM01			
DRAWN BY	CHECKED BY	PROJECT CODE		ISSUE	
RG	MP	223			