
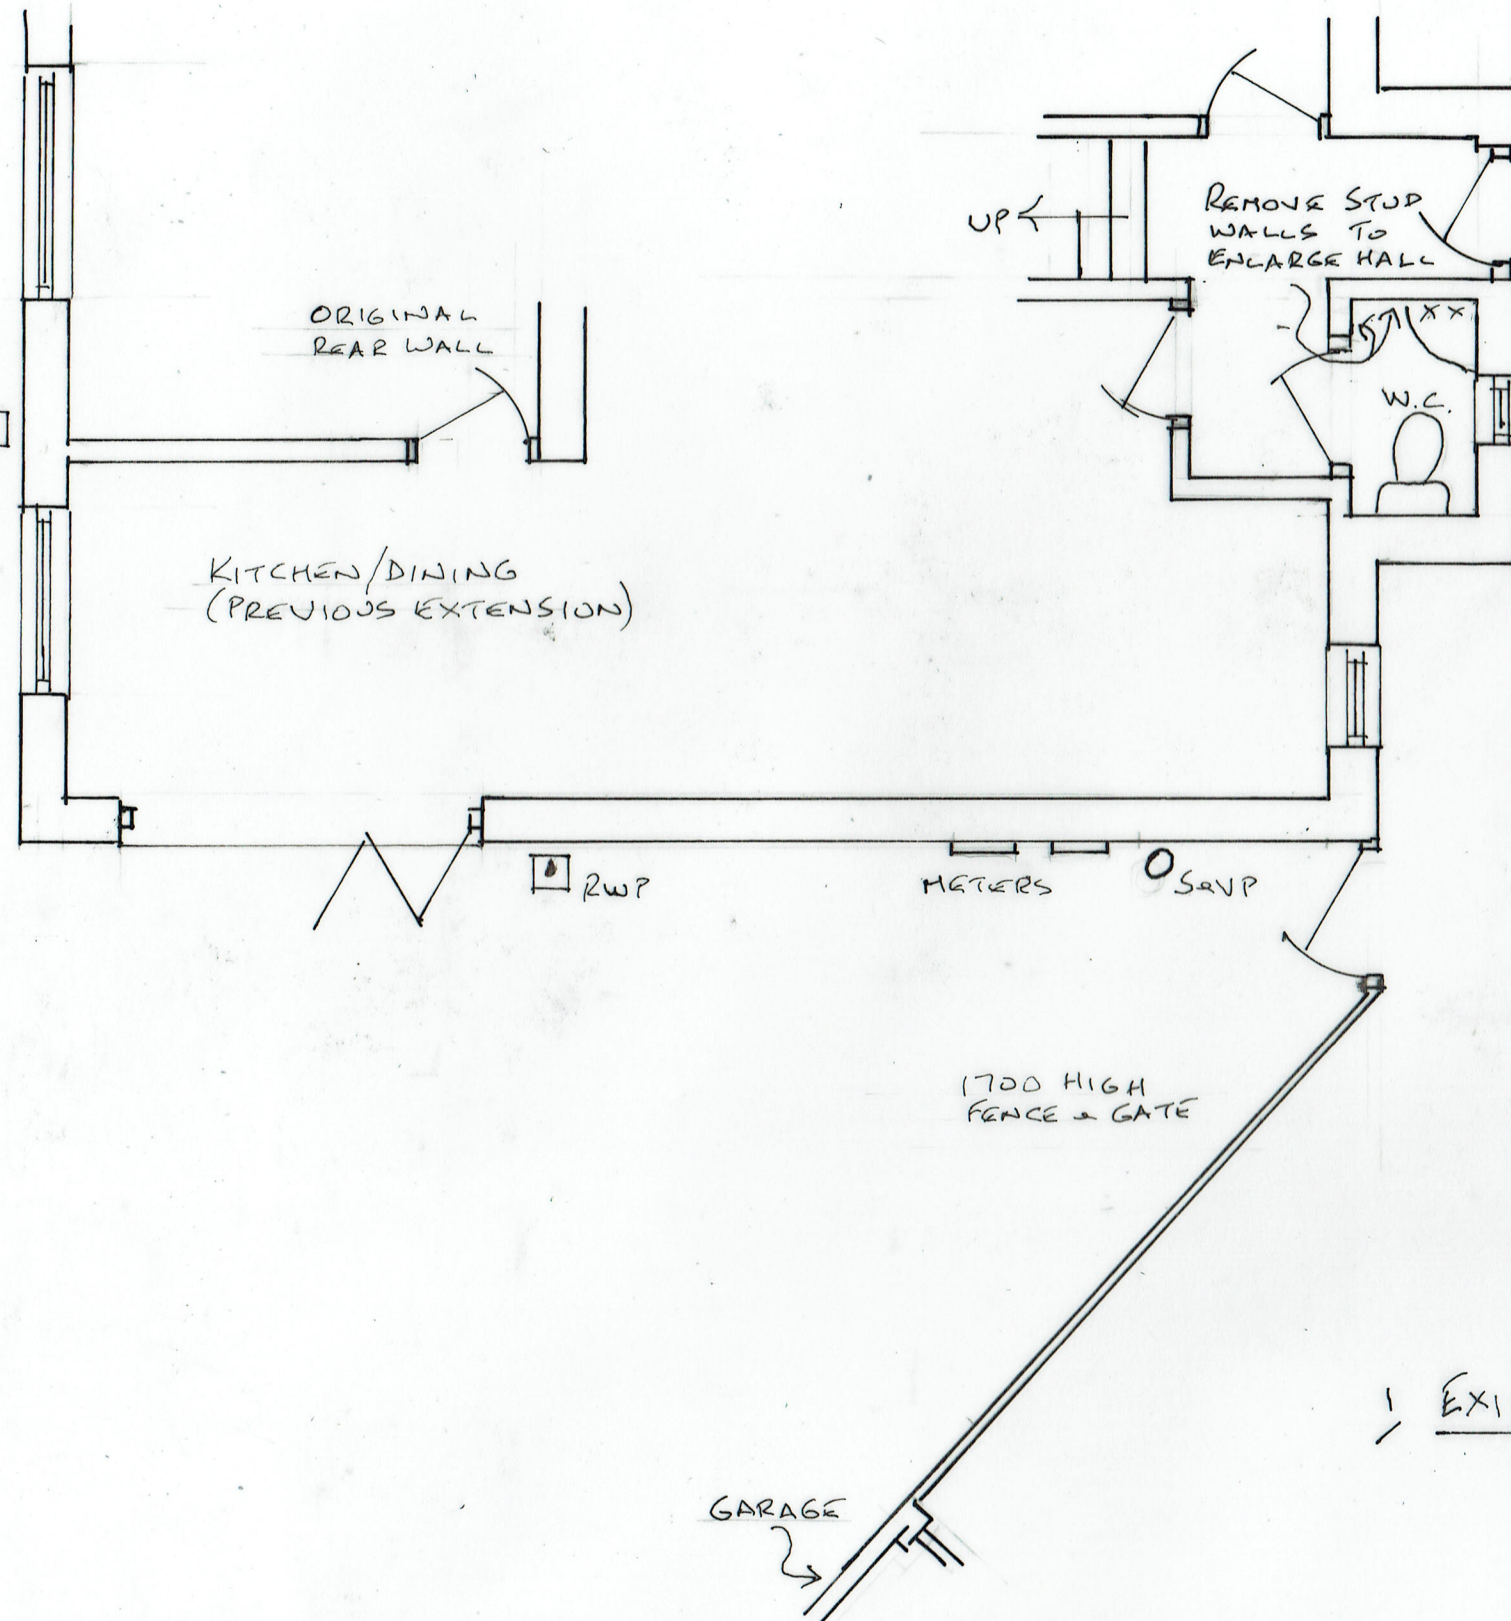


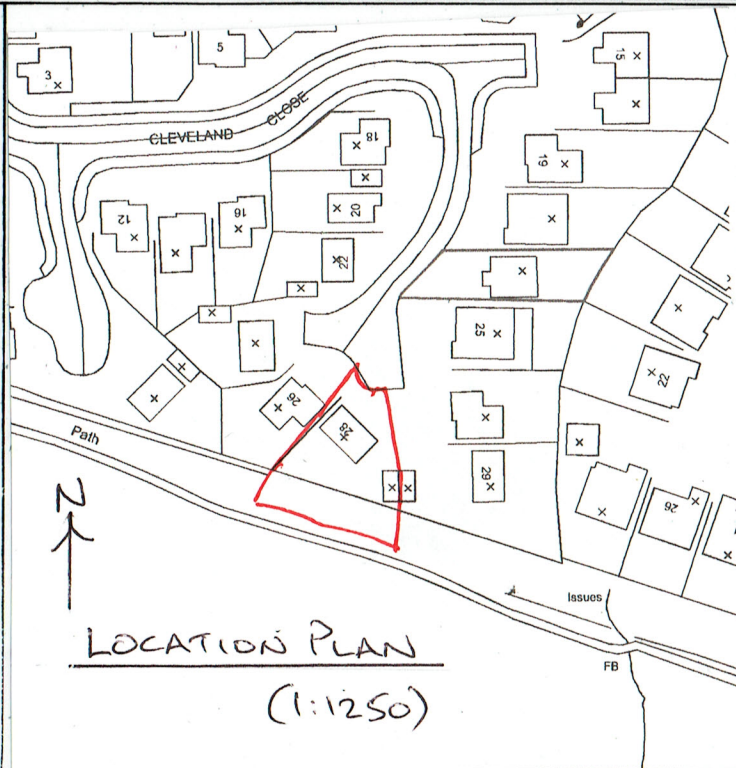

0 METRES 5
SCALE 1:50 @ A3

SINGLE STOREY SIDE EXTENSION
28, CLEVELAND CLOSE, RAMSBOTTOM BLO 9FH