


DRAWING PRODUCED FOR
PLANNING PURPOSES ONLY.

DO NOT SCALE FROM THIS
DRAWING




First Floor

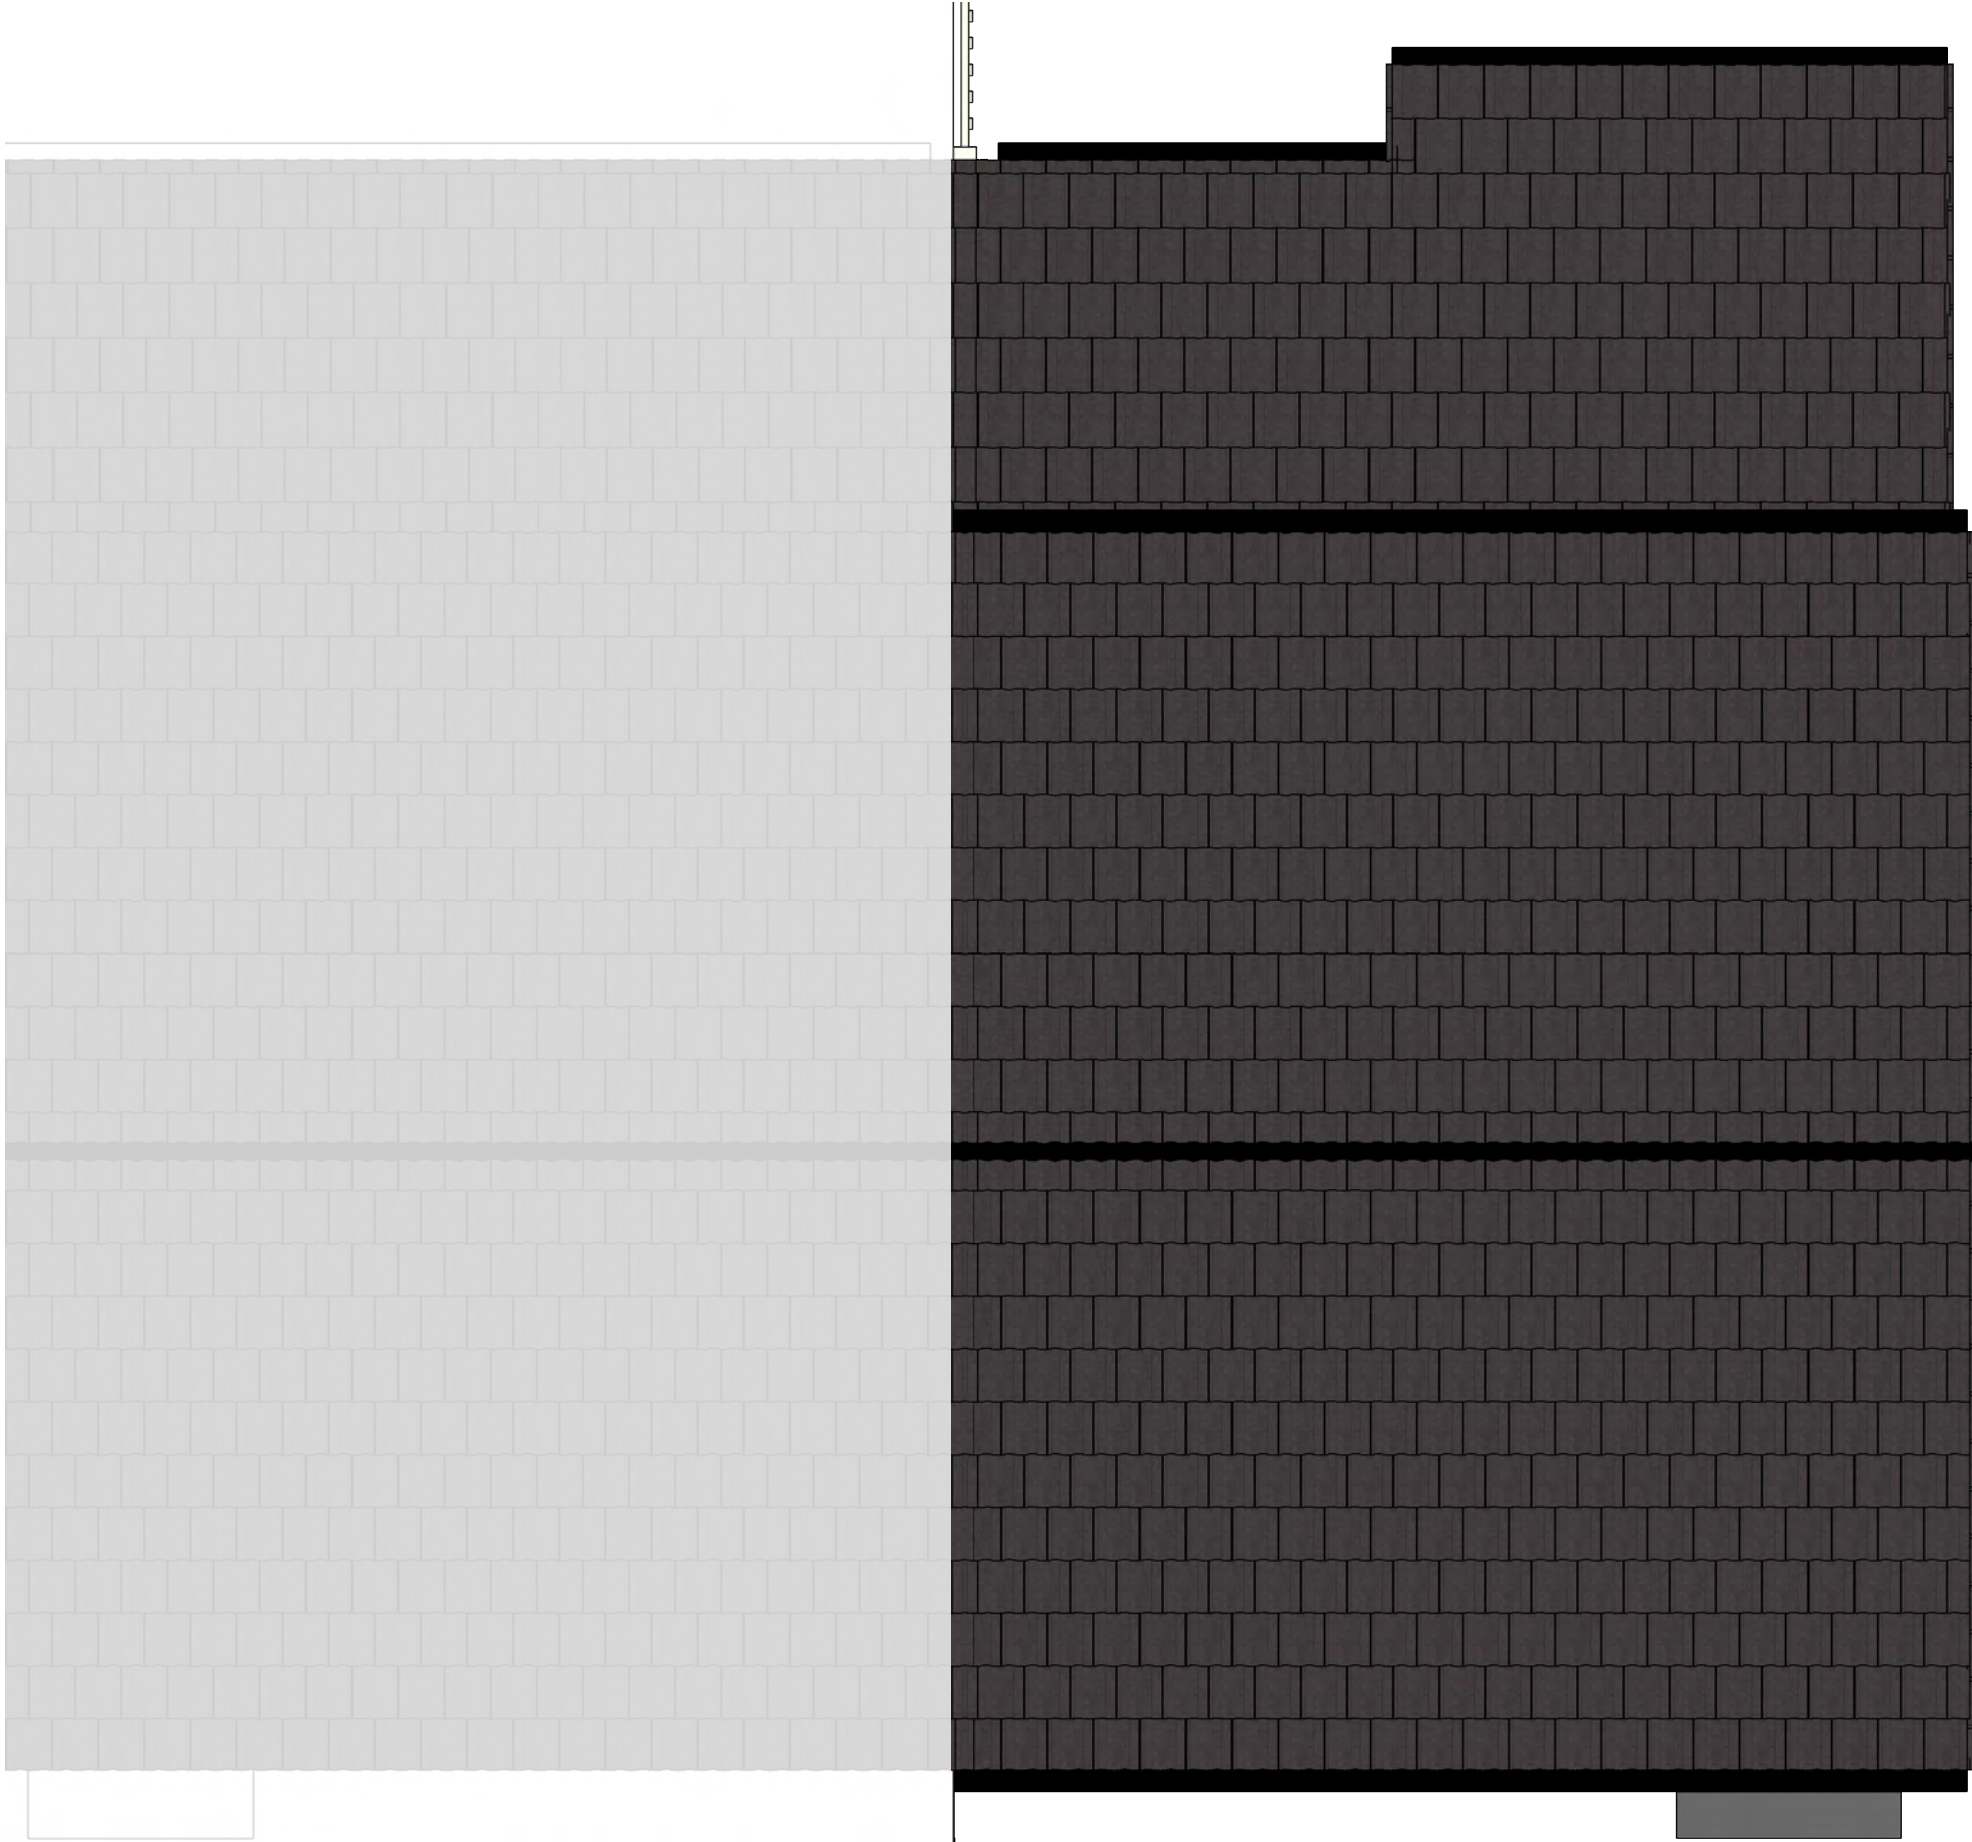

Roof



Ground Floor

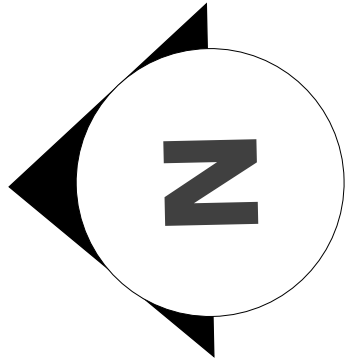

0 1 2 4



15 Springside View
Bury, BL8 4LU
Tel: 0161 704 4069

Company No. 13615864
hello@homeorganise.me
<https://www.homeorganise.me>

CLIENT
Mr. A. Hogan

PROJECT
49 Byron Road
Greenmount, Bury BL8 4EN

DRAWING TITLE:
Existing Building Plans

DRAWING NUMBER: 0013/01_03
REV: A

DATE: 12/05/23
Scale @ A1 1:50