


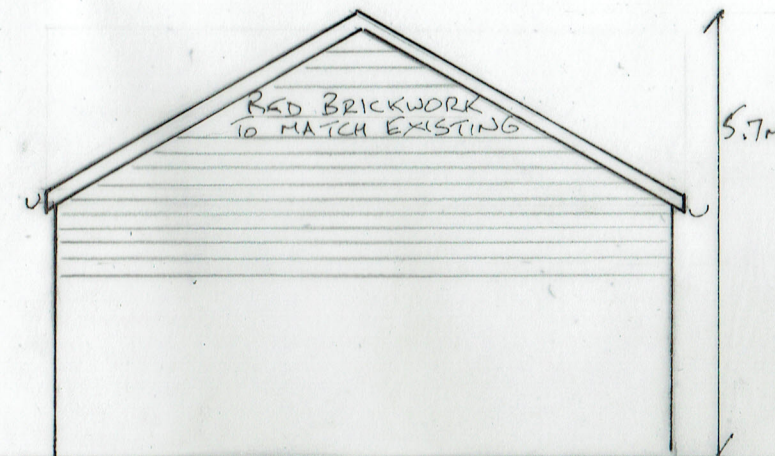


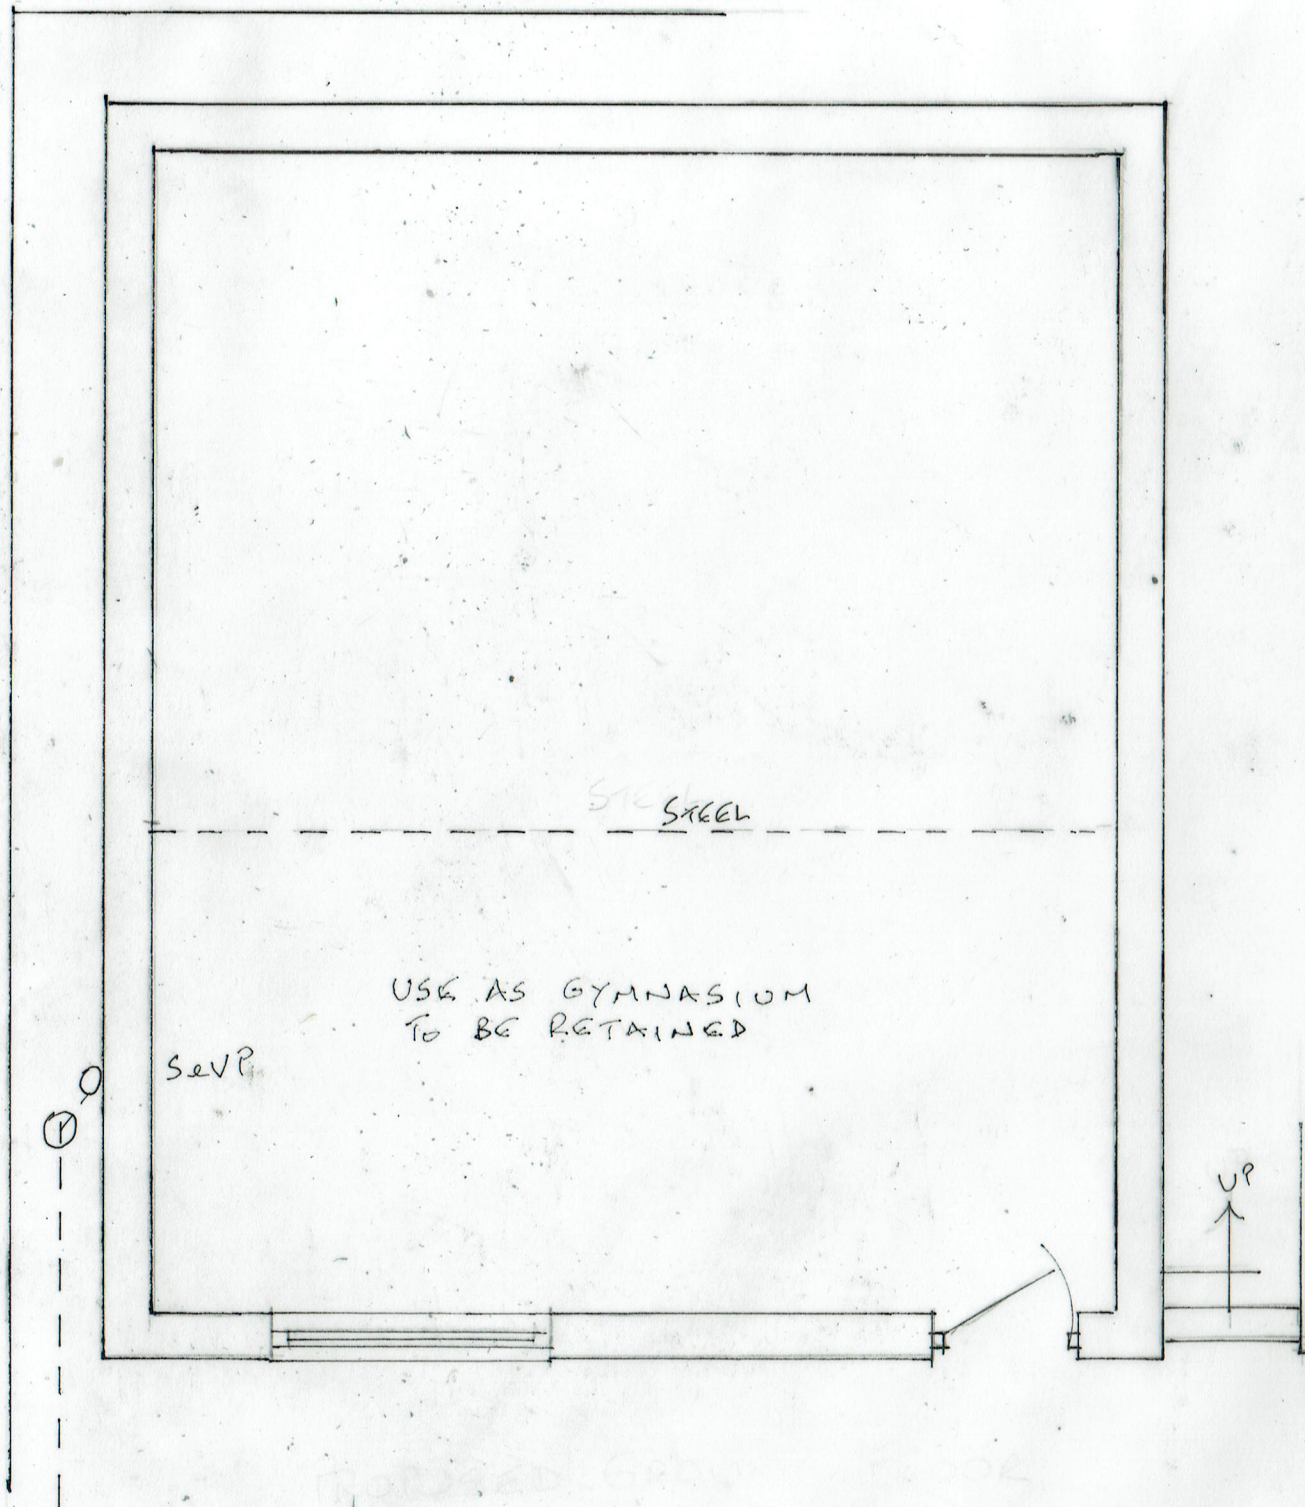


SIDE ELEVATION

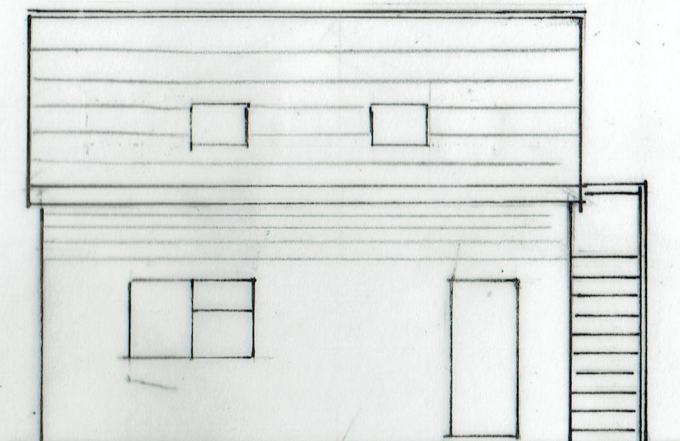

FRONT

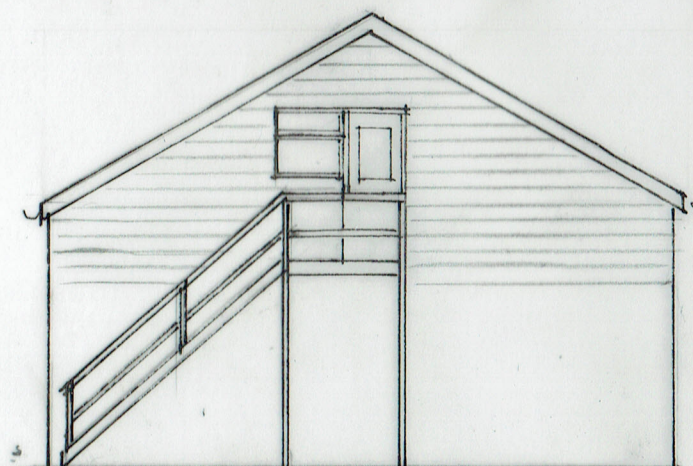

SIDE ELEVATION

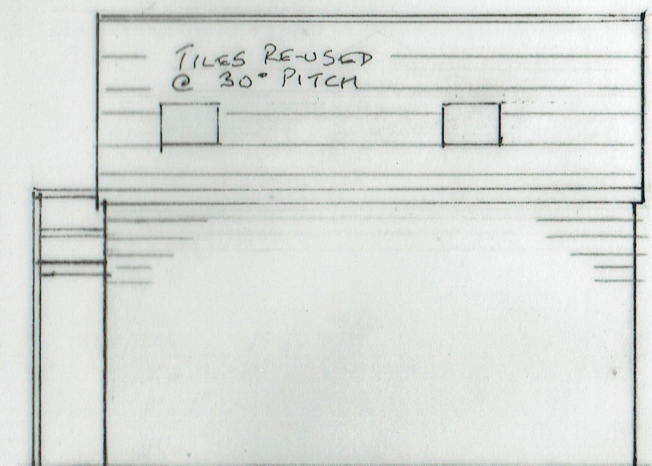

REAR

2A PROPOSED GROUND FLOOR PLAN

19/06/2024 - USE CONFIRMED
30/05/2024

24/774/02A

PROPOSED FIRST FLOOR PLAY/GAMES ROOM
183 PARKHILLS ROAD, BURY BL9 9AF