

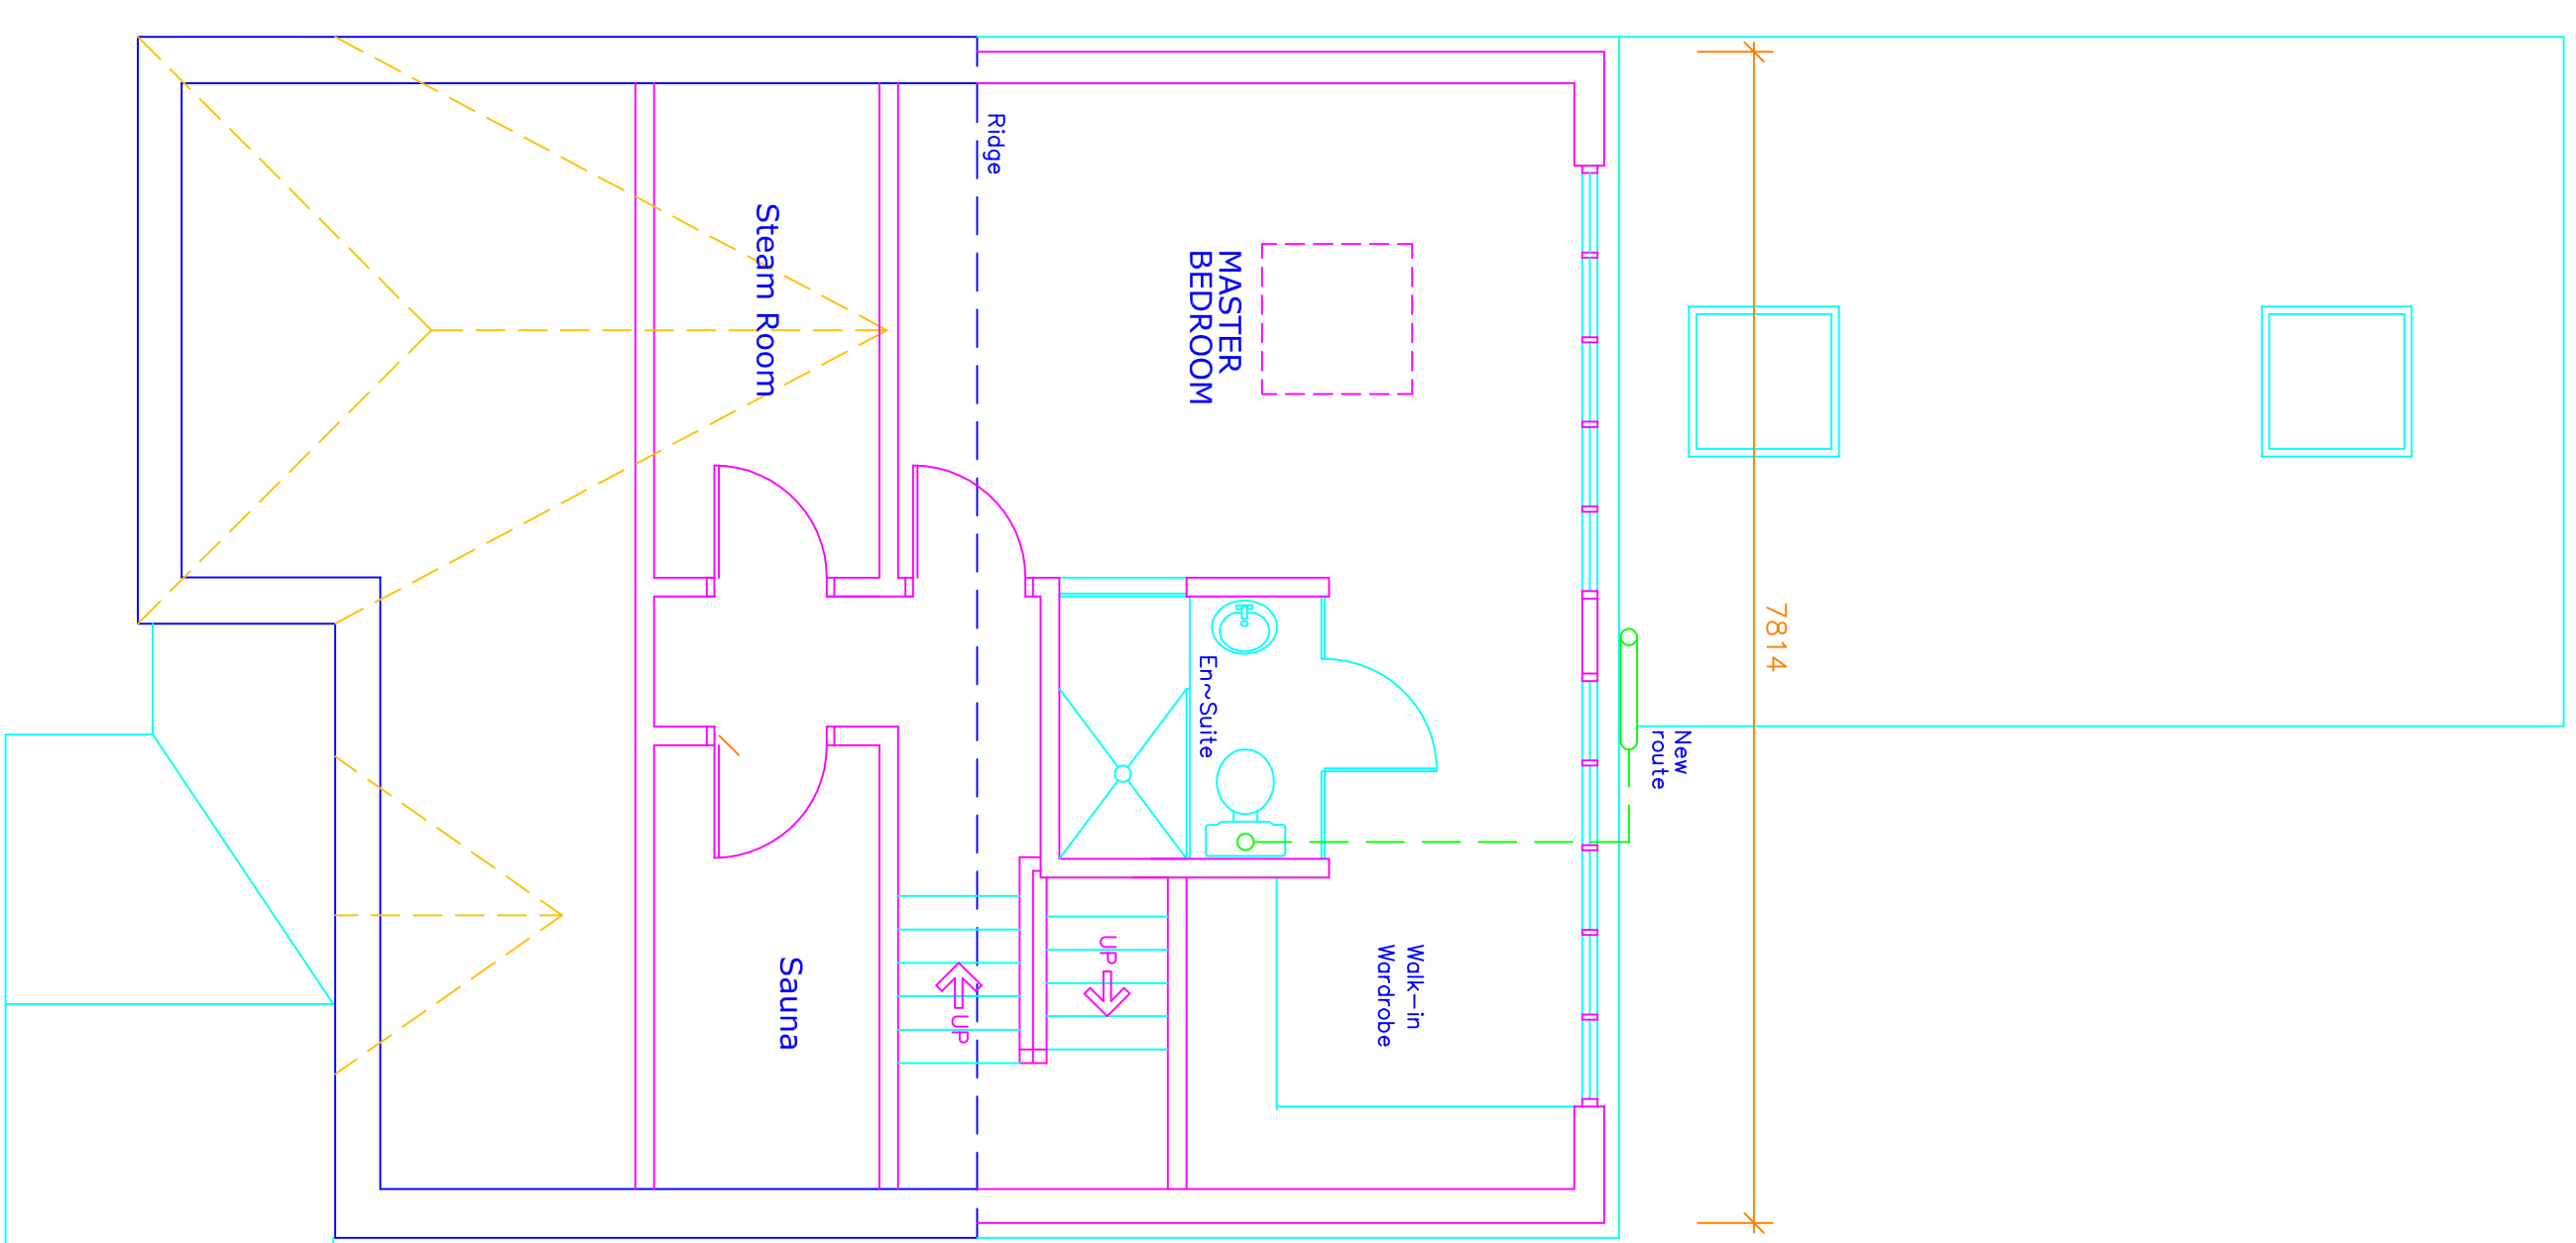


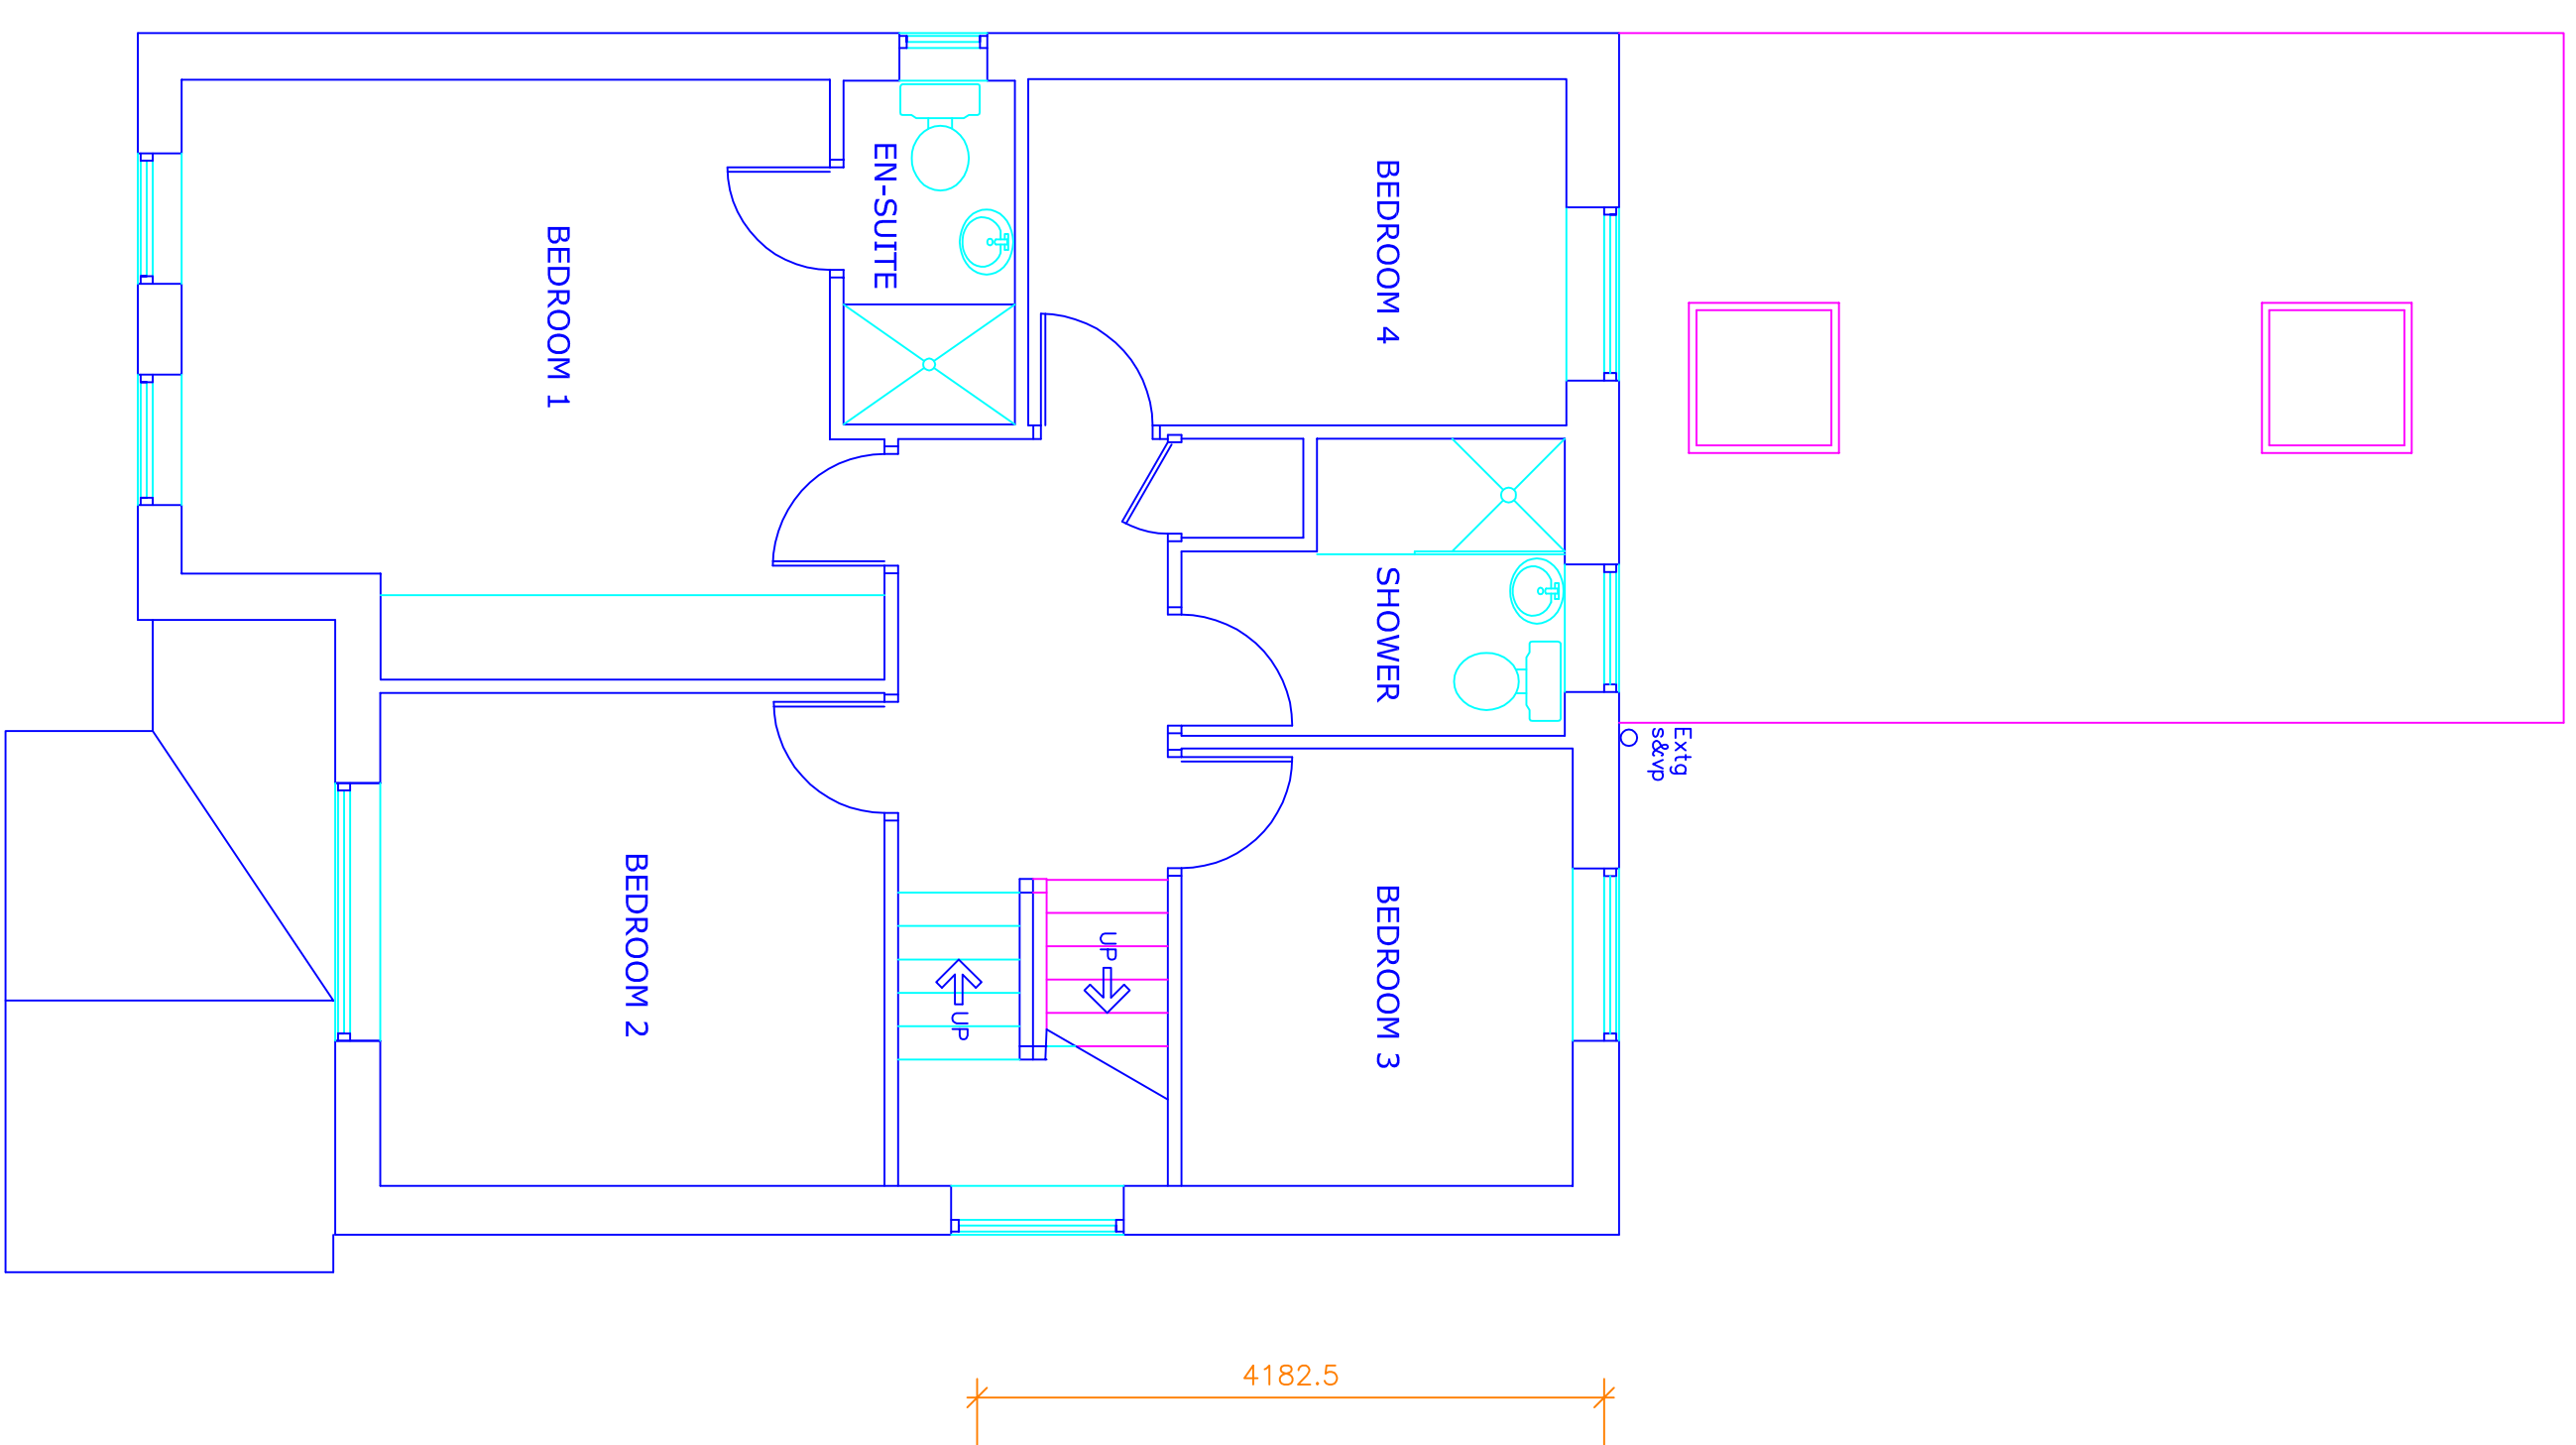

Proposed Materials

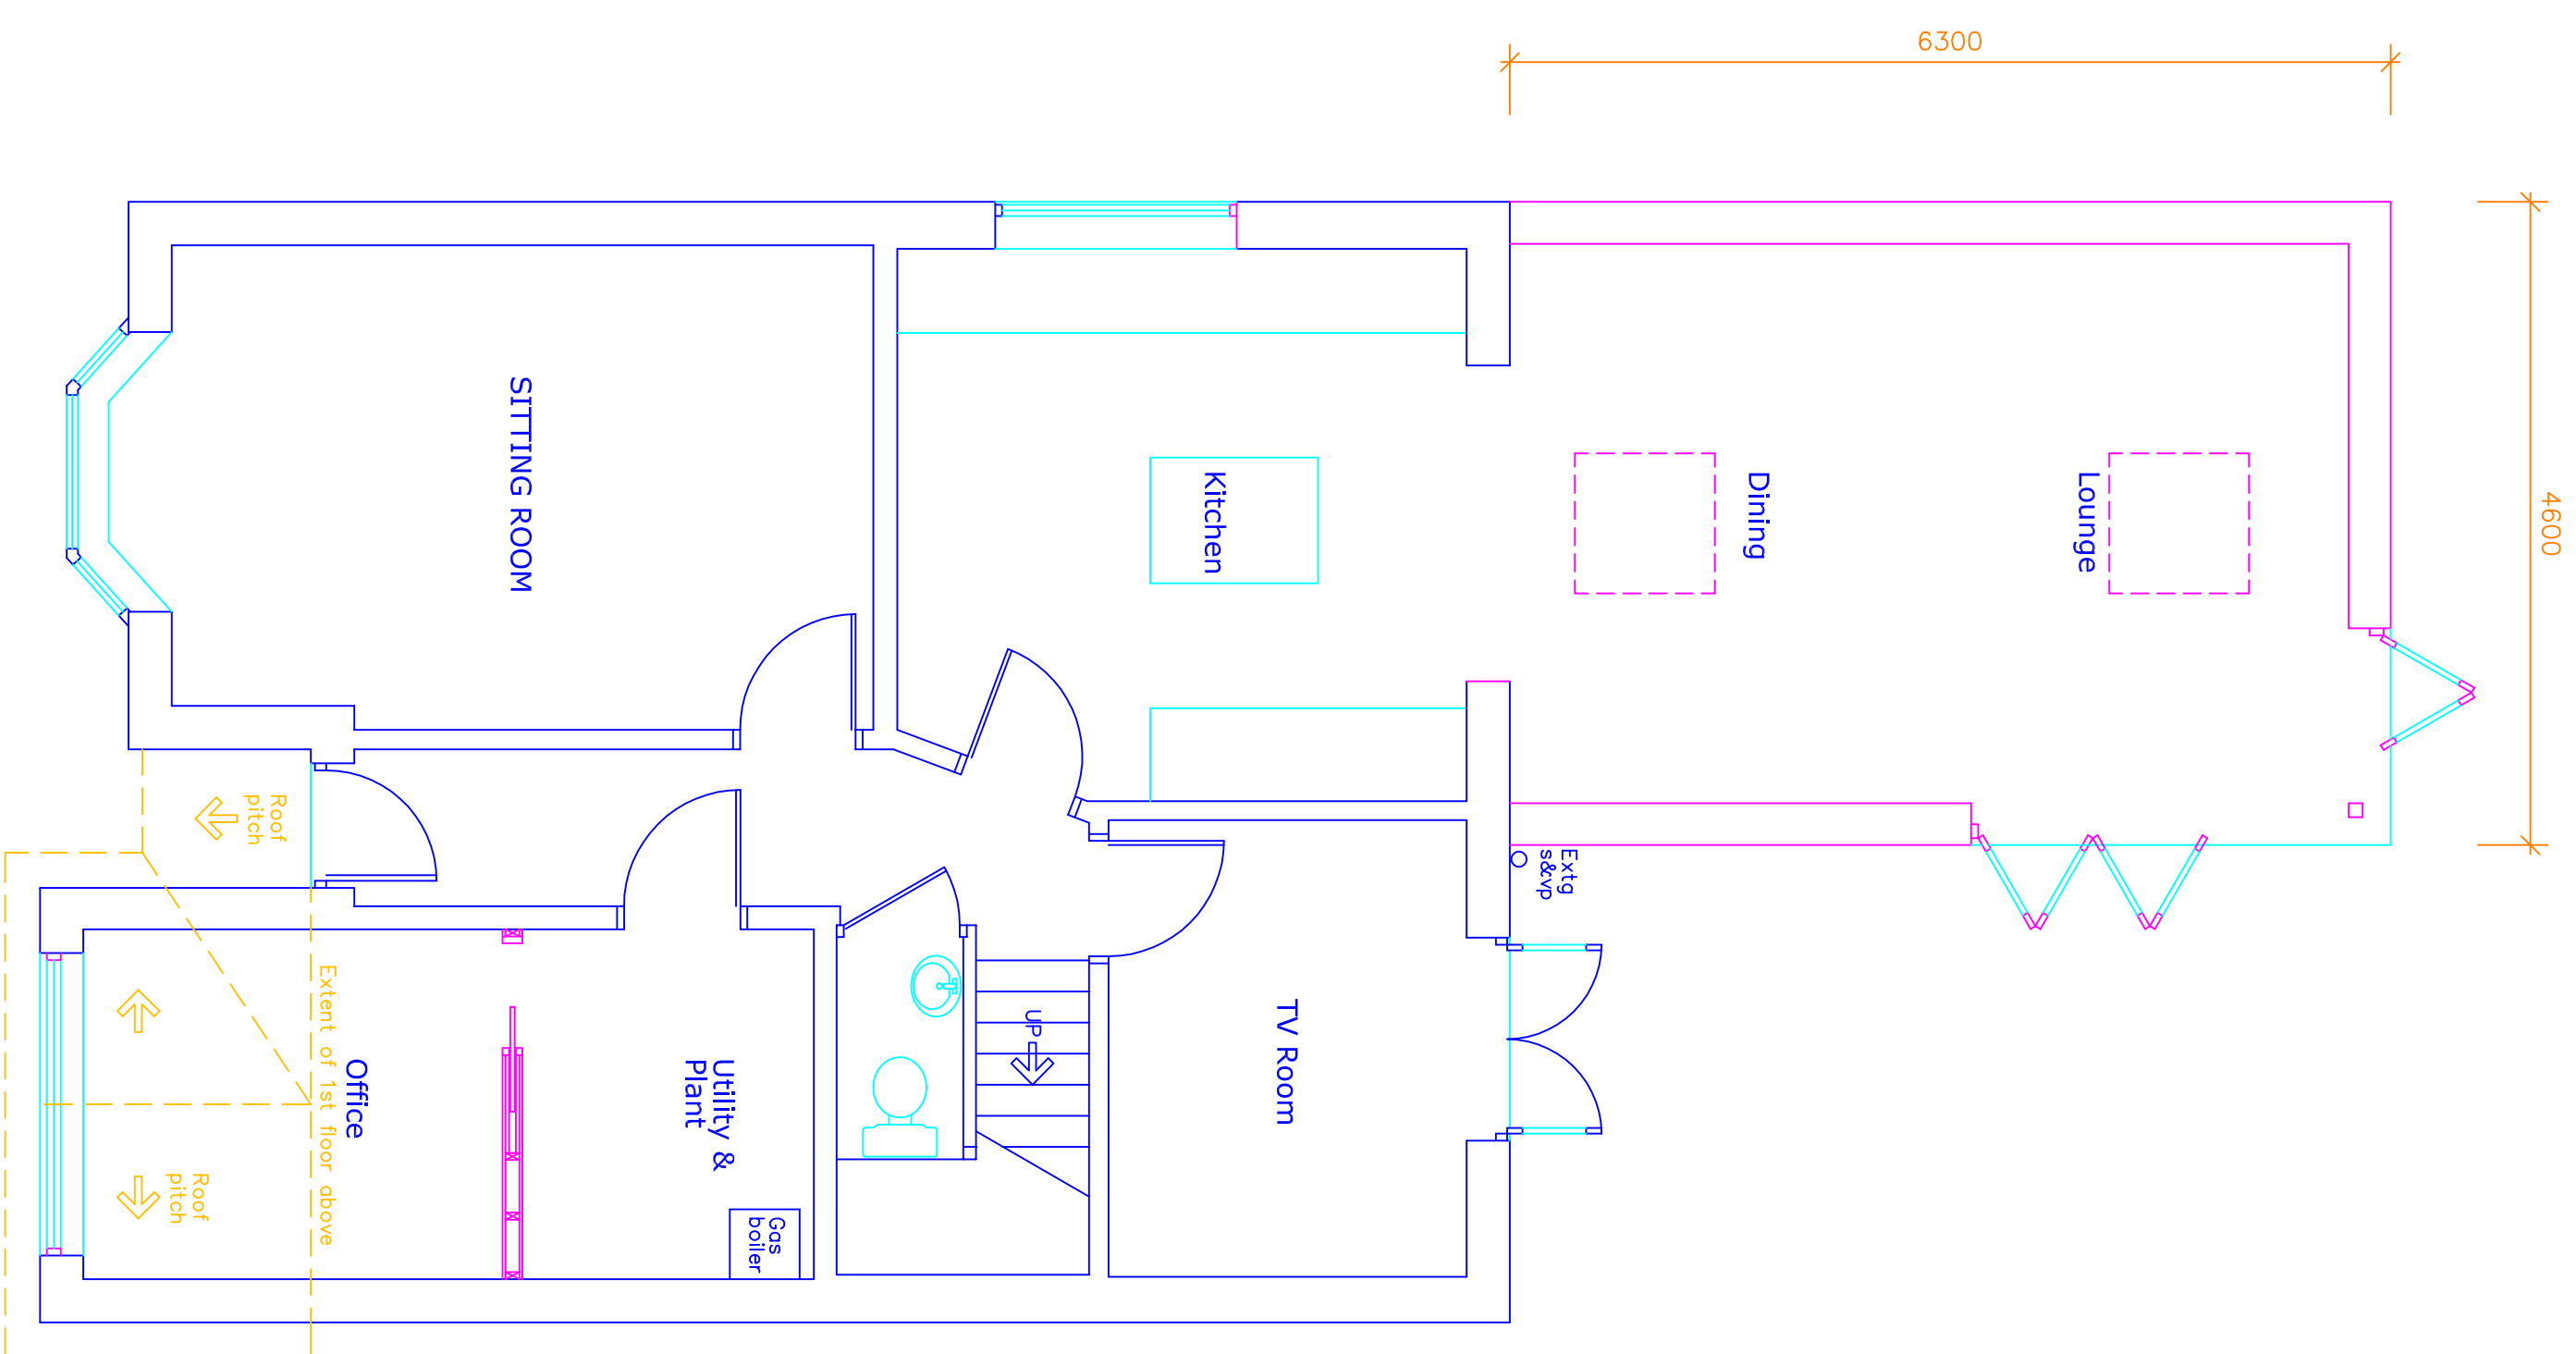

This drawing and design concept is the property of PPV design. It should not be reproduced without written permission

2 Helmshore Road, Holcombe Village
Ramsbottom, Lancashire BL8 4PA

Gary Bearden BA (hons) DipArch RIBA
gary@ppj-design.co.uk www.ppj-design.co.uk
T. 01706 822731 M. 07712 669482

34 Grasmere Drive
Bury
BL9 9GA

scale 1:50 @ A1
October 2021

JK8-02 Proposed Plans

PPY design Ltd