


1:1250 SITE - LOCATION PLAN

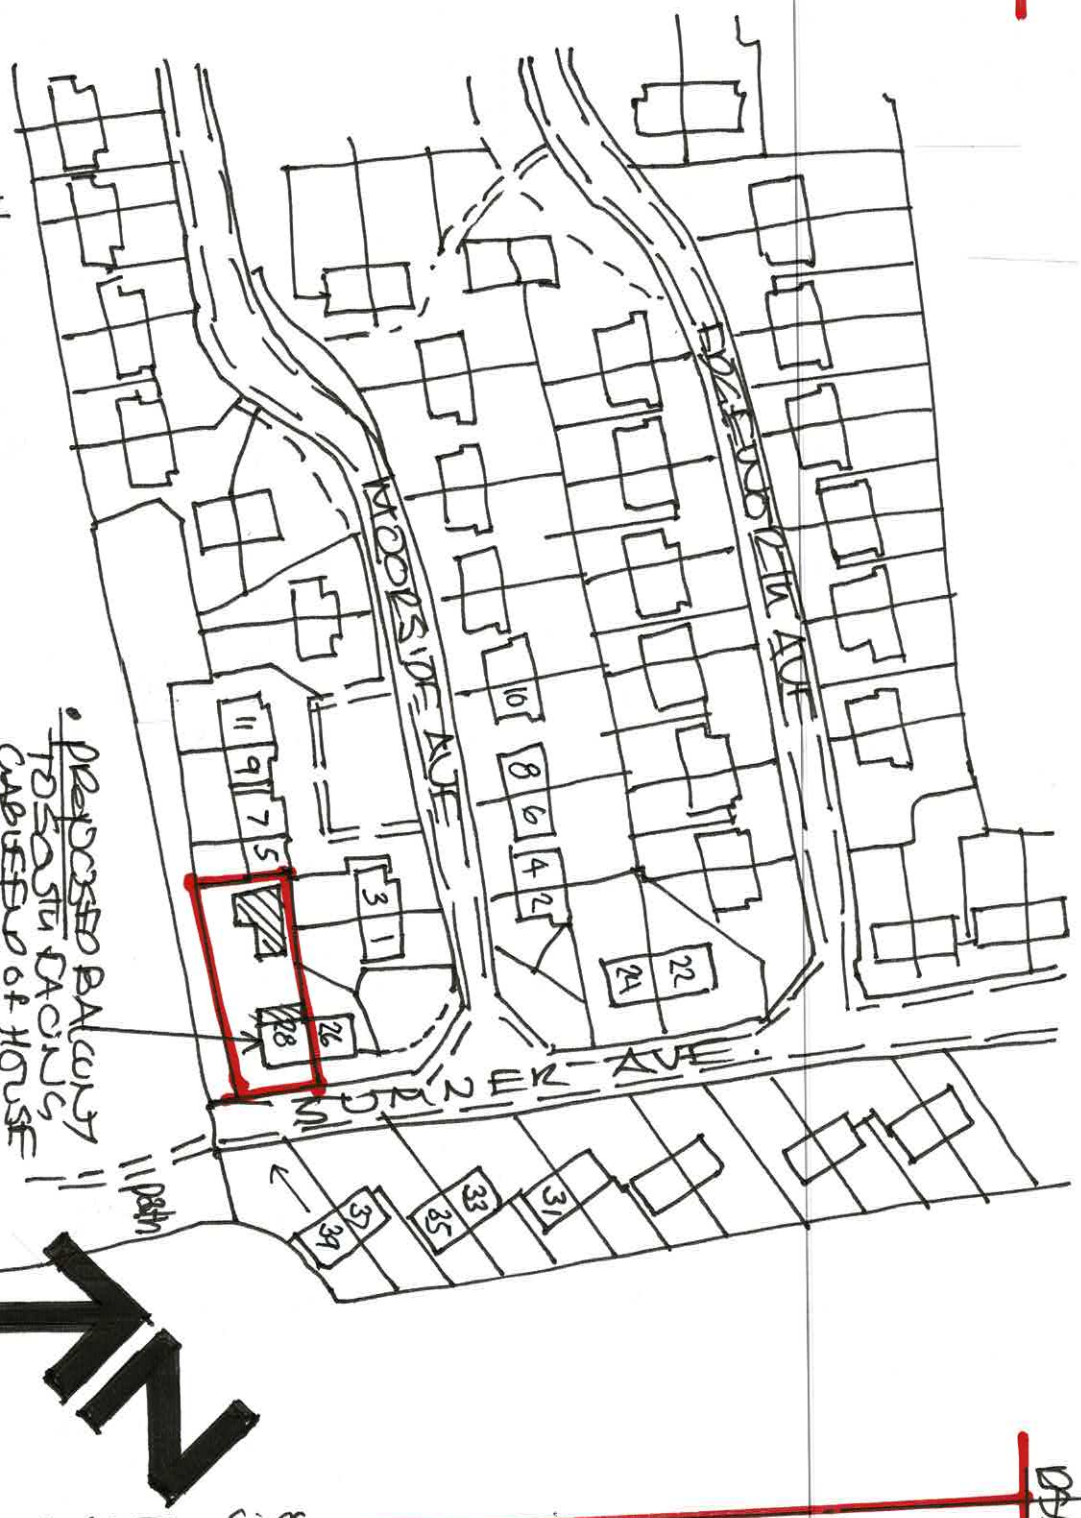

1:1250 SITE - LOCATION PLAN

• PROPOSED BALCONY TO 505TH FACING CURBED OF HOUSE @ N° 28...

• PROPOSED BALCONY @ 1ST FLOOR - CURBED UP ONTO SOUTH FACING SIDE / FACING SEPARATION TO 1ST FLOOR MASTER BED etc

ADDRESS: —


N°: 28 SUMNER AVE,

AINSWORTH

BOLTON, BL2 5EQ, LANC'S.

GENERAL NOTES: THESE PLANS, DETAILS AND DRAWINGS HAVE BEEN PREPARED, DETAIL AND DRAWN FOR THE SOLE PURPOSES OF APPLYING TO 'BUYER' CONVEYANCE PLANNING, DEEDS TO OBTAIN THE 'RELEVANT' 'HOUSEHOLD' - PLANNING PERMISSION' AND CONSENTS ONLY. FOR A LARGED BALCONY @ 1ST FLOOR LEVEL TO A SOUTH FACING CURBED FENCED SEMI-DETACHED DWELLINGS MAIN BEDROOM, ST...


1:150 EXISTING BLOCK PLAN

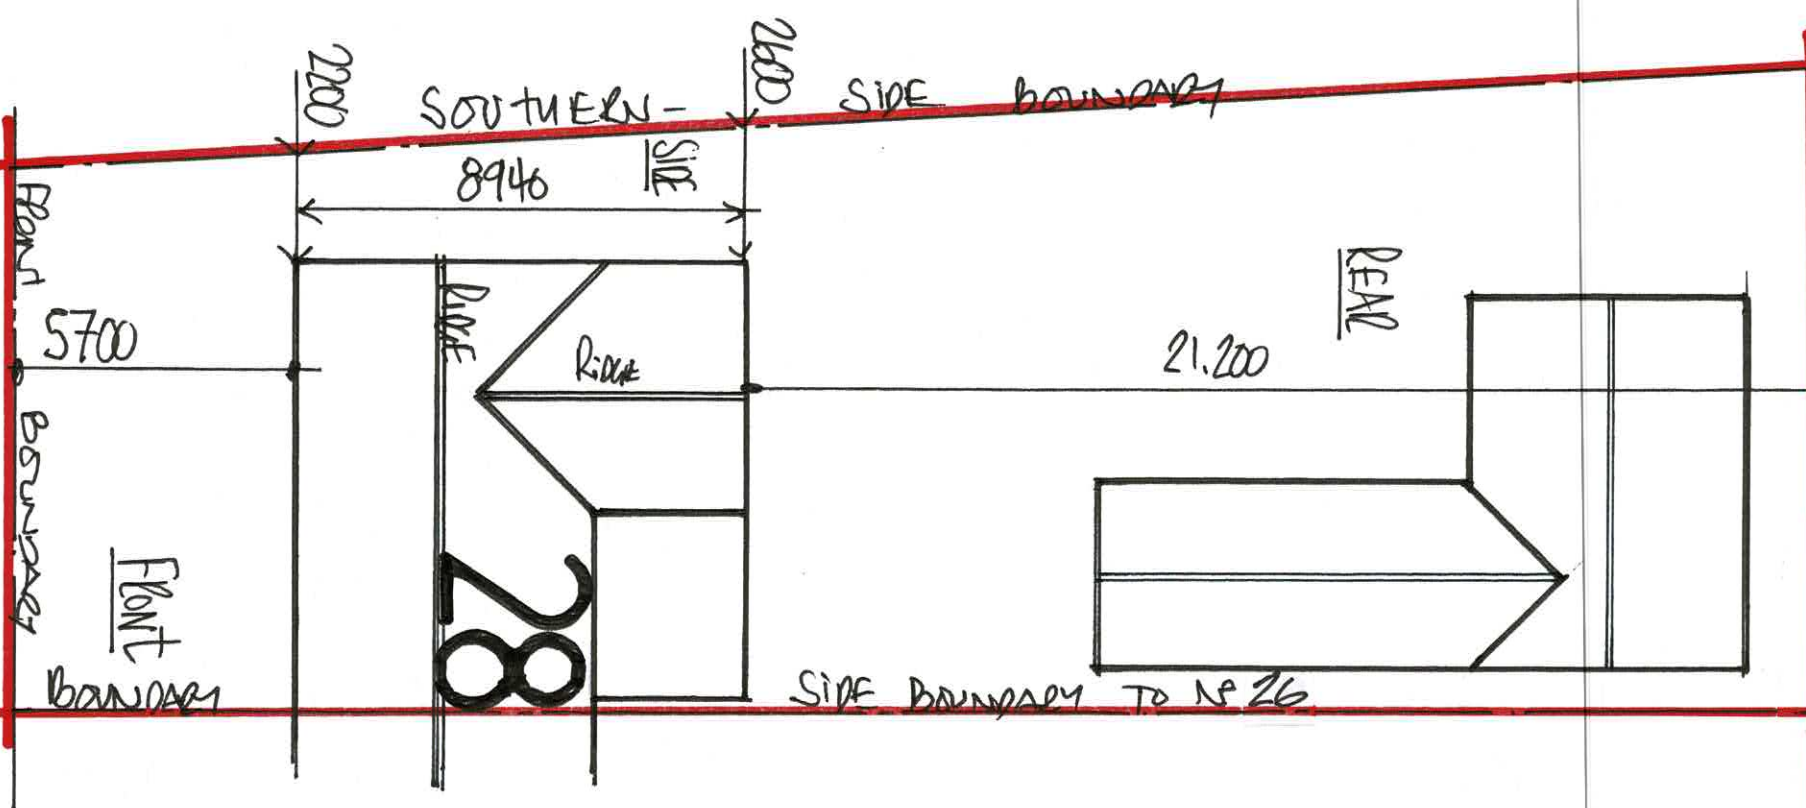

1:150 EXISTING BLOCK PLAN

FEB 1 2023.

1:150 PROPOSED BLOCK PLAN

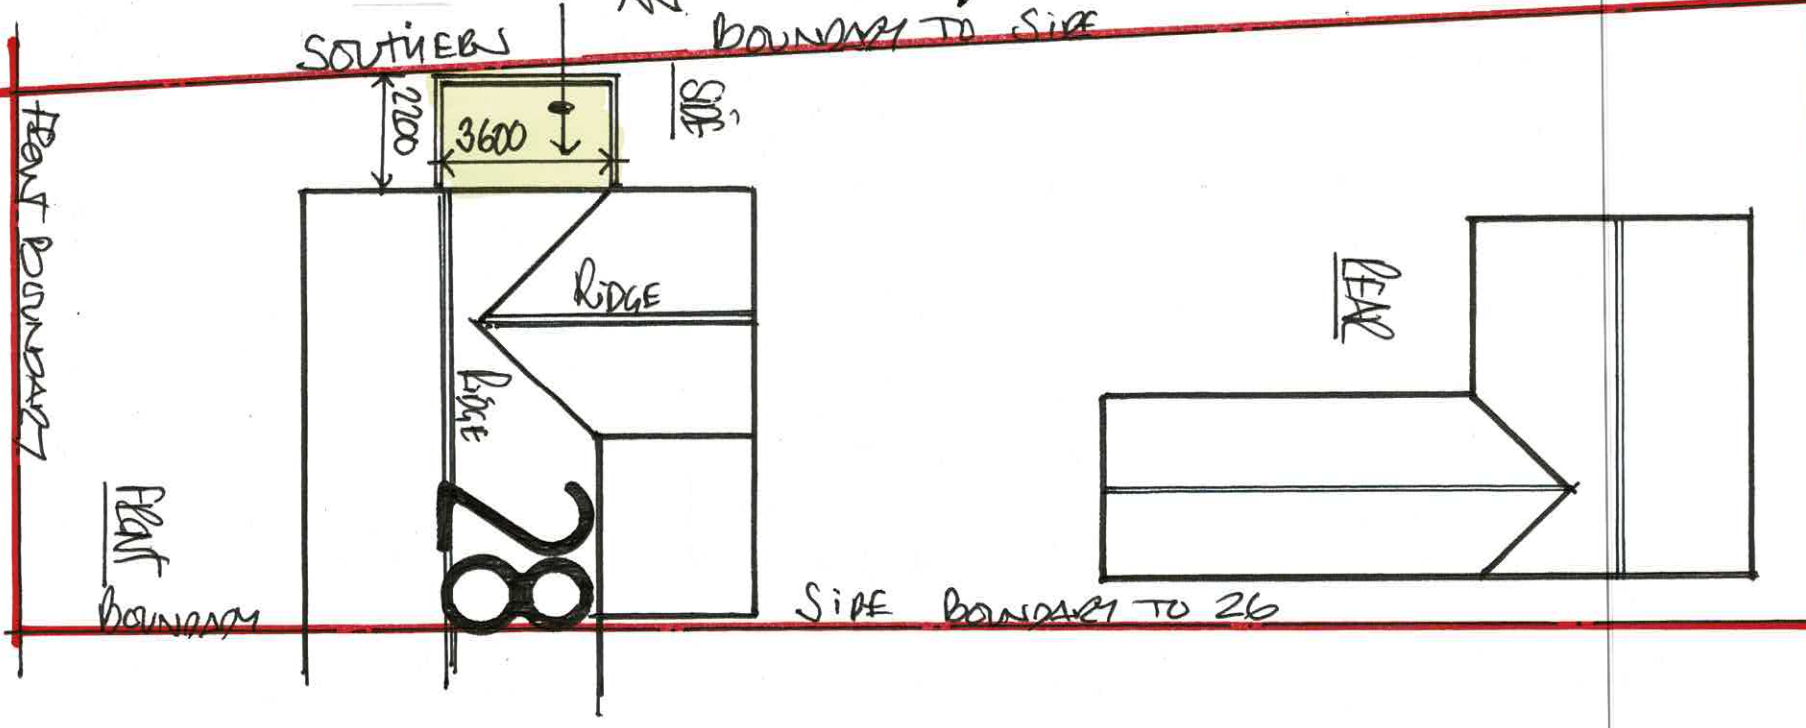

1:150 PROPOSED BLOCK PLAN

D R C N°: