


NORTH

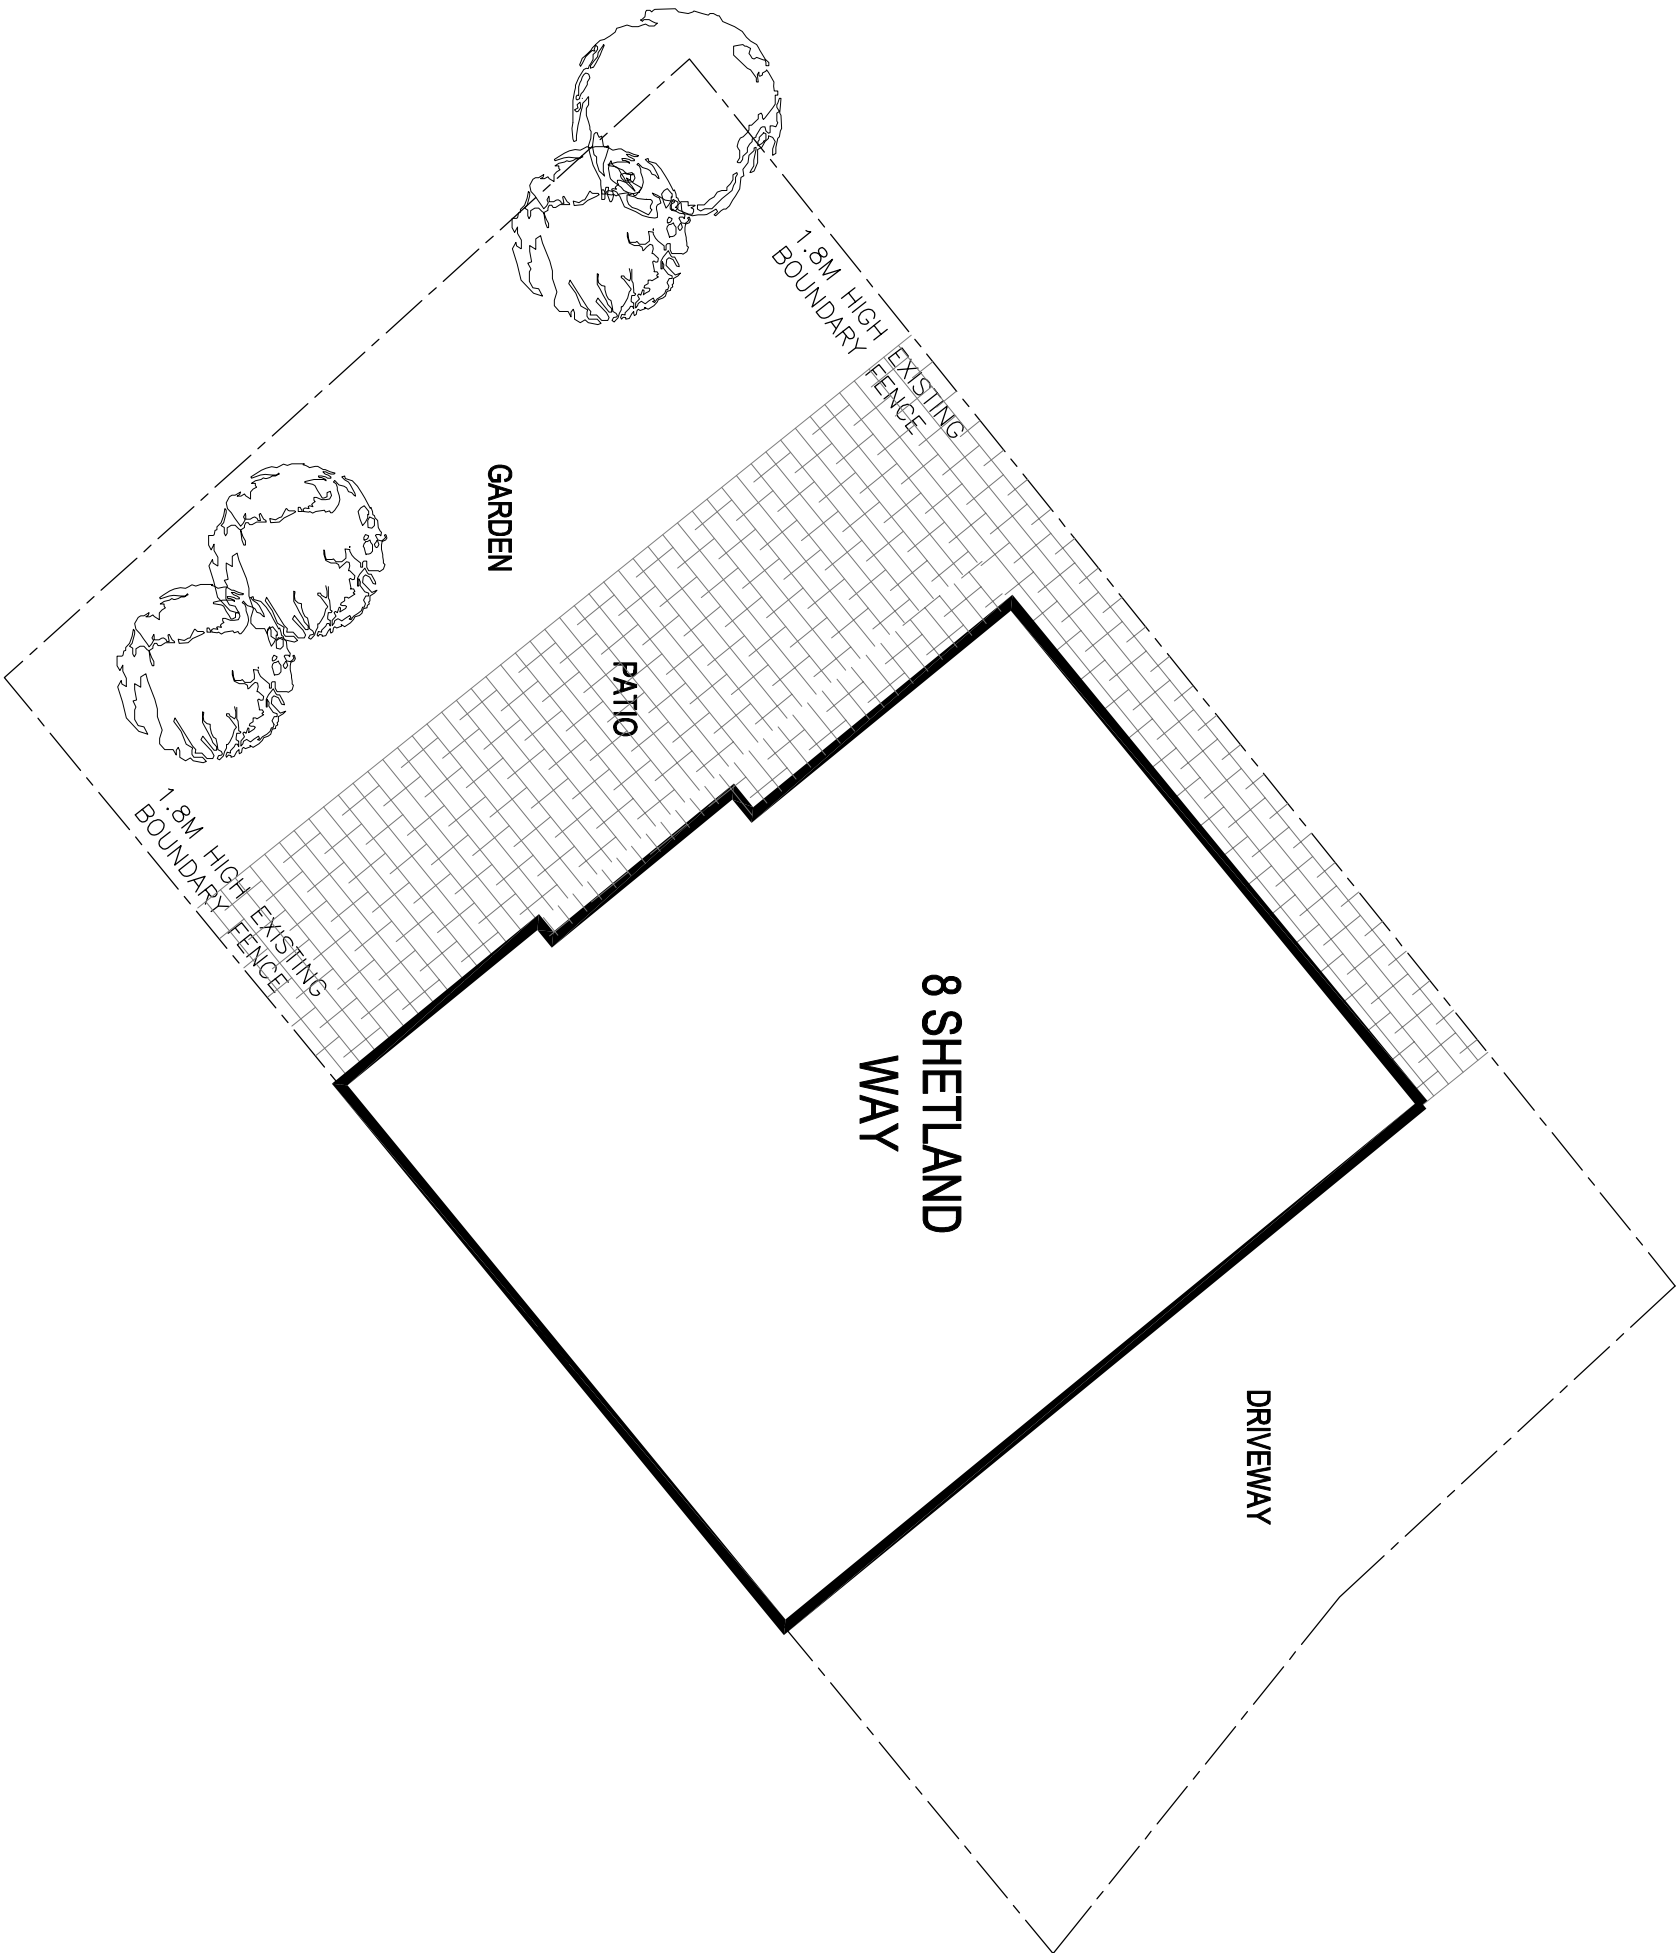

©GWA architects ltd 2020 | This Drawing is to be used in conjunction with all other project associated drawings and information. Do not distribute this drawing or any part of it without the written consent of GWA architects ltd. This drawing is for information only and is not a contract. It is the responsibility of the client to ensure that all information is correct and up to date. GWA architects ltd is not responsible for any errors or omissions in this drawing or any part of it.

qwa+q architects The Arncliffe Lowerfield Farm Oswoodhills B85 4QA Private Residential Housing Commercial Conservation Domestic Tel: 01234 483848 Email: info@qwa-architects.com Web: www.qwa-architects.com		Architects Registration Board Client MRS_A_ROWLANDS		Scale 1:100 Drawing Title EXISTING_SITE_BLOCK PLAN		Drawing Status PLANNING Job Number 21-061		Drawing By AW Revision -		Check AW Final Issue NOV_2021	
--	--	---	--	--	--	---	--	--	--	---	--