


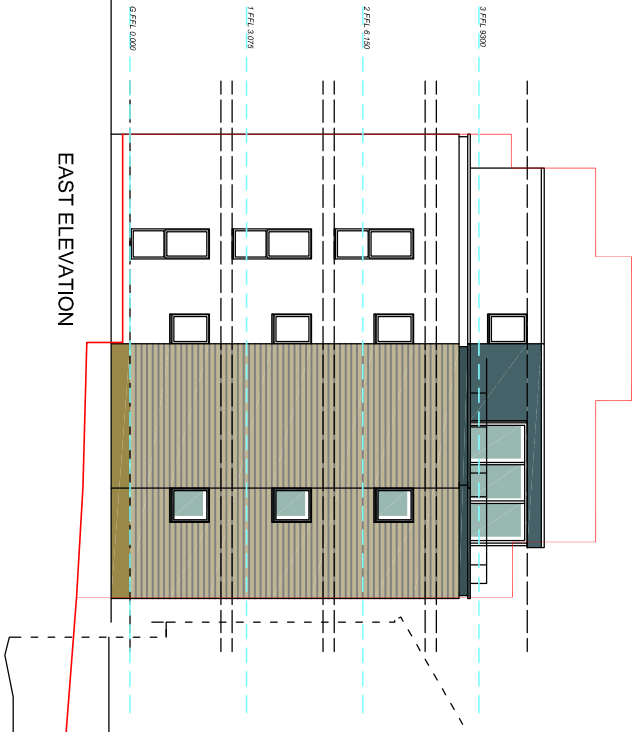

Detailed Coloured Elevations Extract of elevations approved under 6360
John Holt Architects Ltd dwg 18-518-13 rev C



Scale 1:200 @ A3

Drawing No : 2492.2.10

OPULWOOD : Proposed Elevations Height amendment : Waterside, Summerseat

HATTRELL DS ONE
Architects LLP
MANCHESTER
Scale: E: Kings Court, Railway Street, ALTRINGHAM, CHeshire, CH65 0JF
Tel: 0151 425 1100
Email: ds@hdtl.co.uk
www.hdtl.co.uk