


Location Plan

Site Address: 12, Hillstone Close, Tottington, BL8 4EZ

Date Produced: 02-Oct-2026

Scale: 1:1250 @A4

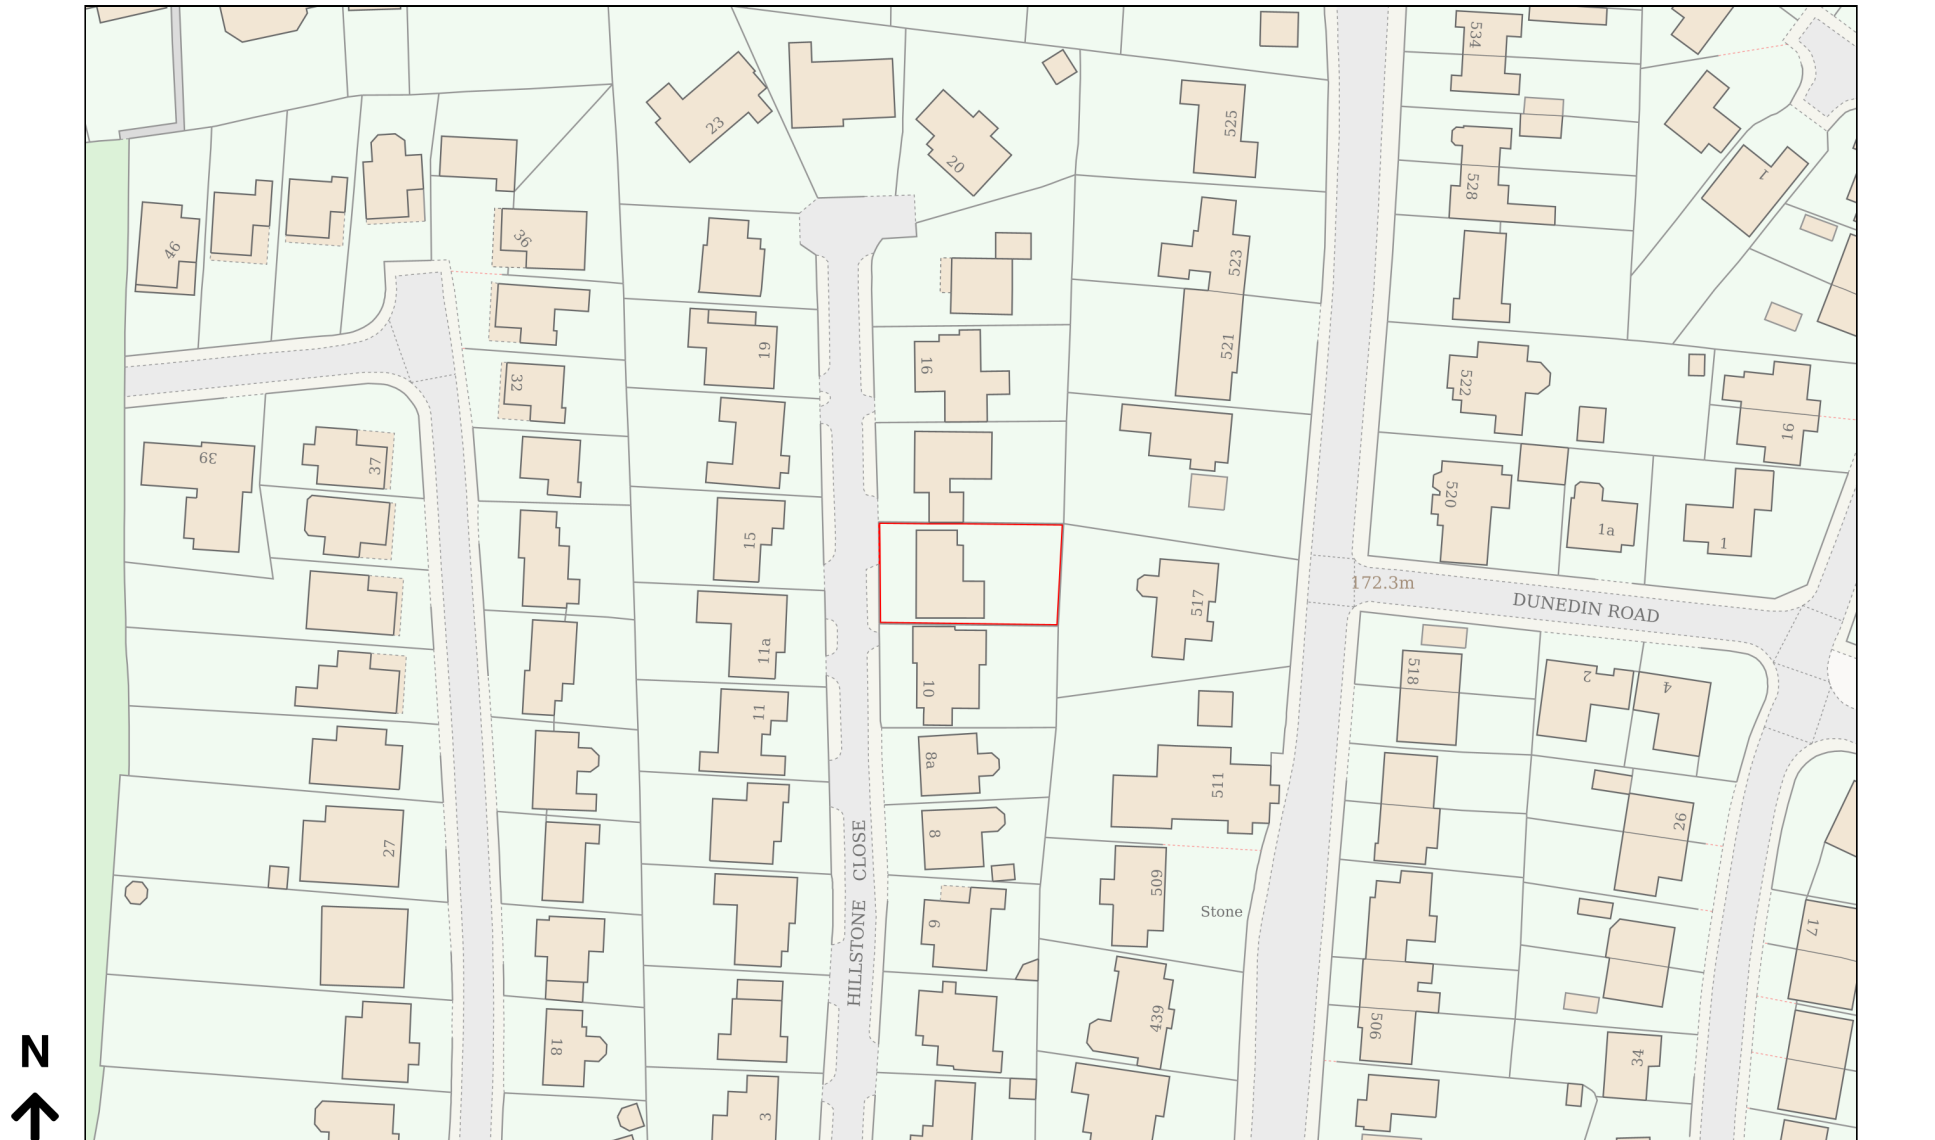

Planning Portal Reference: PP-15266069v1