




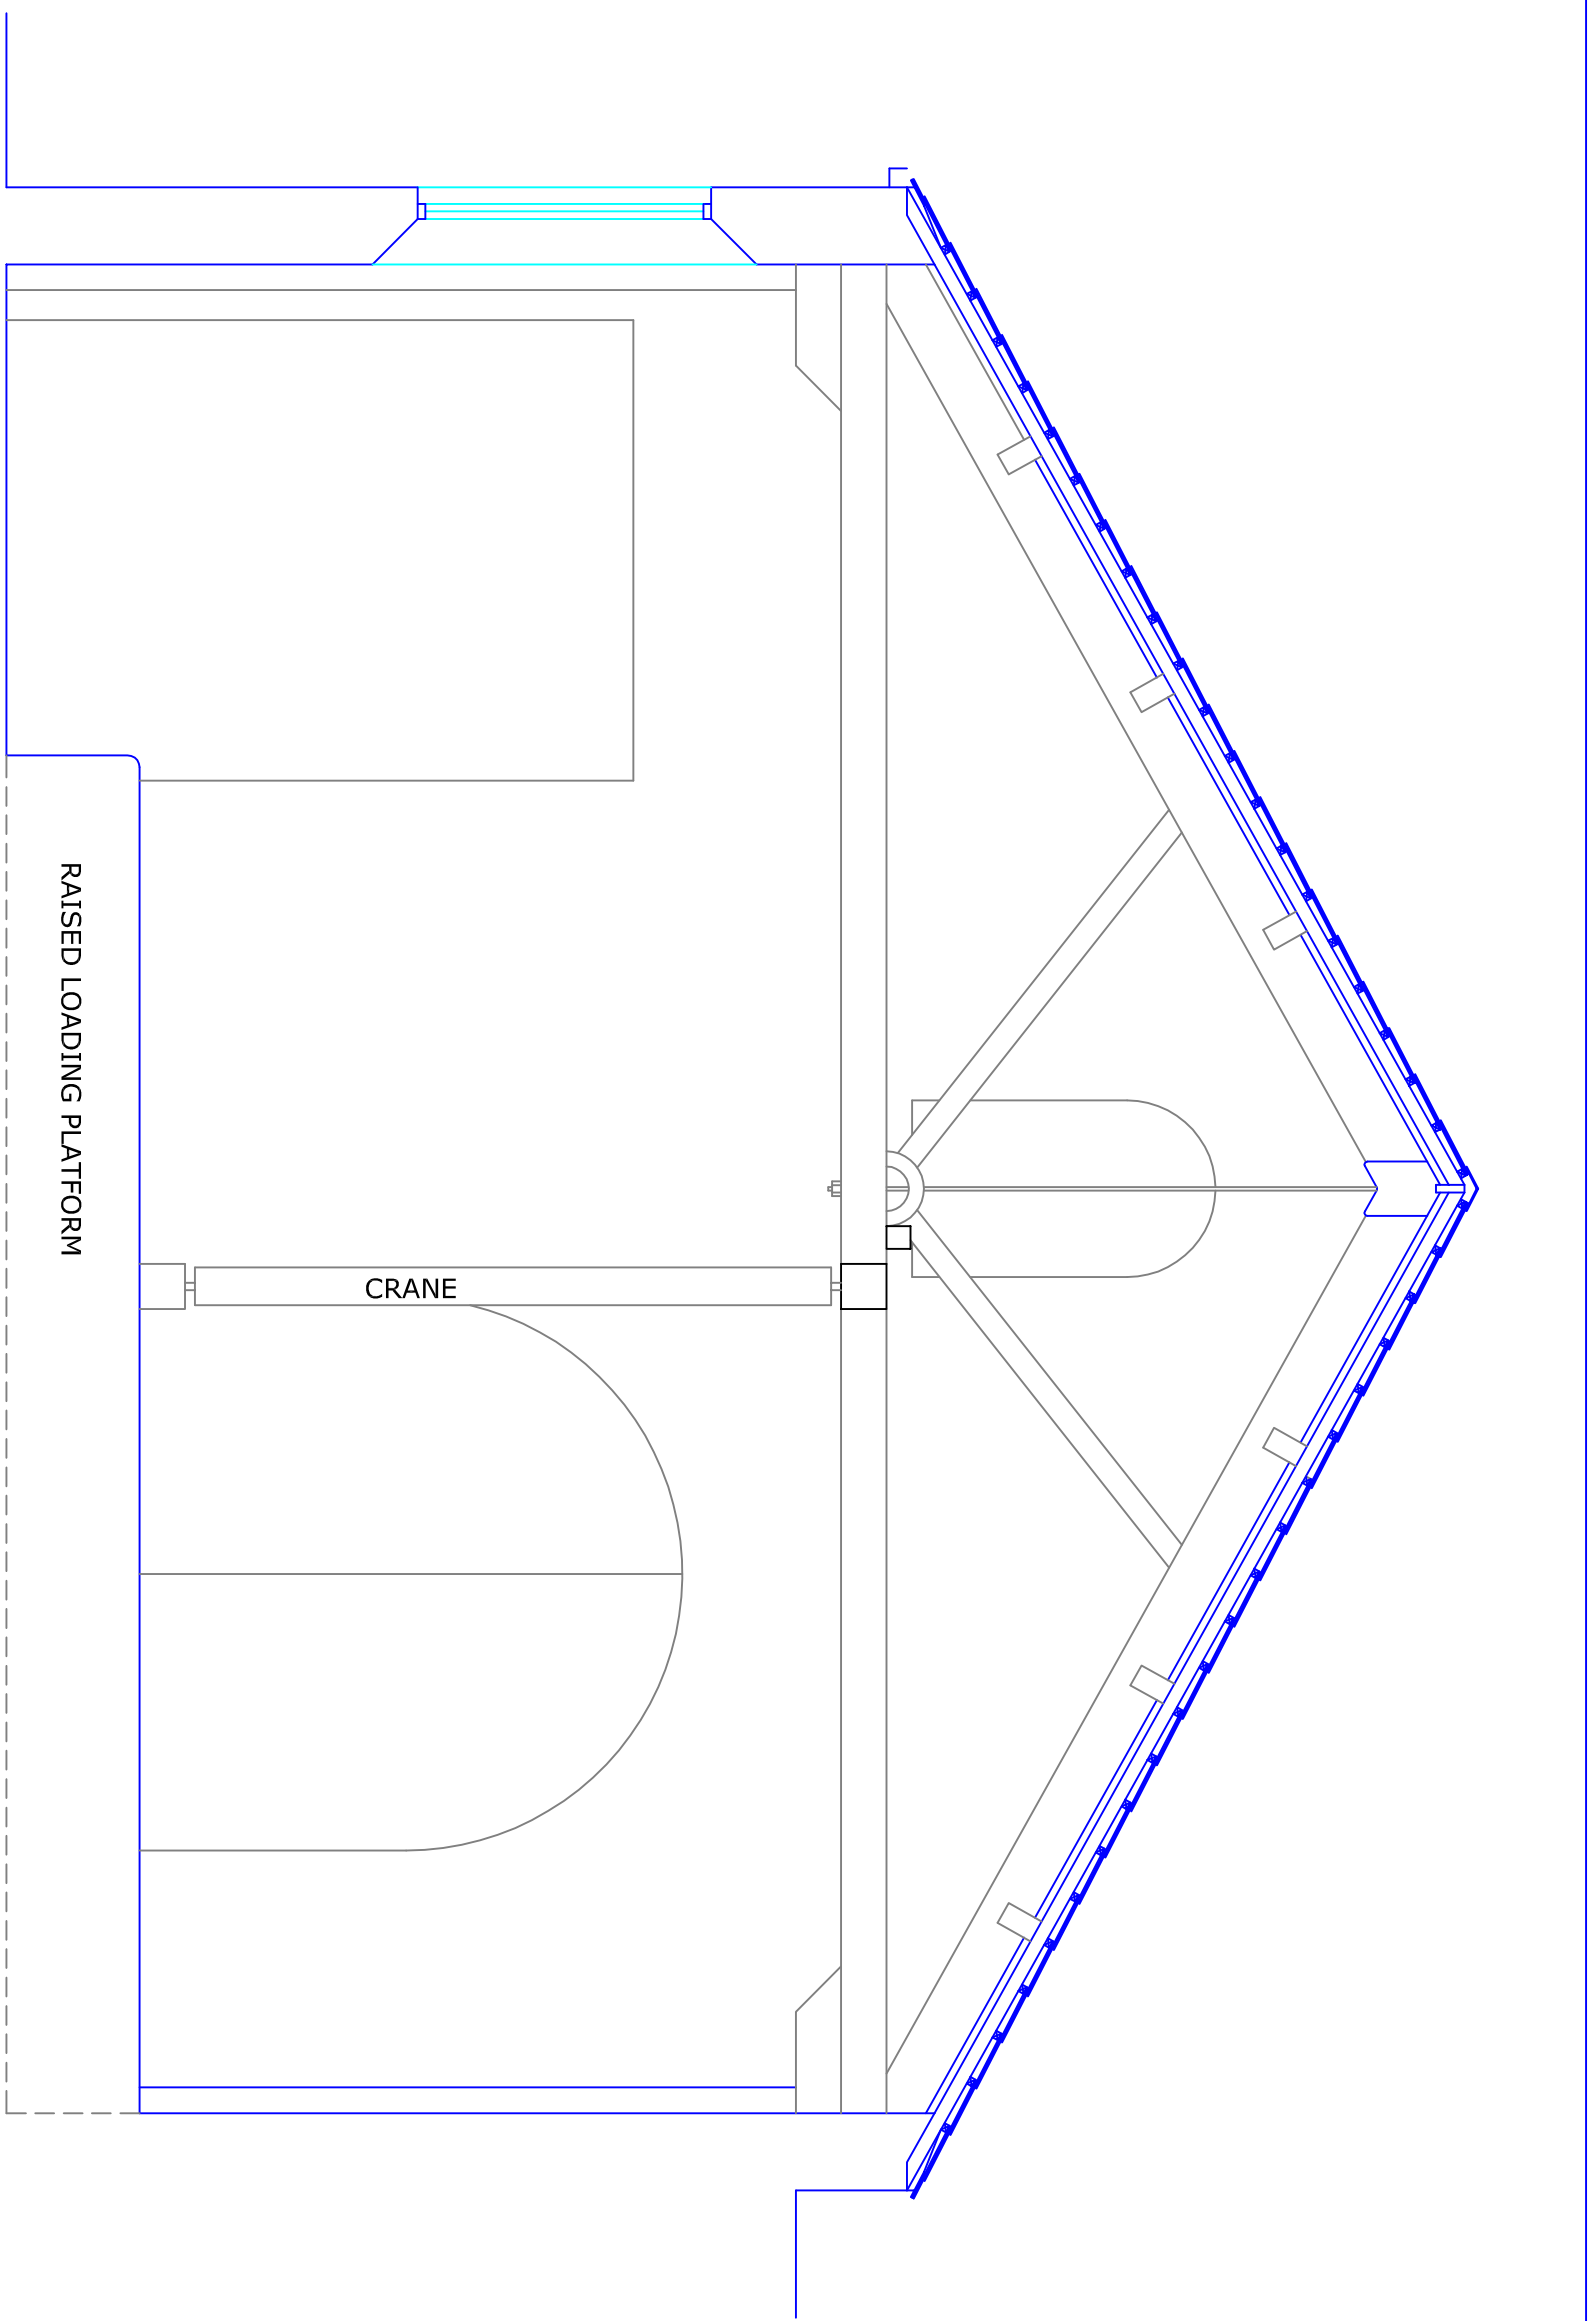

EXISTING SECTION

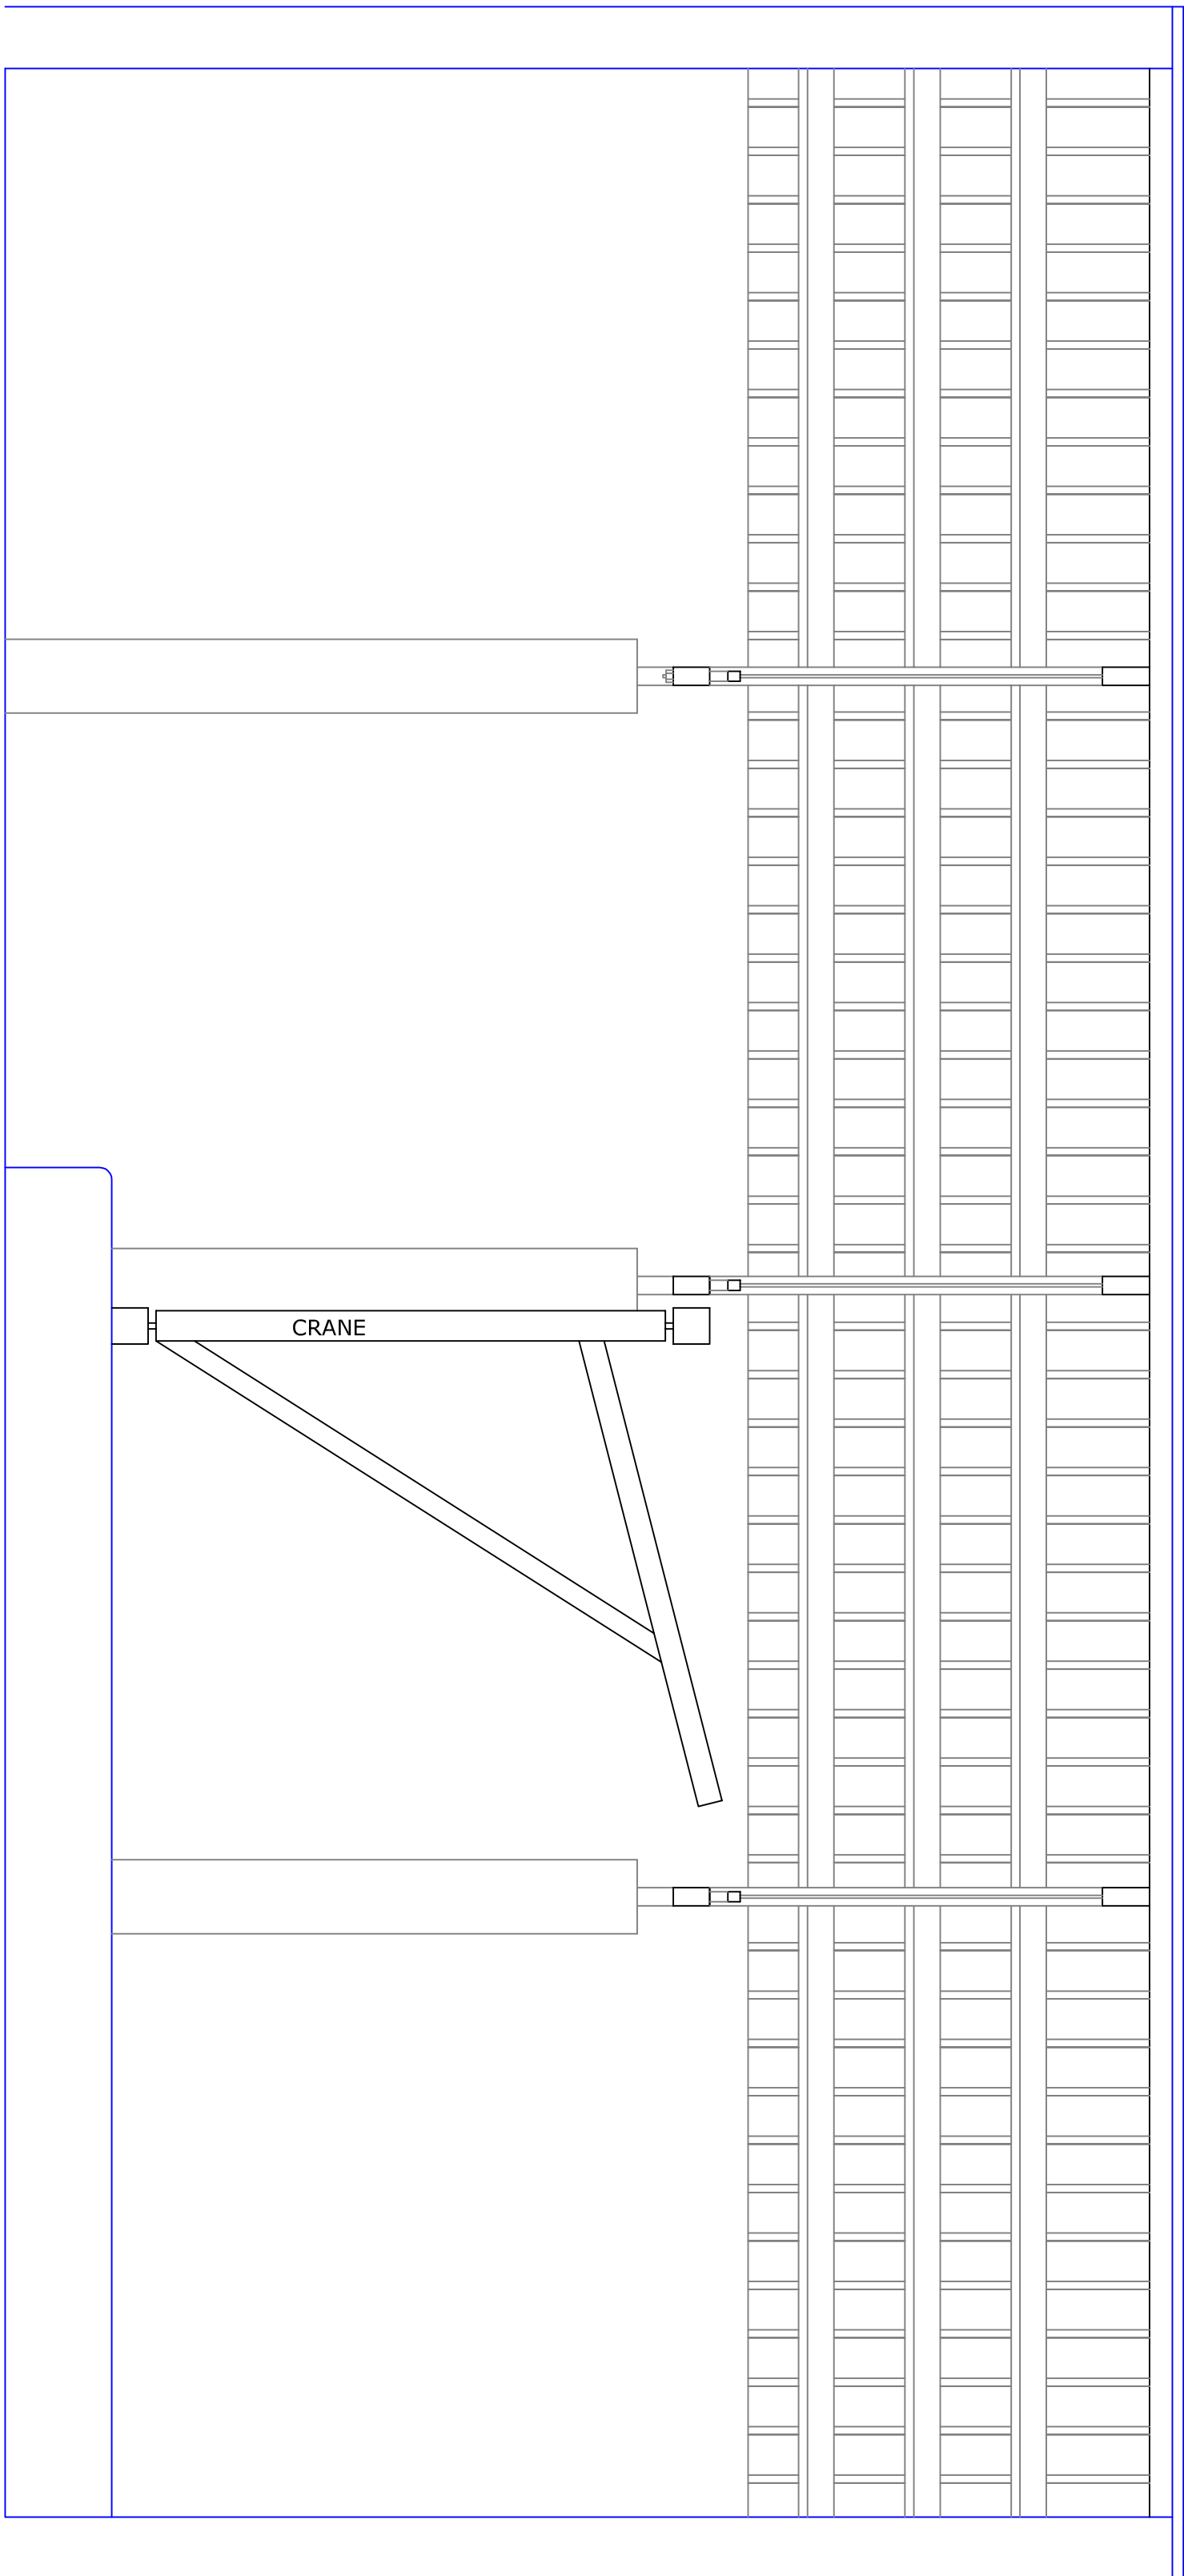


EXISTING SECTION

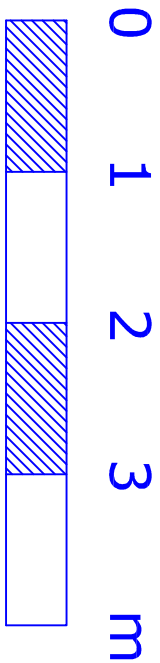

This drawing and design concept is the property of PPY design. It should not be reproduced without written permission

The Engine Shed Rowlands Road Summerseat	scale 1:50@A1 May 2024
PM10-03	Existing Plans & Sections
P P Y d e s i g n L t d	

2 Helmsford Road, Holcombe Village
Ramsbottom, Lancashire BL8 4PA
Gary Peardon BA(hons) DipArch RIBA
gary@ppy-design.co.uk www.ppy-design.co.uk
tel/ fax 0706 822751 mobile 07712 669482

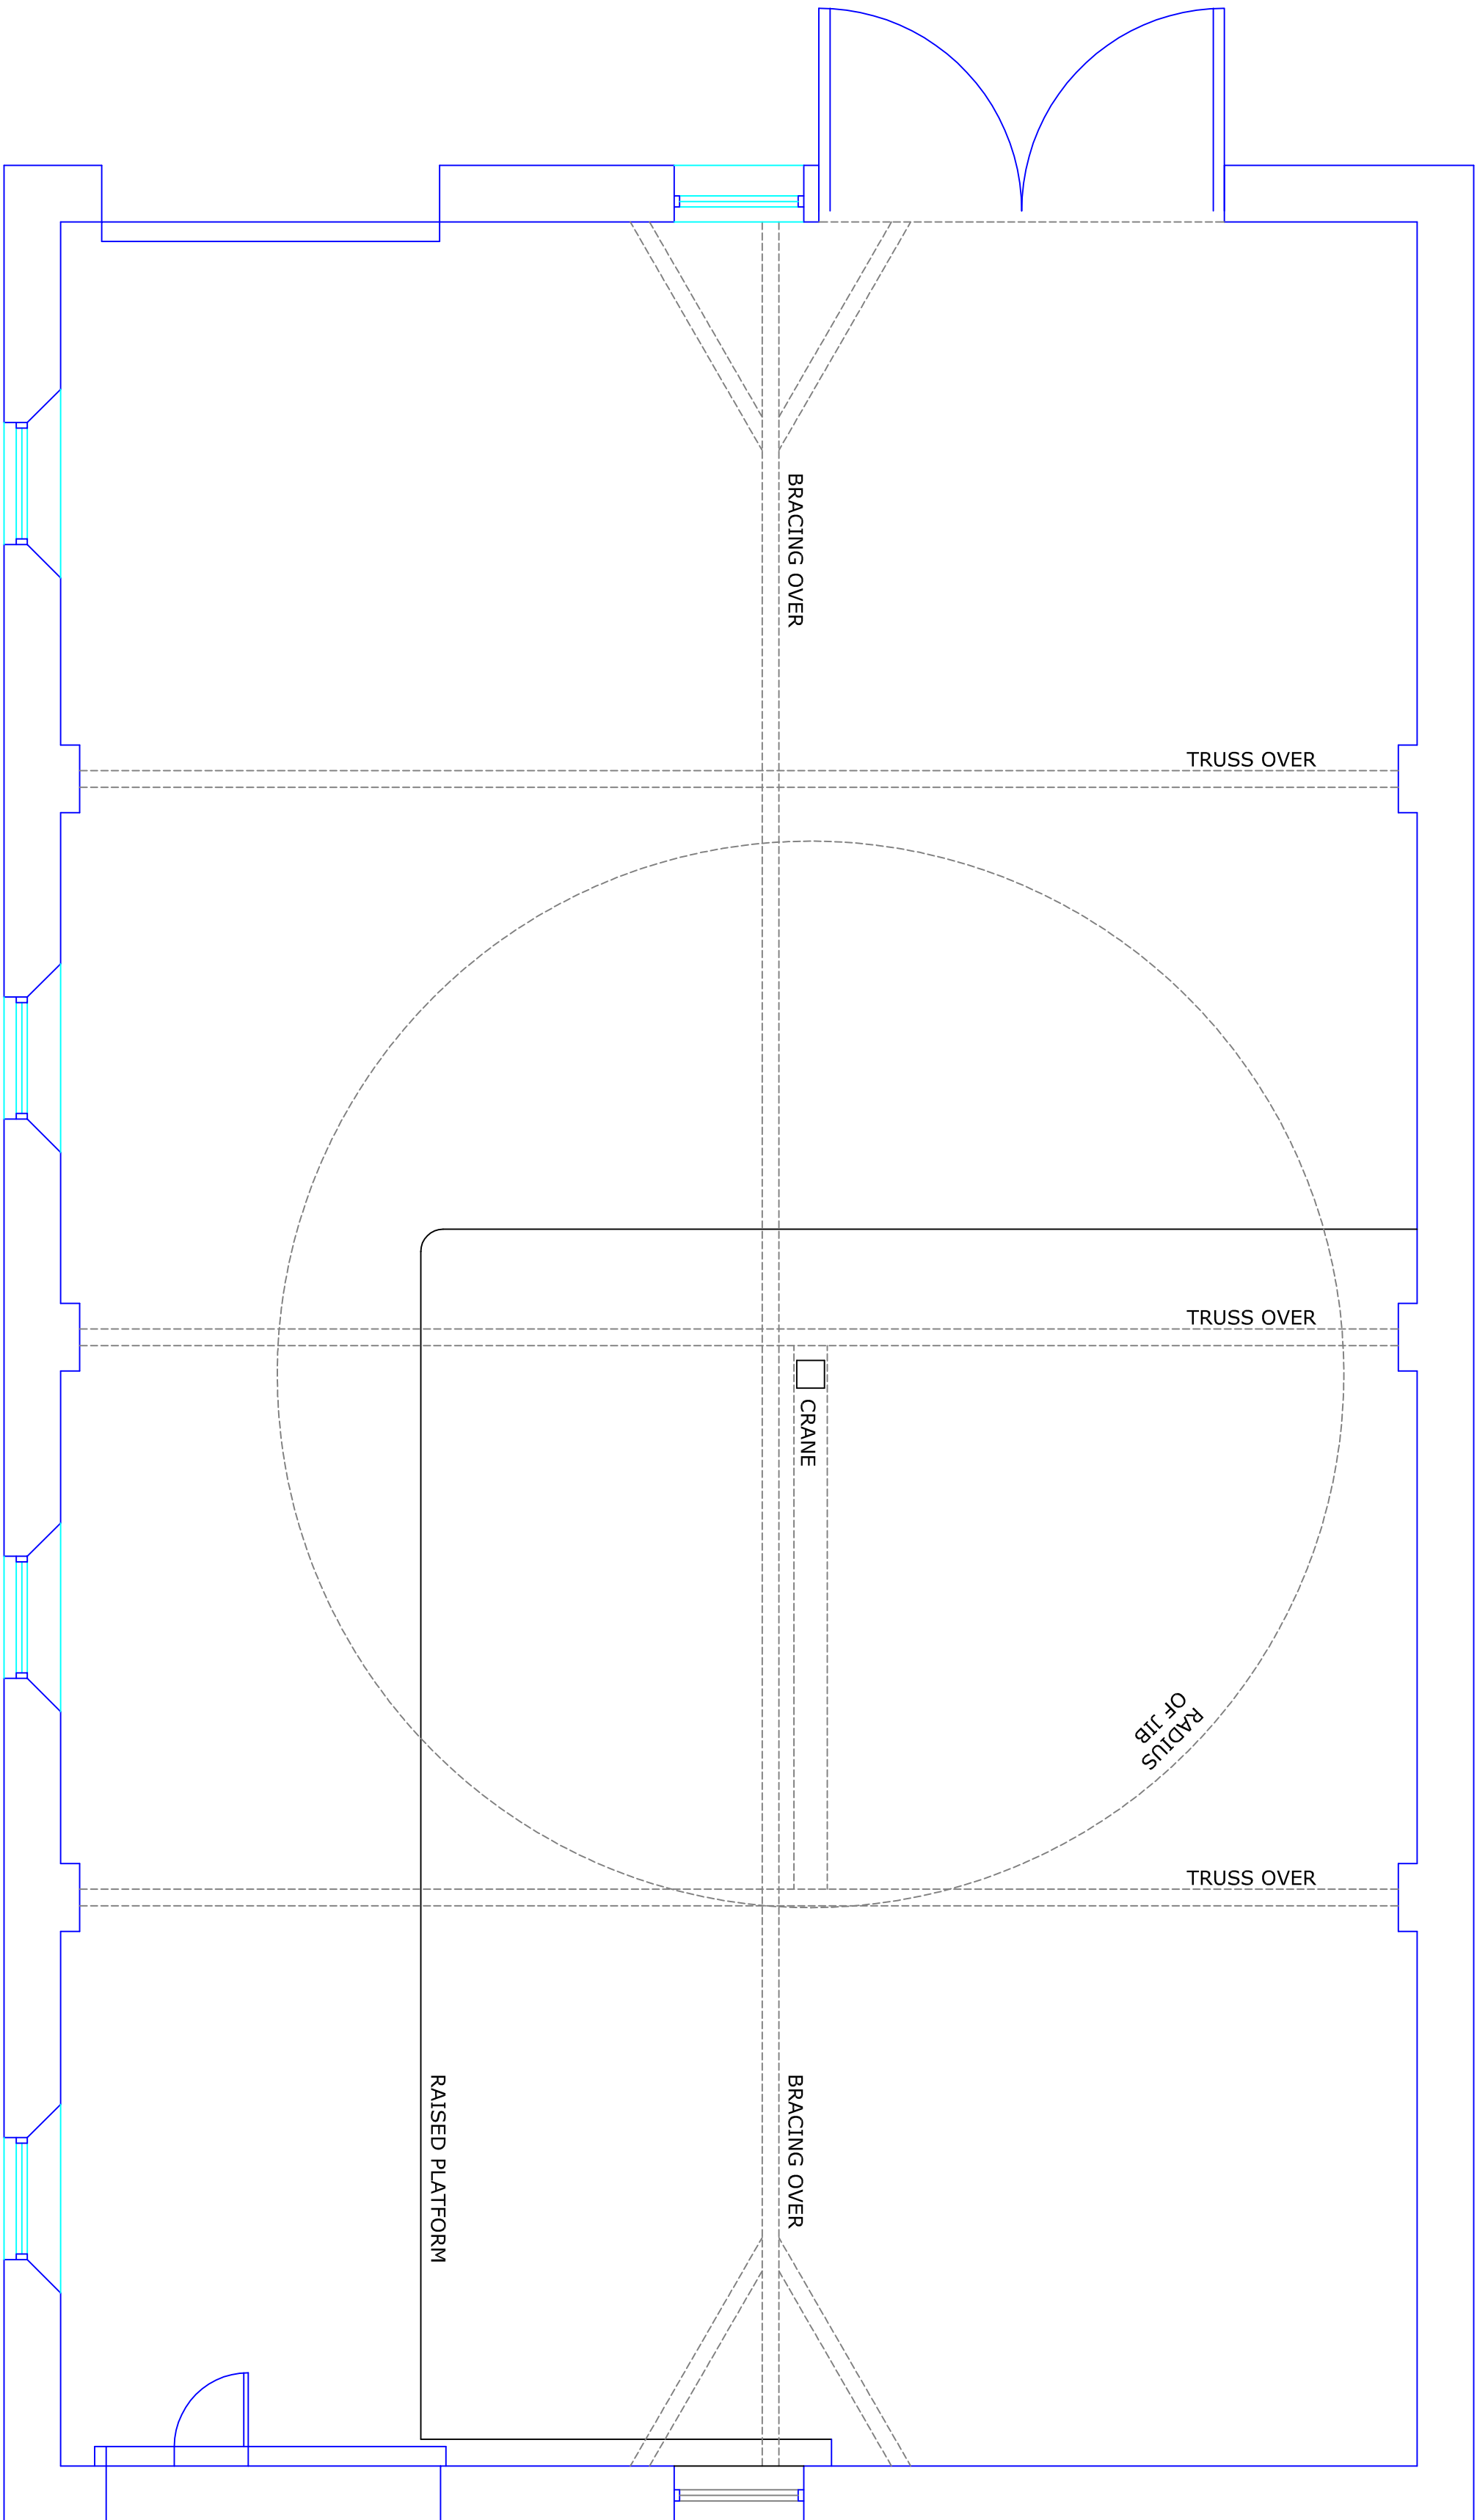

EXISTING PLAN