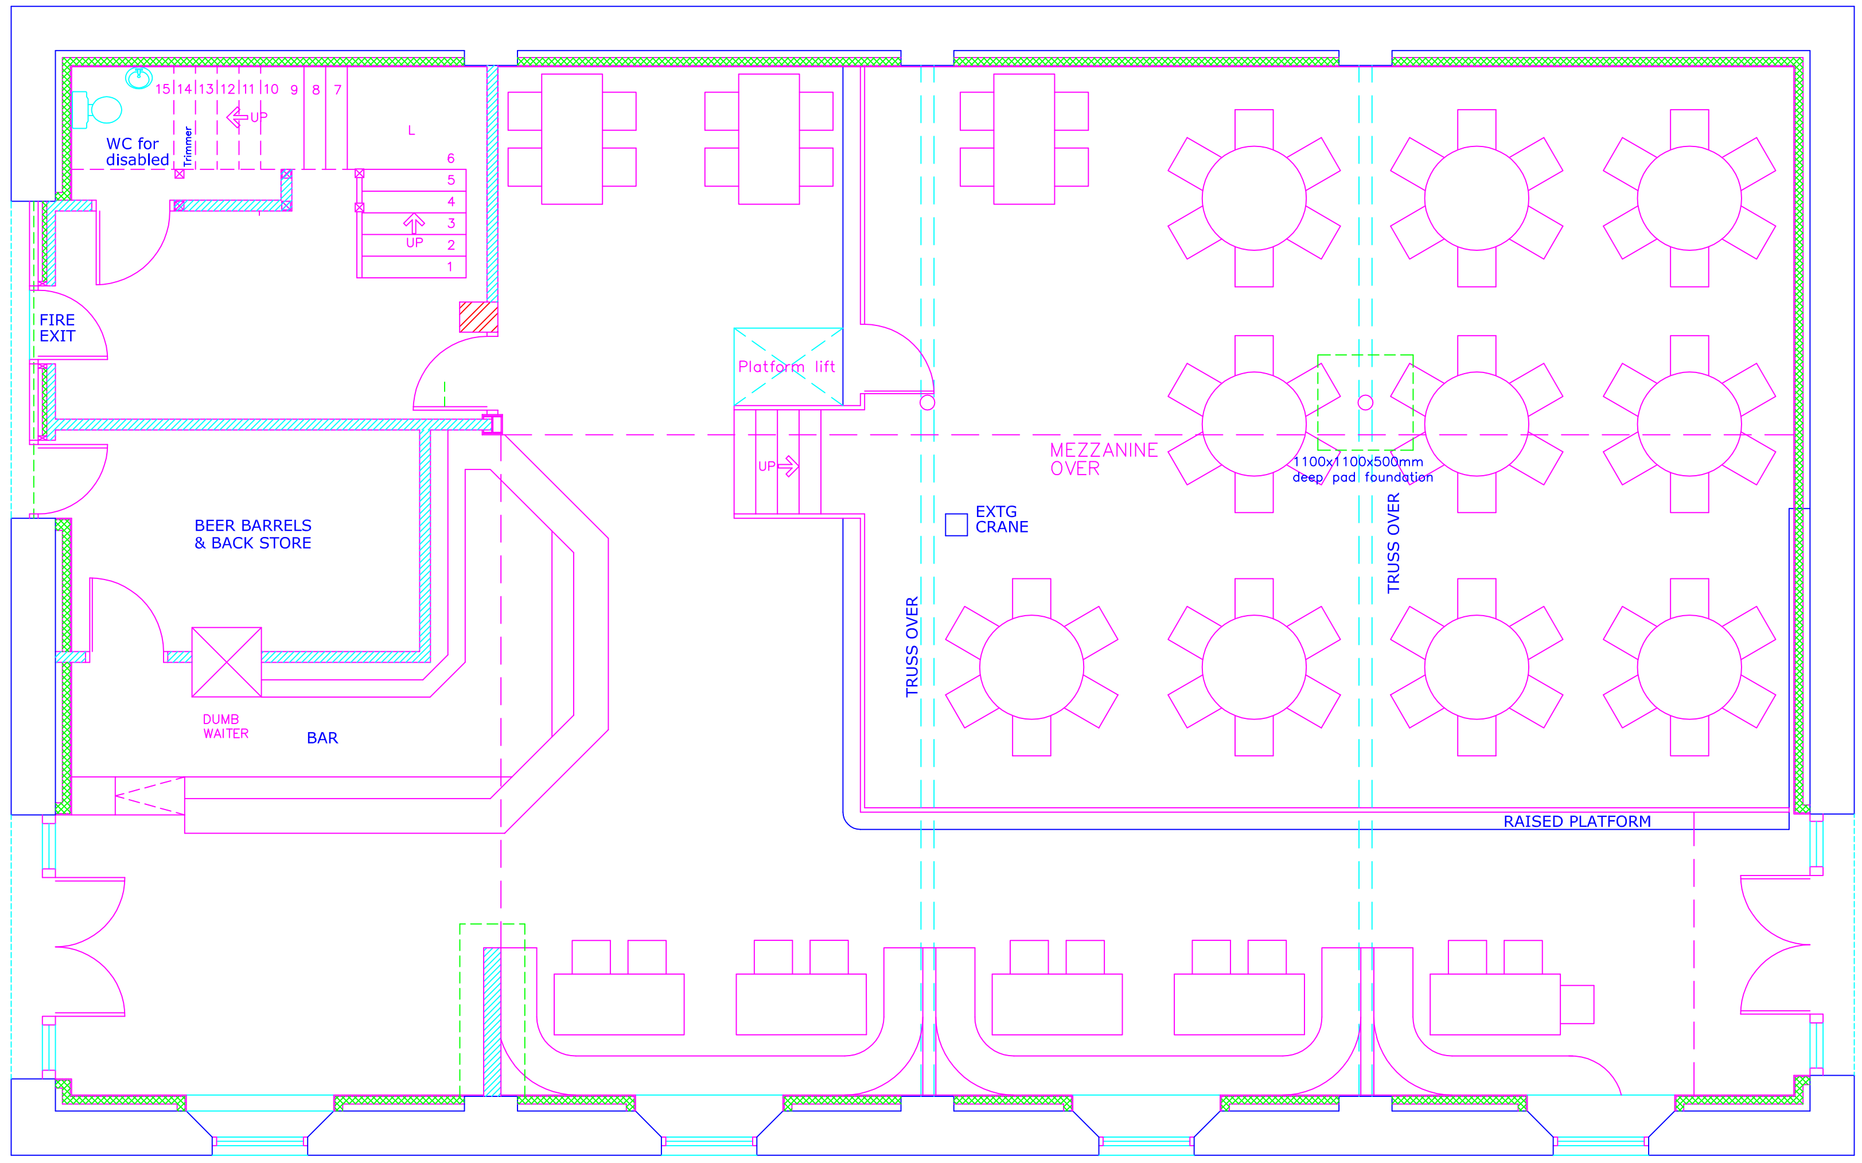


PROPOSED PLAN GROUND FLOOR

0 1 2 3 m

This drawing and design concept is the property of PPY design. It should not be reproduced without written permission

The Engine Shed
Rowlands Road
Summerseat

scale 1:50@A1
May 2024

PM10-04

Proposed Plan
Ground Floor

PPY design Ltd

2 Helmshore Road, Holcombe Village
Ramsbottom, Lancashire BL8 4PA

Gary Dearden BA(hons) DipArch RIBA
gary@ppy-design.co.uk www.ppy-design.co.uk
tel/ fax 01706 822751 mobile 07712 669482