




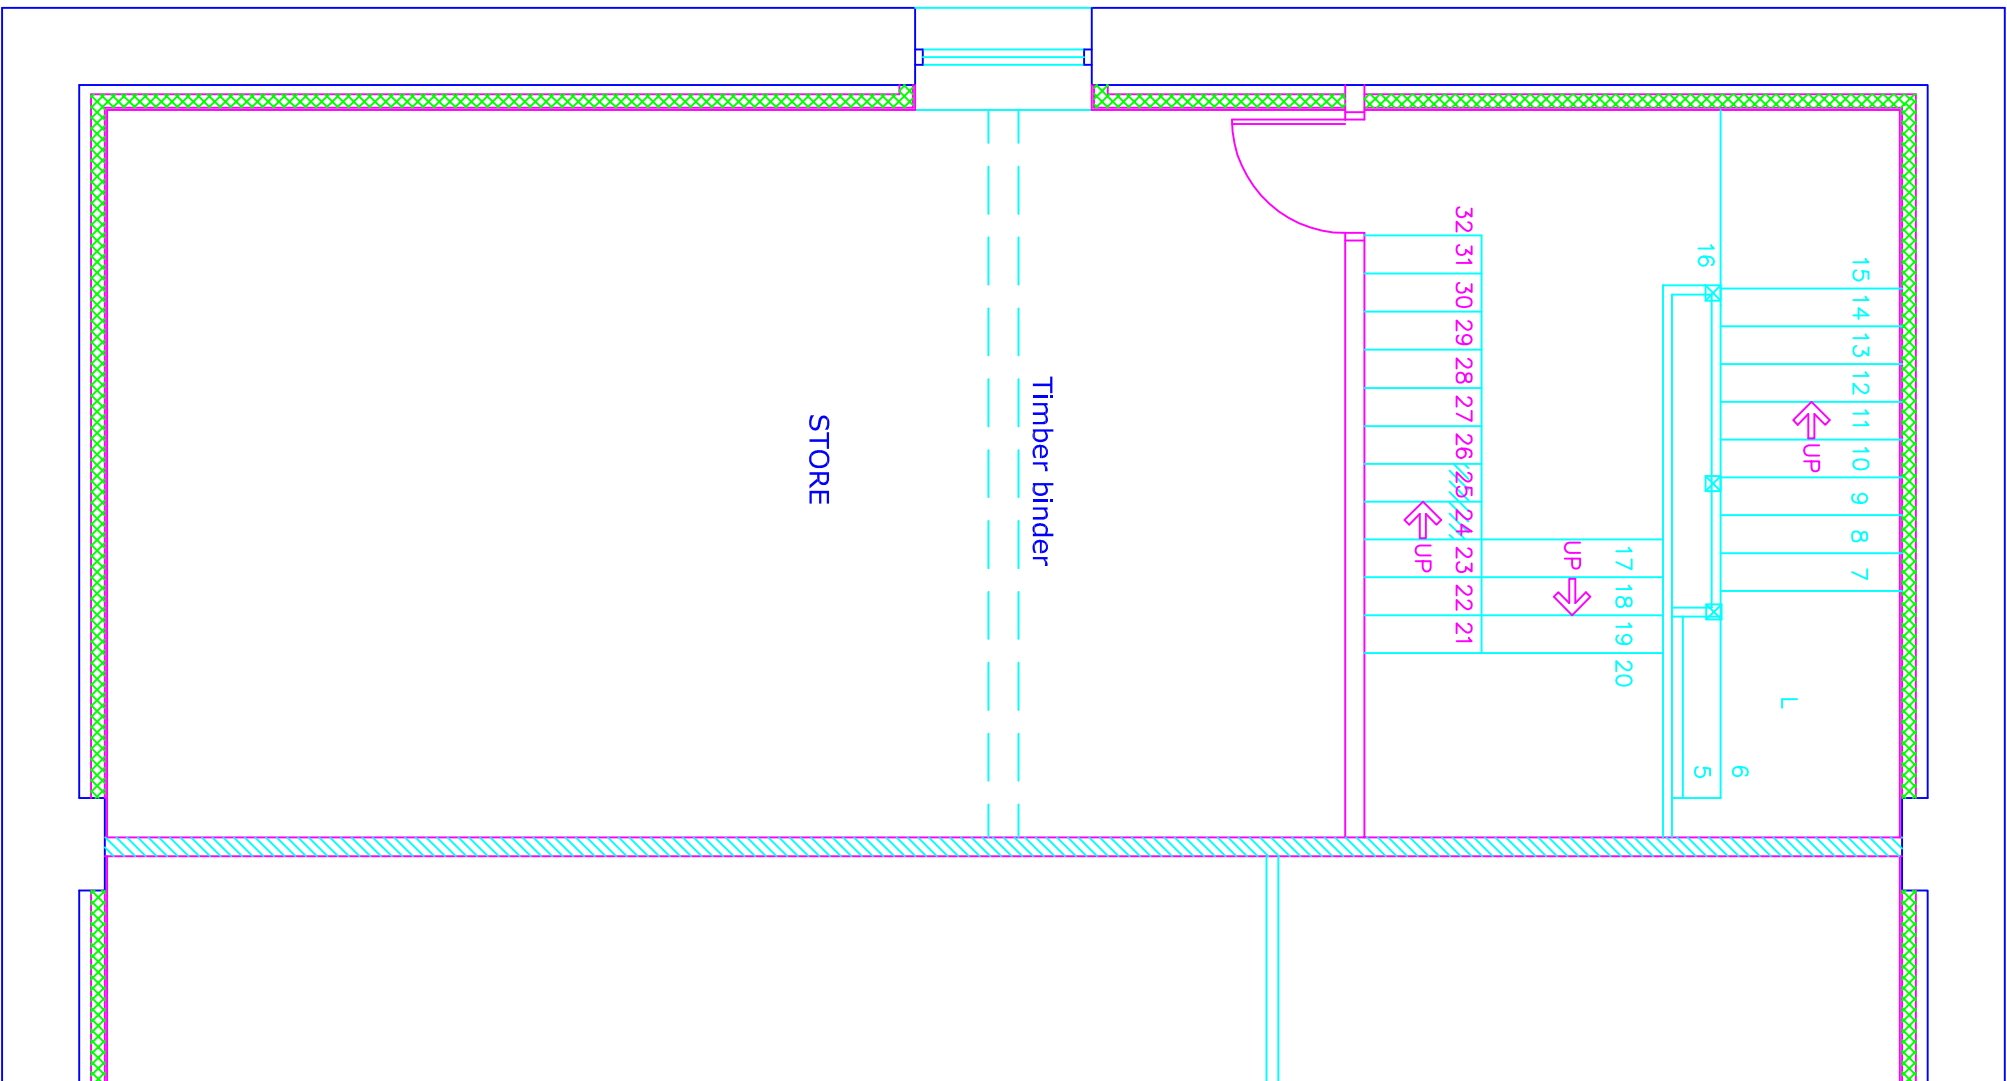

PROPOSED PLAN SECOND FLOOR

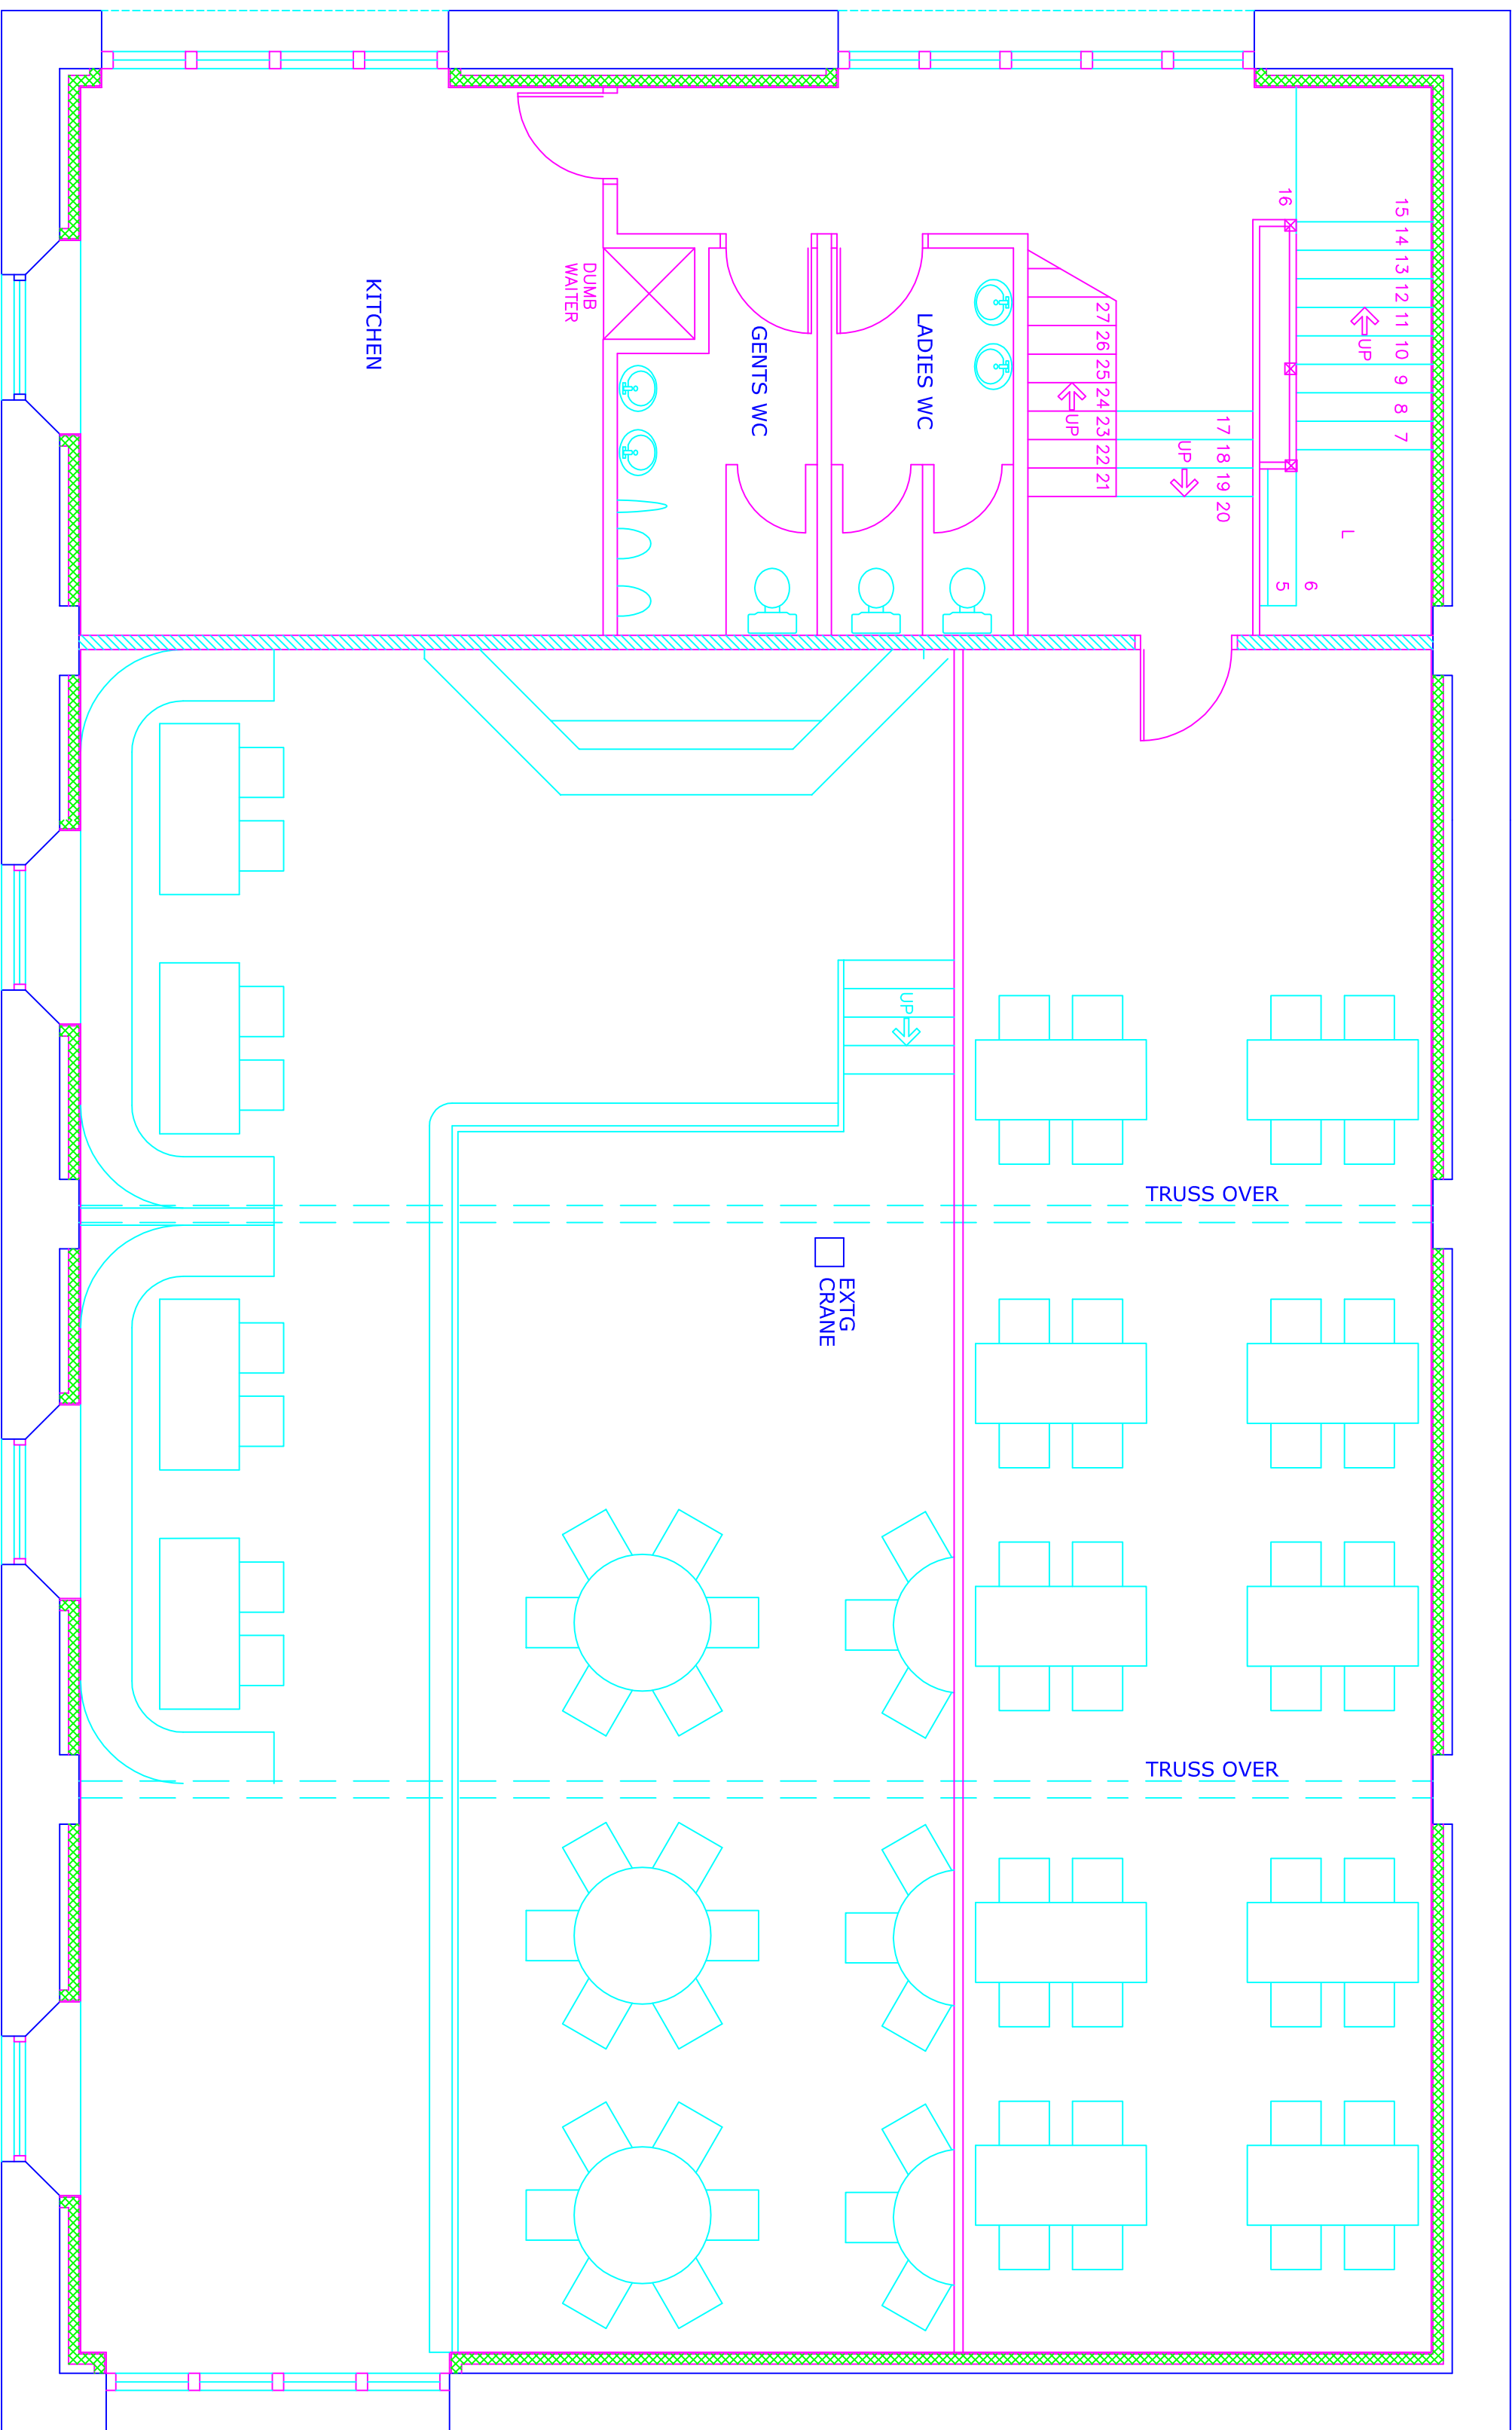

PROPOSED PLAN FIRST FLOOR and MEZZANINE

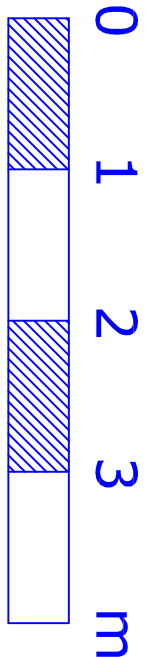

This drawing and design concept is the property of PPY design. It should not be reproduced without written permission

The Engine Shed
Rowlands Road
Sunderland

scale 1:50@A1
May 2024

PM10-05

Proposed Plan
Upper floors

PPY design Ltd

2 Helmshore Road, Holcombe Village
Ramsbottom, Lancashire BL8 4PA
Gary Dearden BAK(hons) DipArch RIBA
gary@ppy-design.co.uk www.ppy-design.co.uk
tel / fax 0706 822751 mobile 07712 669482