




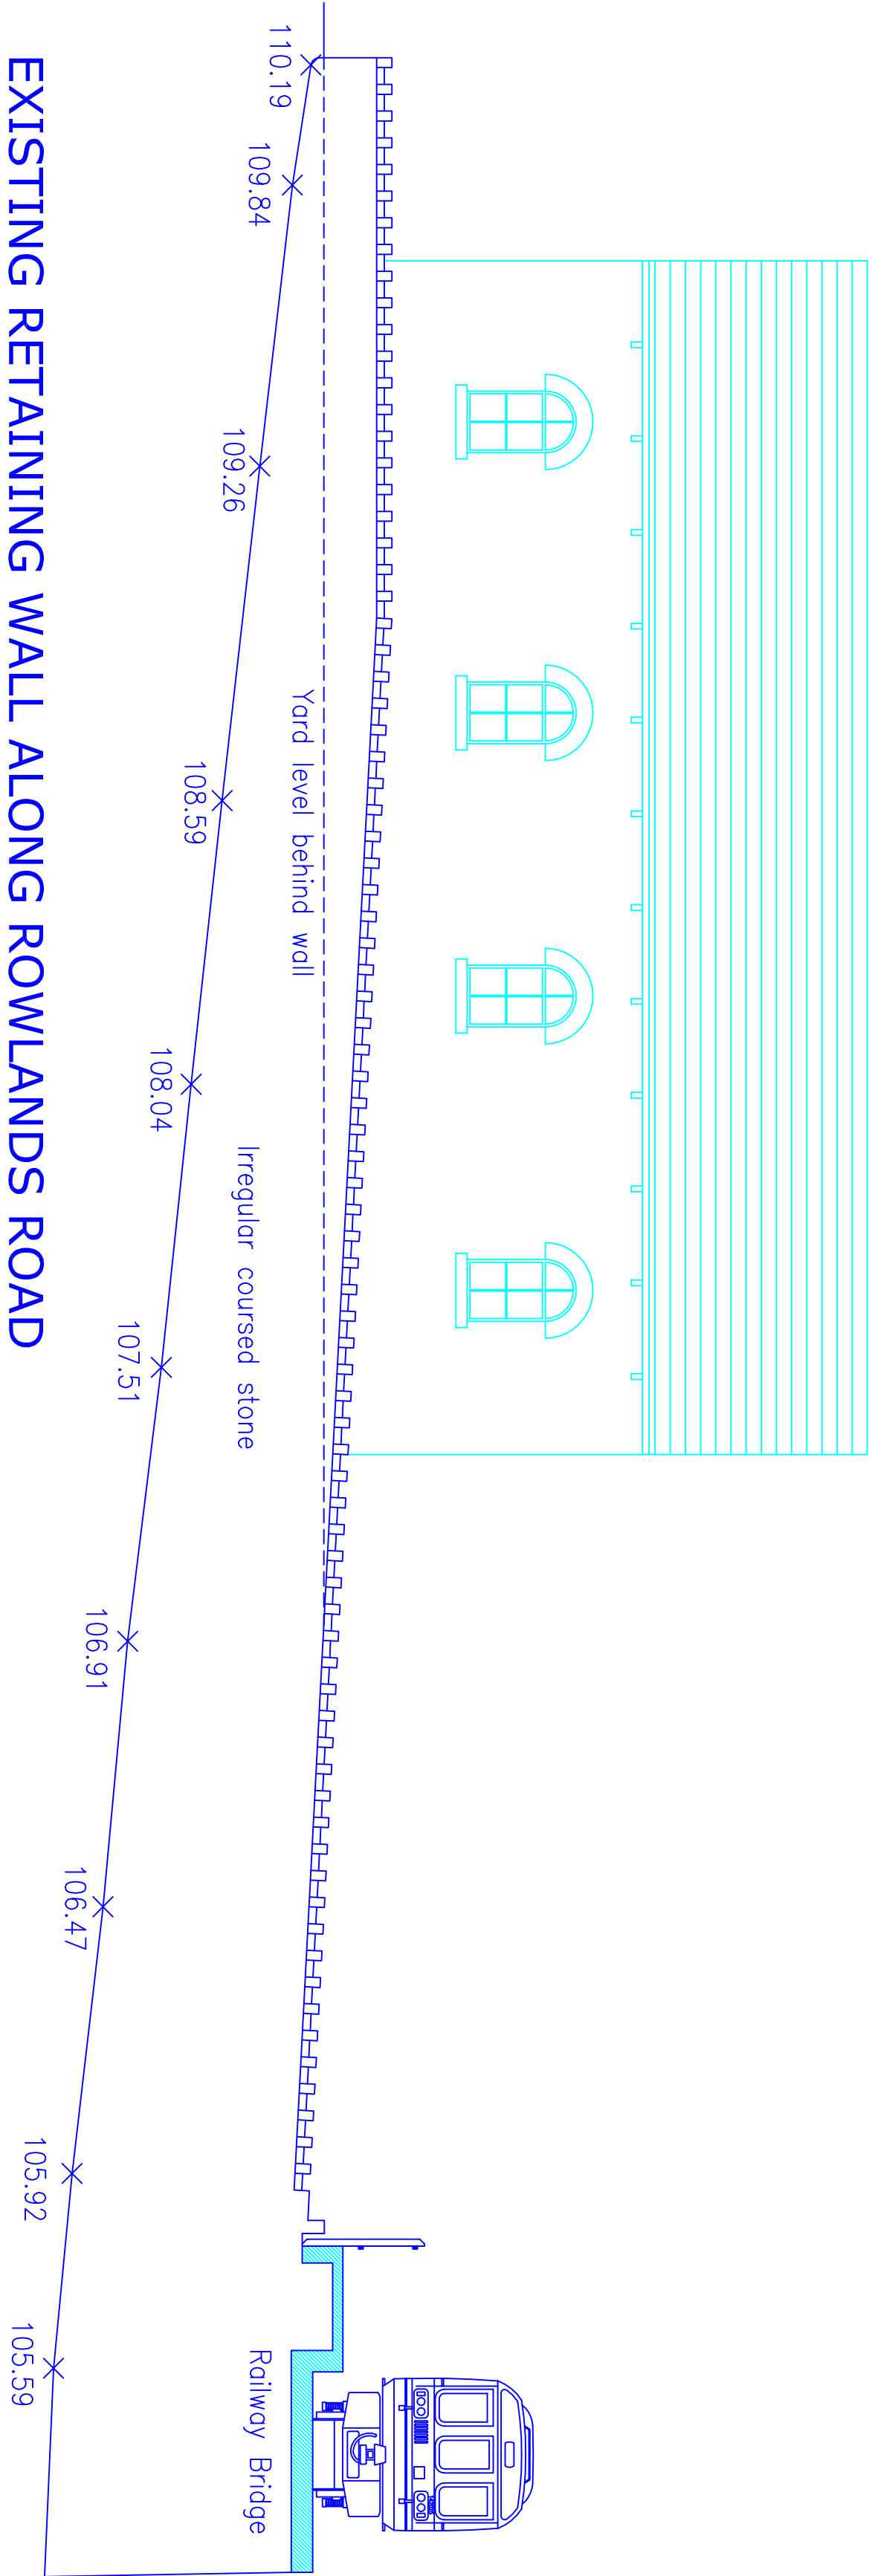

EXISTING RETAINING WALL ALONG ROWLANDS ROAD

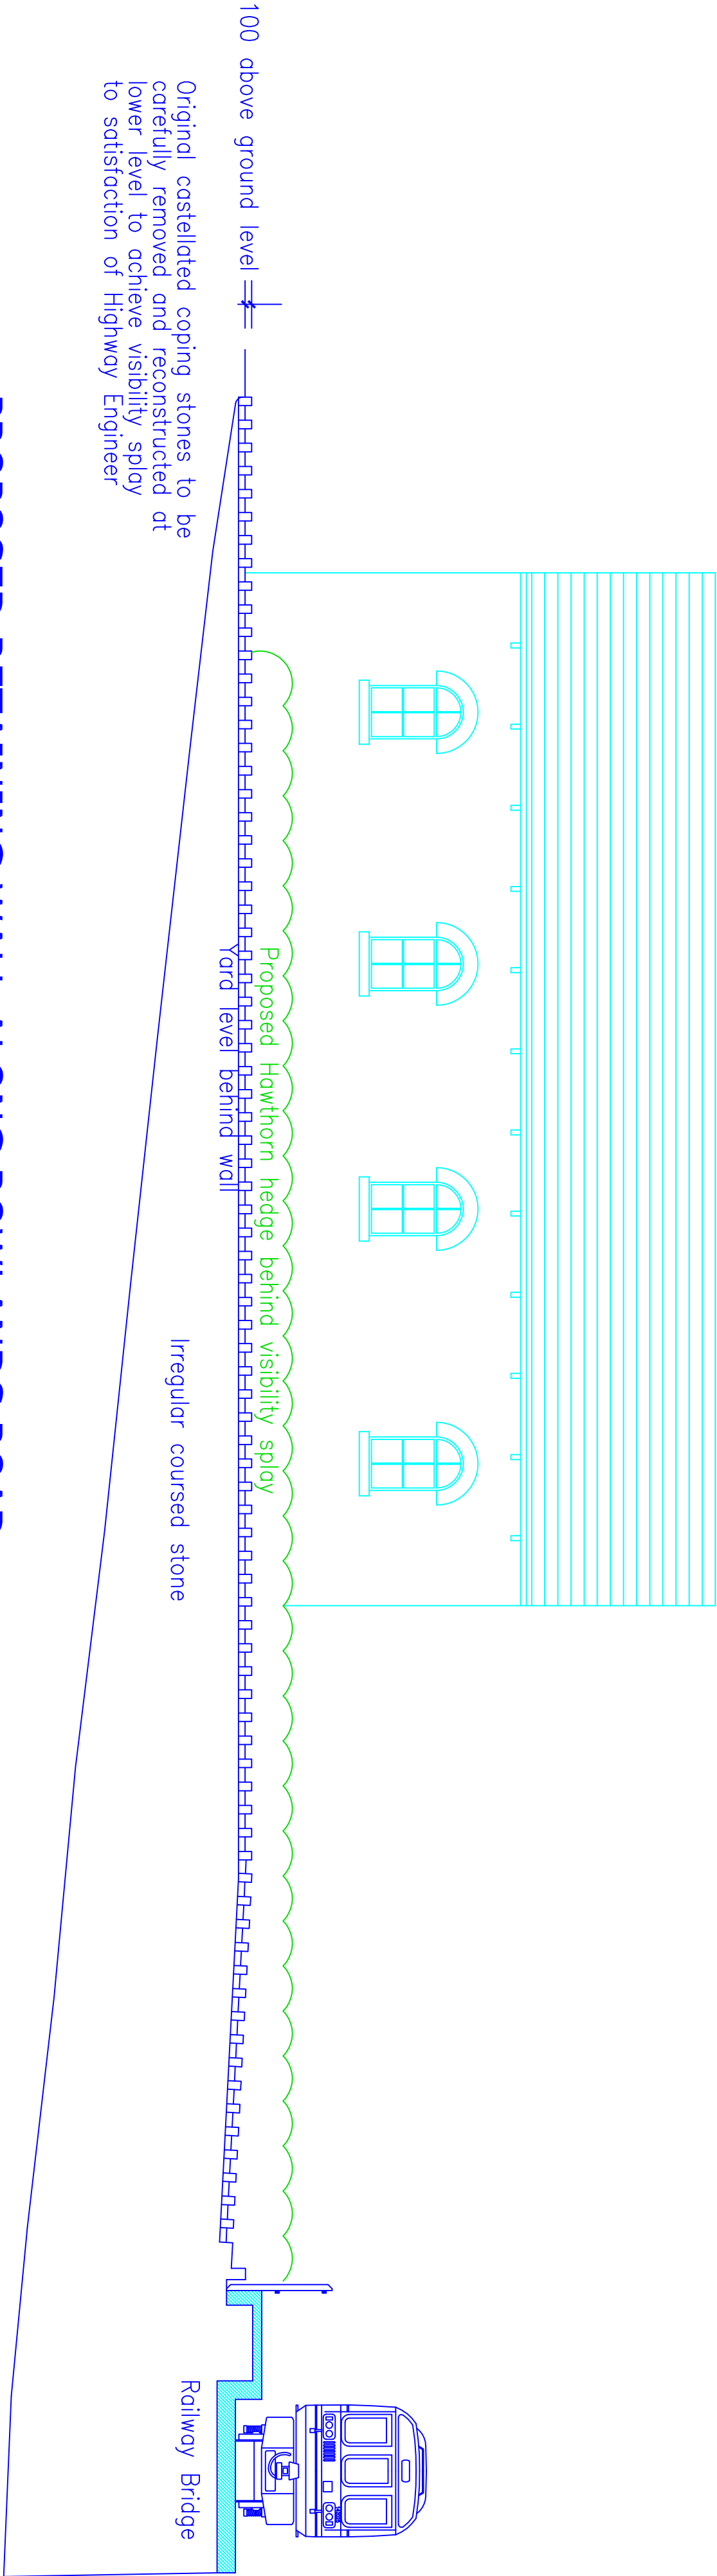

PROPOSED RETAINING WALL ALONG ROWLANDS ROAD

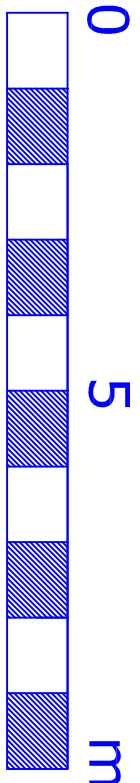

This drawing and design concept is the property of PPY design. It should not be reproduced without written permission

The Engine Shed
Rowlands Road
Somerset

scale 1:100@A1
May 2024

PM10-08

Exg and Prop Elevations
of Retaining Wall

PPY design Ltd

2 Hainshore Road, Holcombe Village
Ramsbottom, Lancashire BL8 4PA
Garry Dearden BAK (ons) DtpArch RIBA
garry@ppy-design.co.uk www.ppy-design.co.uk
tel / fax 01706 8227731 mobile 07112 669482