





EXISTING WINDOW FRAMES WITH SINGLE GLAZING
SCALE 1:2 at A1

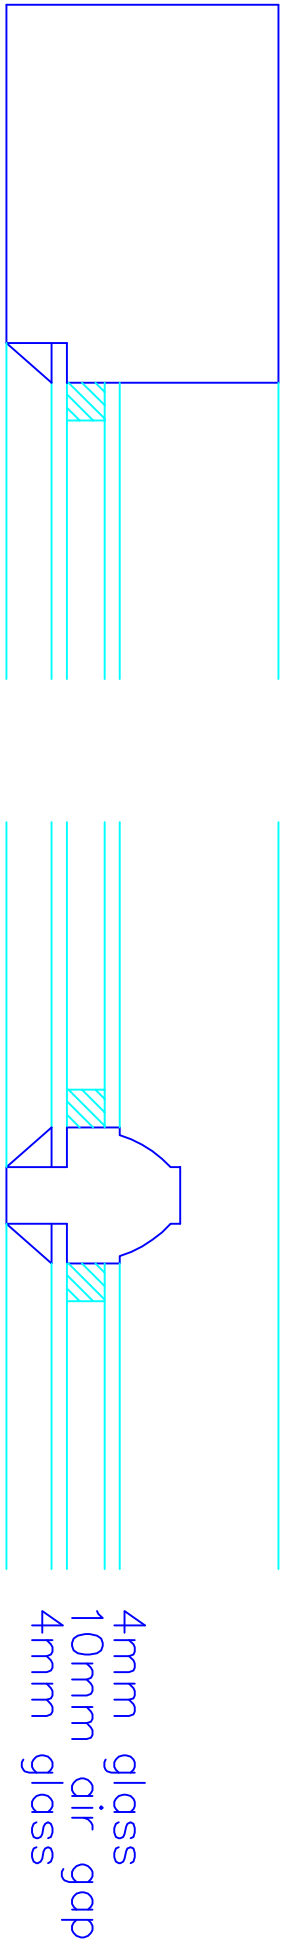




EXISTING WINDOW FRAMES WITH REPLACEMENT DOUBLE GLAZING
SCALE 1:2 at A1

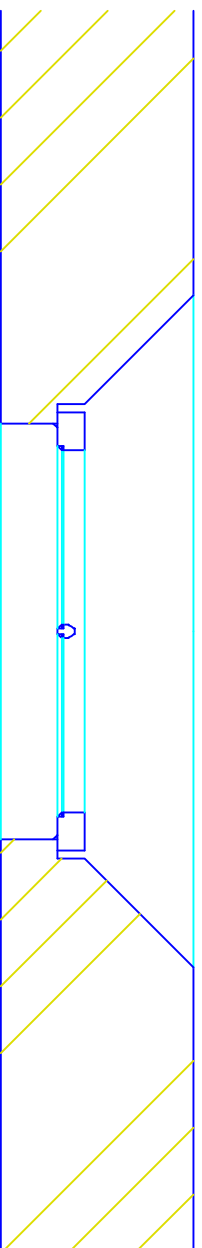

All existing arch windows to be retained and repaired.
All panes to be double glazed using stepped glazing units to retain the slim beading profile.

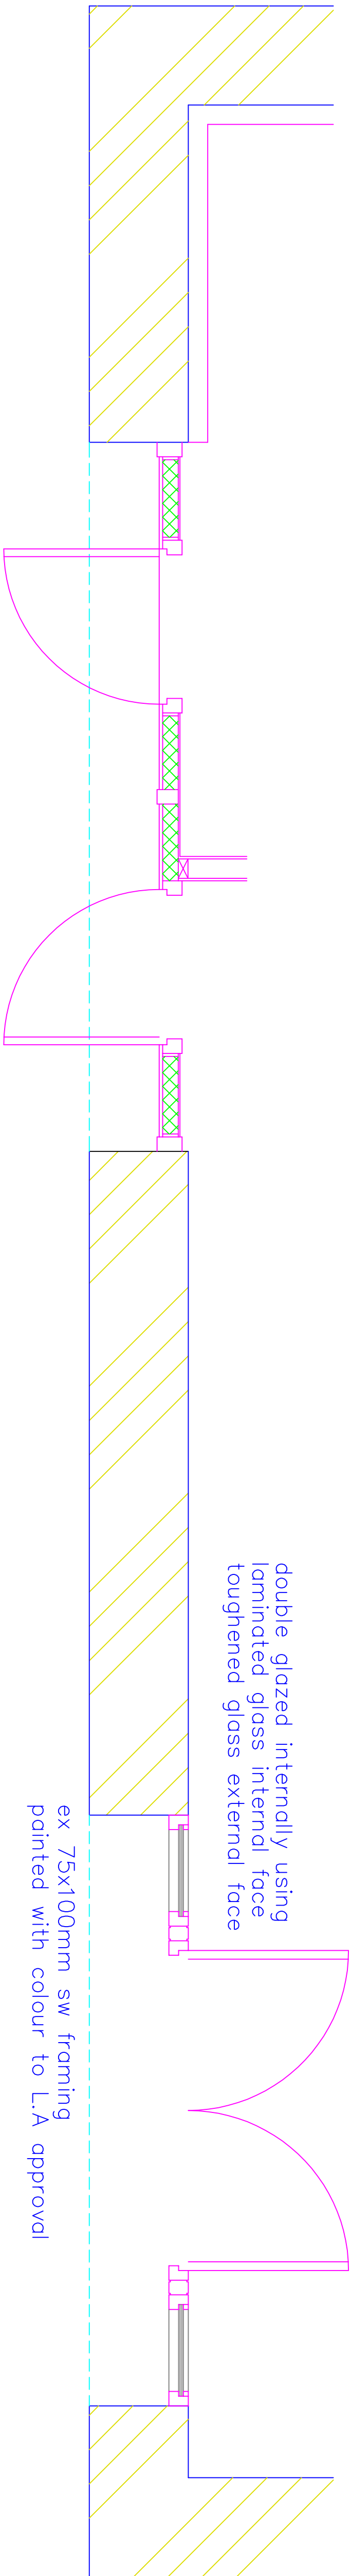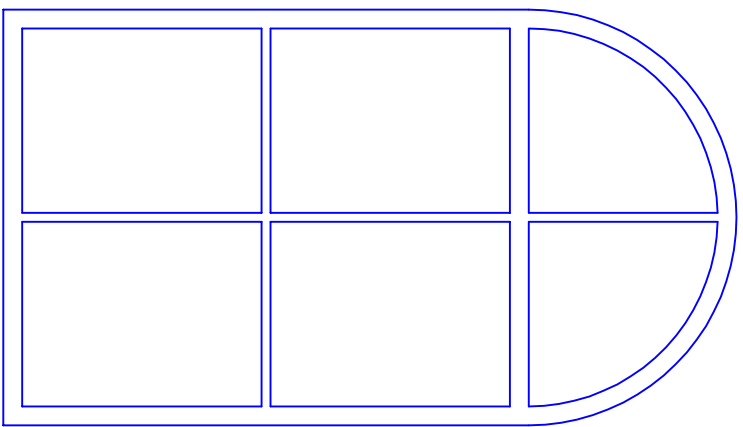

ex 75x100mm sw framing
painted with colour to L.A approval

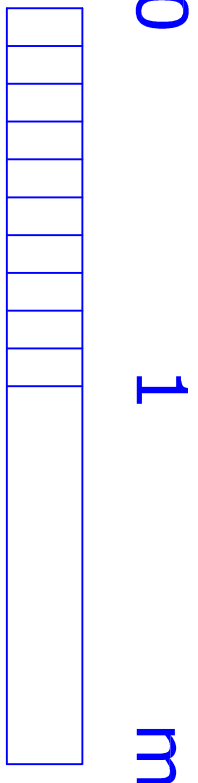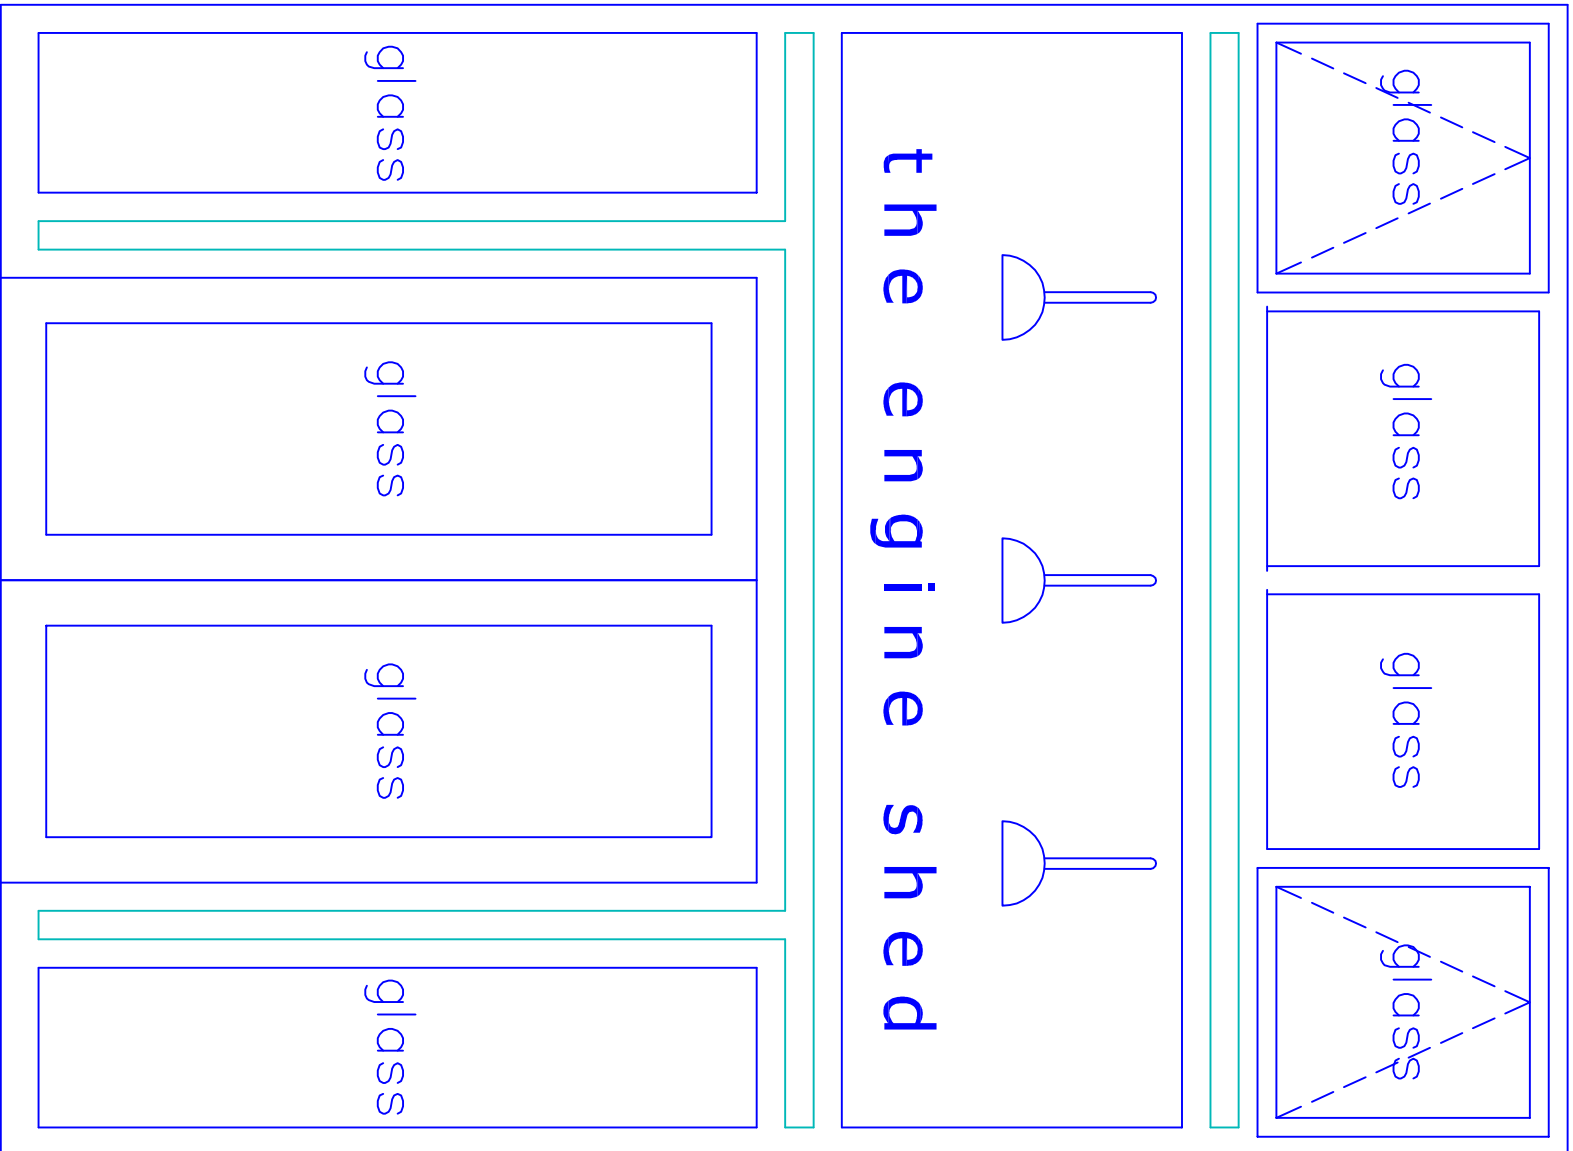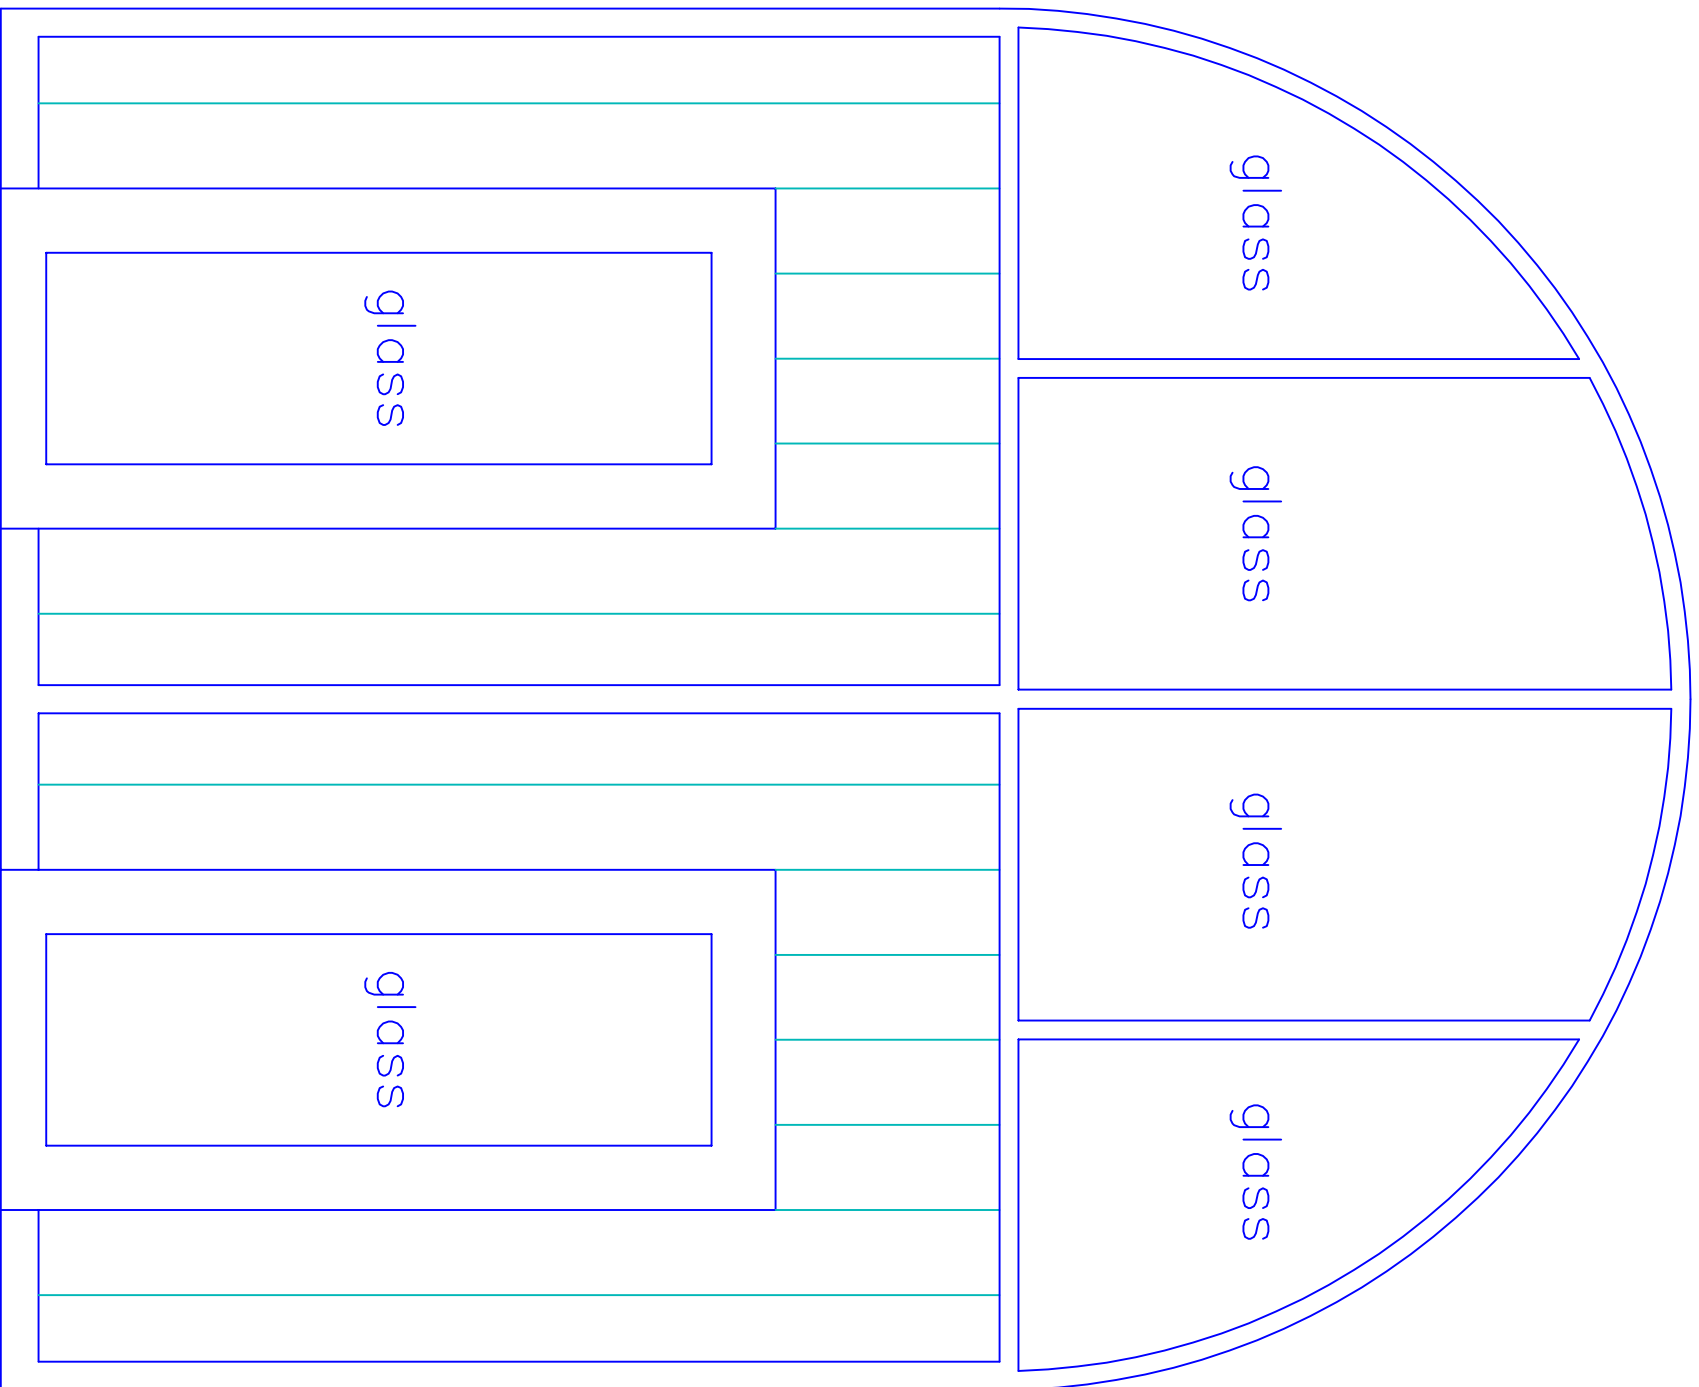

This drawing and design concept is the property of PPV design. It should not be reproduced without written permission

The Engine Shed
Rowlands Road
Summerseat

scale 1:20 and 1:2 @ A1
May 2024

PM10-07

Door and Window
Details

PPV design Ltd

Doors fixed within timber framed
insulated wall, boarded and
painted with colour to L.A approval

Garry Dearden (BA hons) DipArch RIBA
garr@ppv-design.co.uk www.ppv-design.co.uk
tel / fax 01706 822779 mobile 07712 669482