




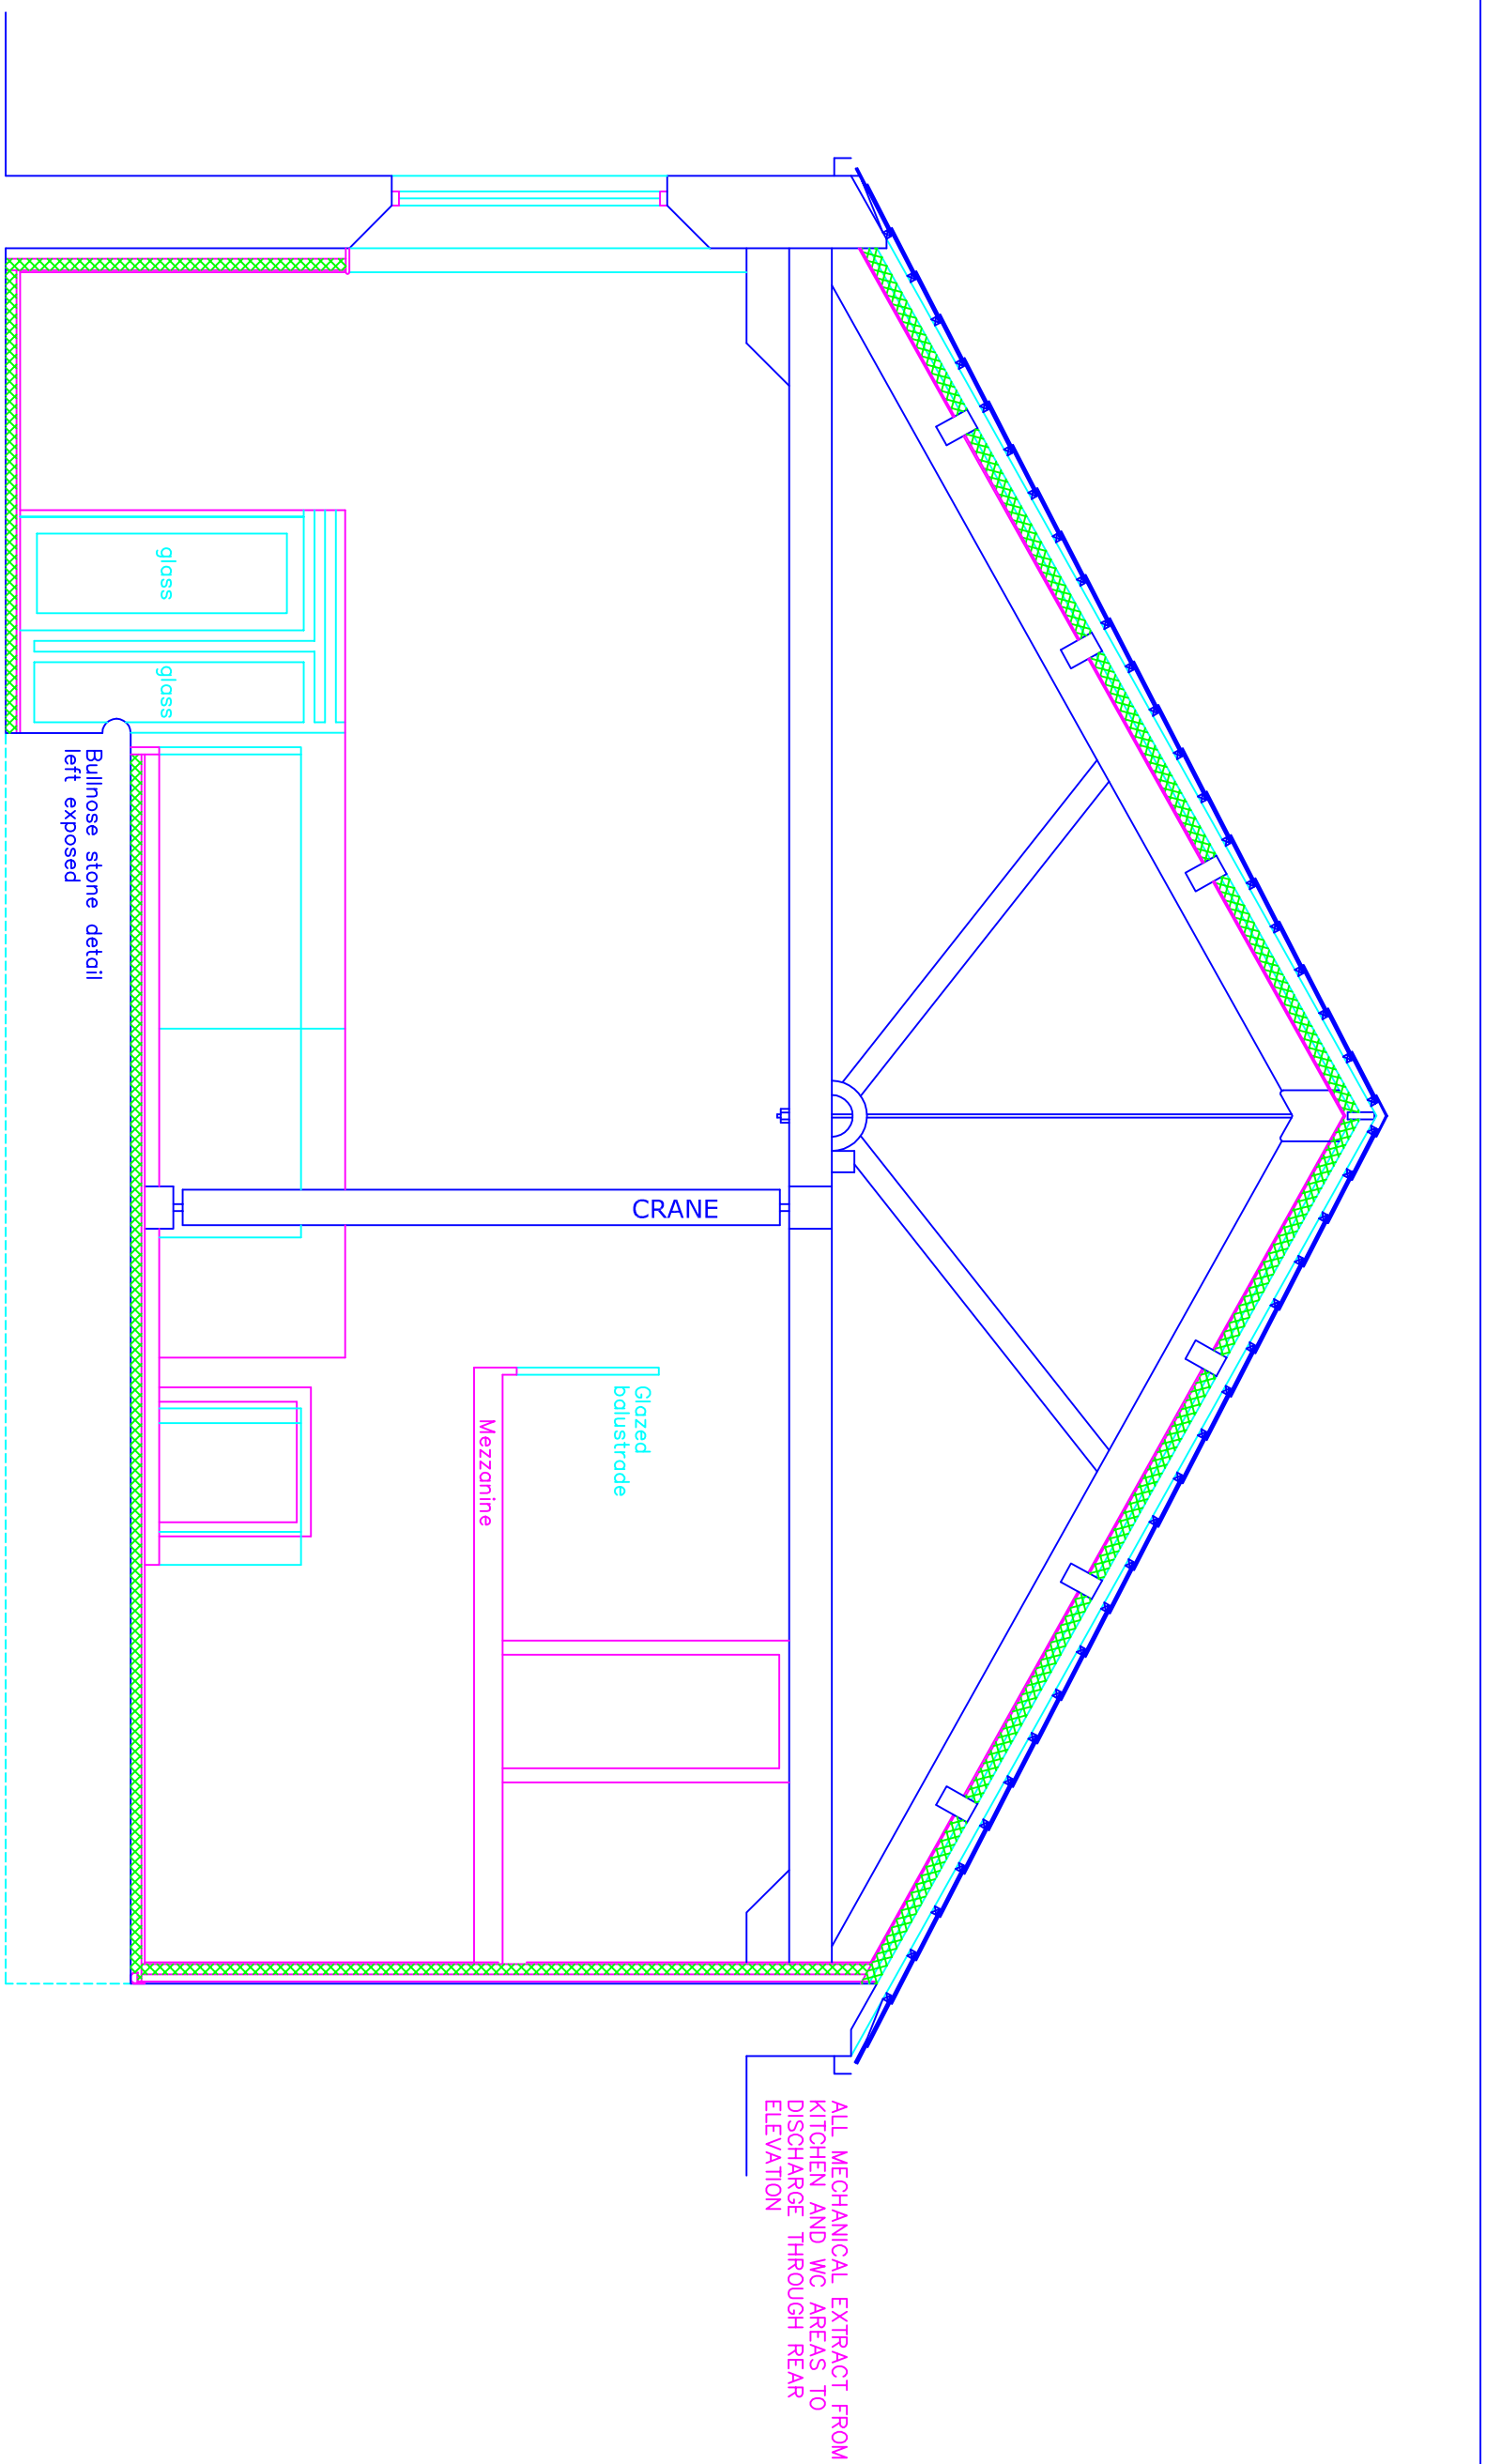


PROPOSED SECTION A

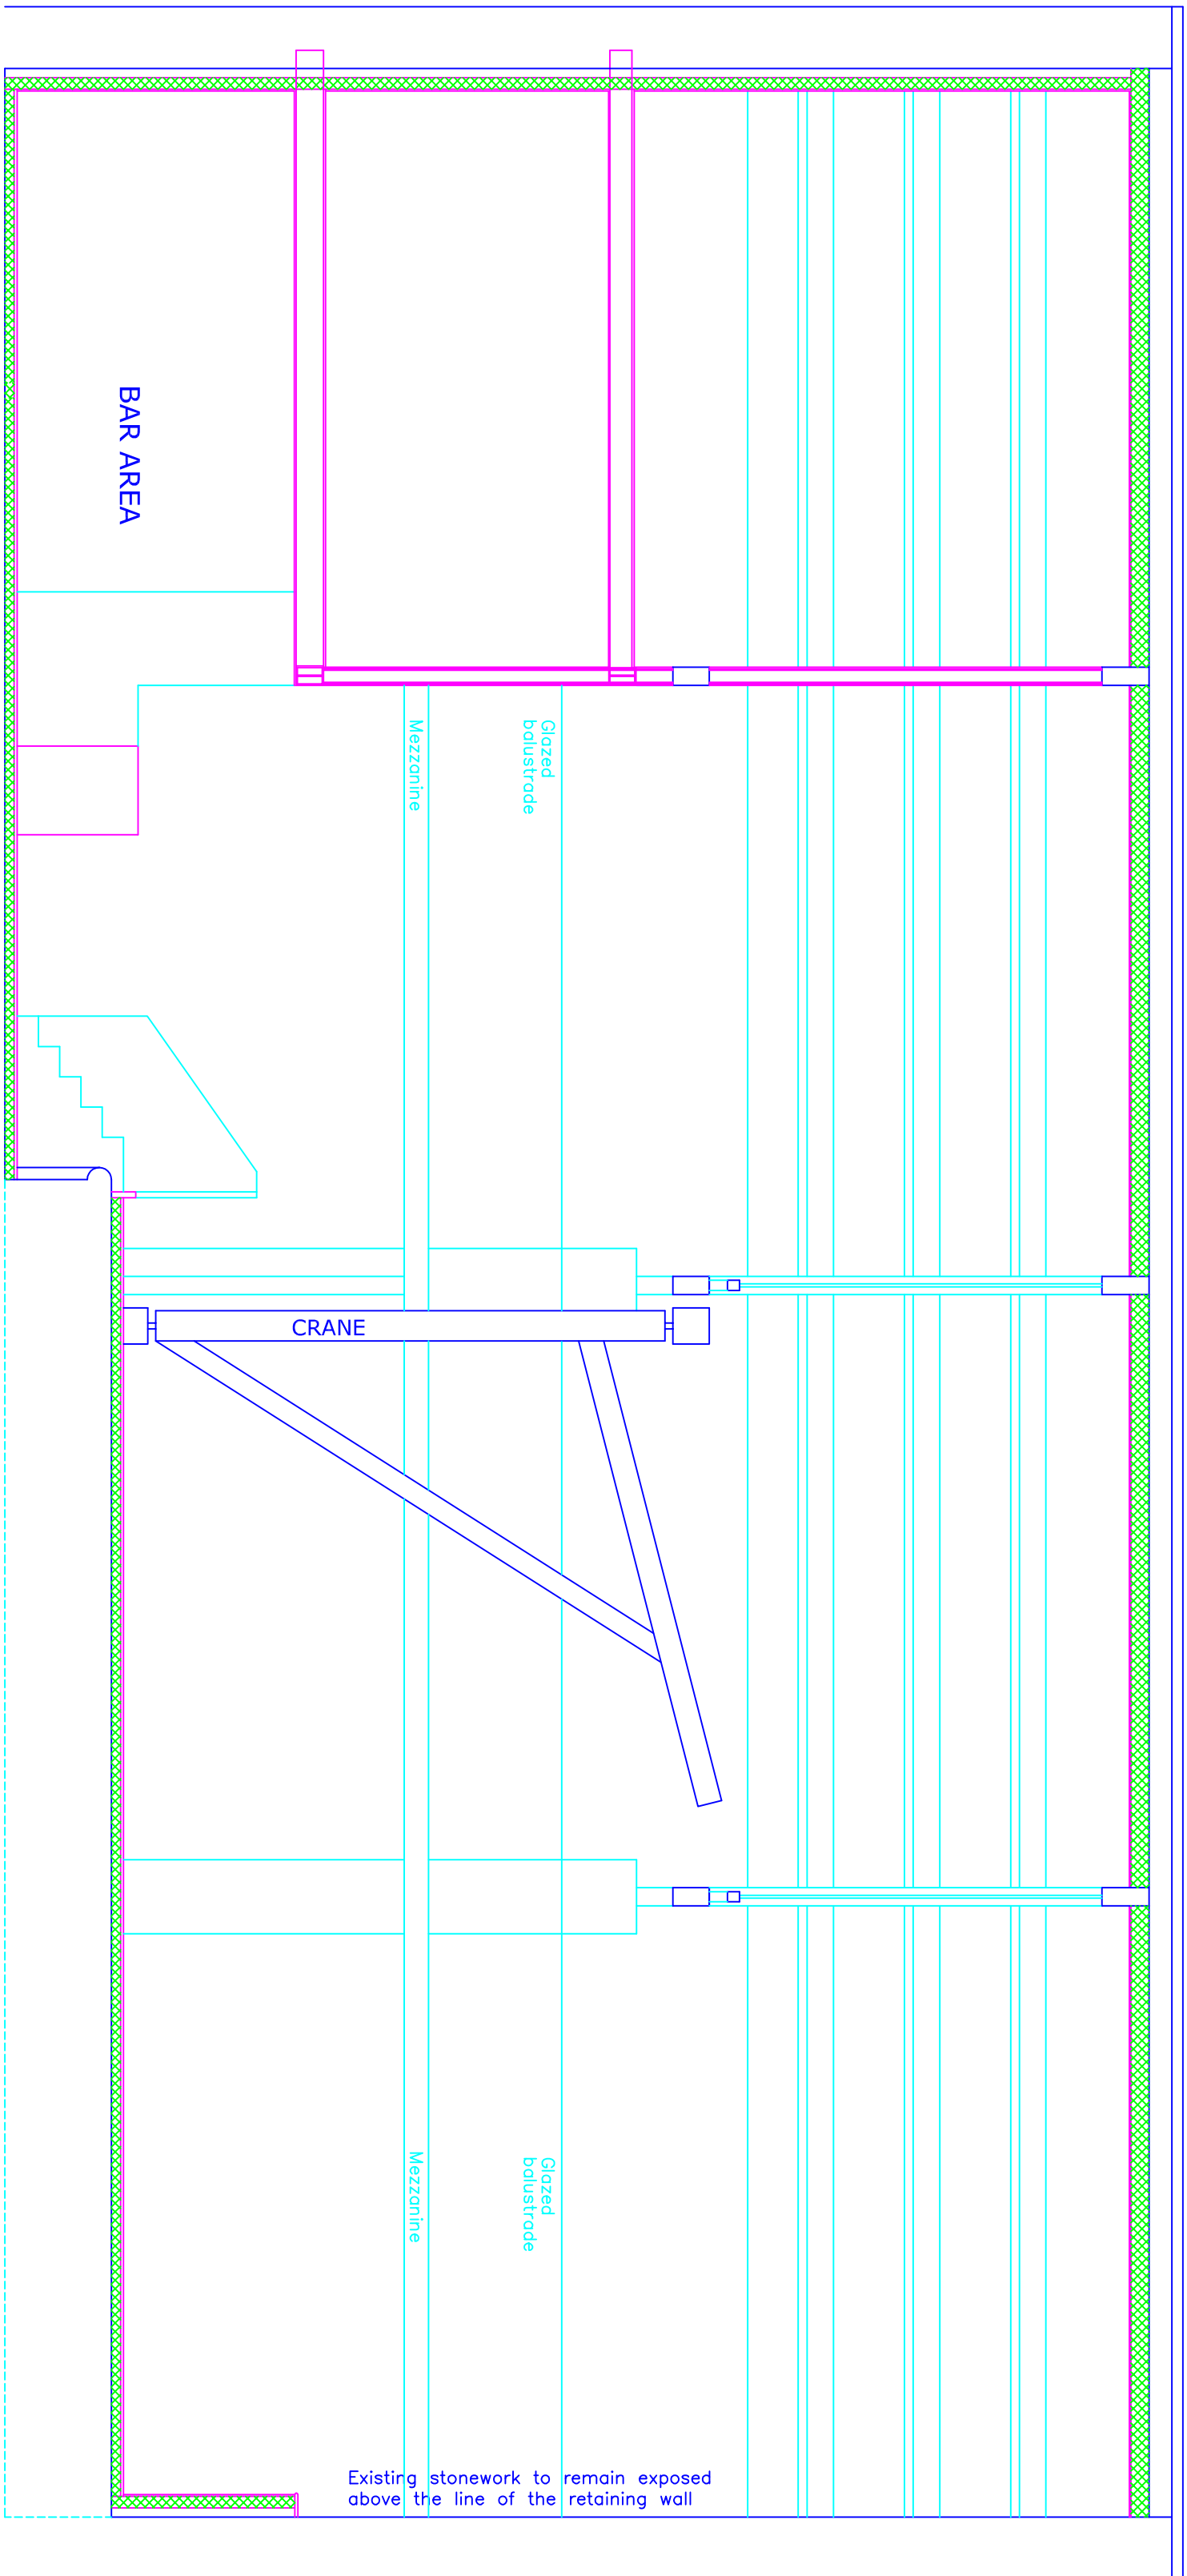


PROPOSED SECTION B

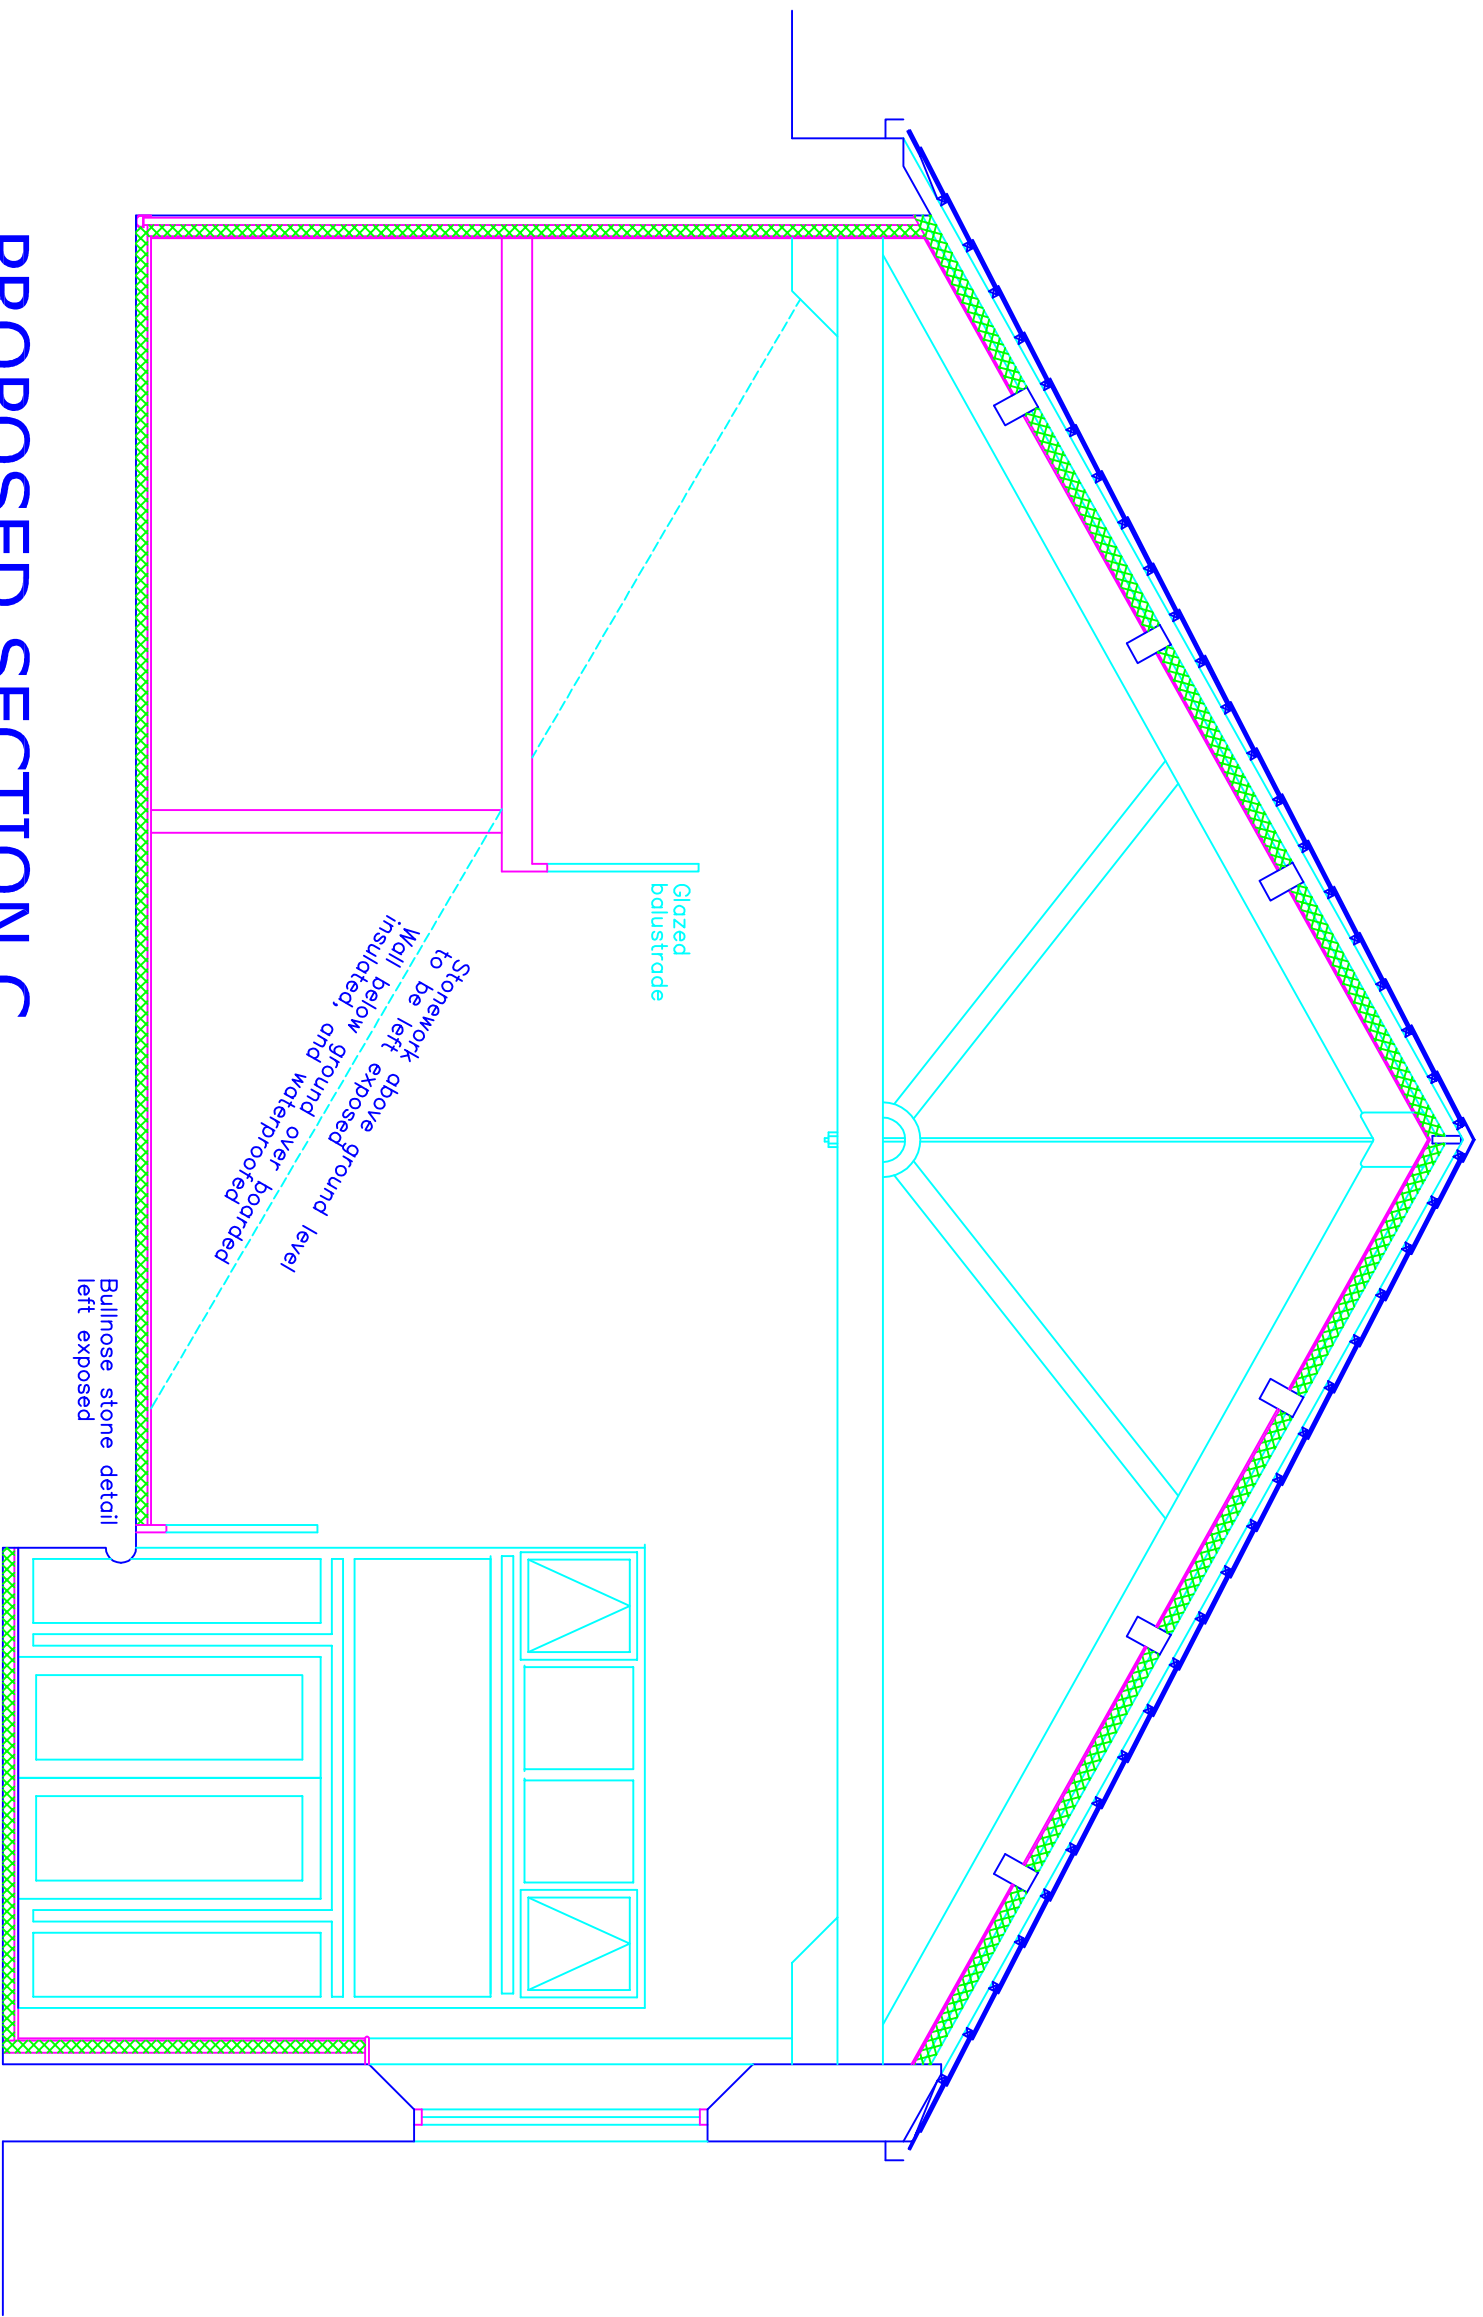

PROPOSED SECTION C

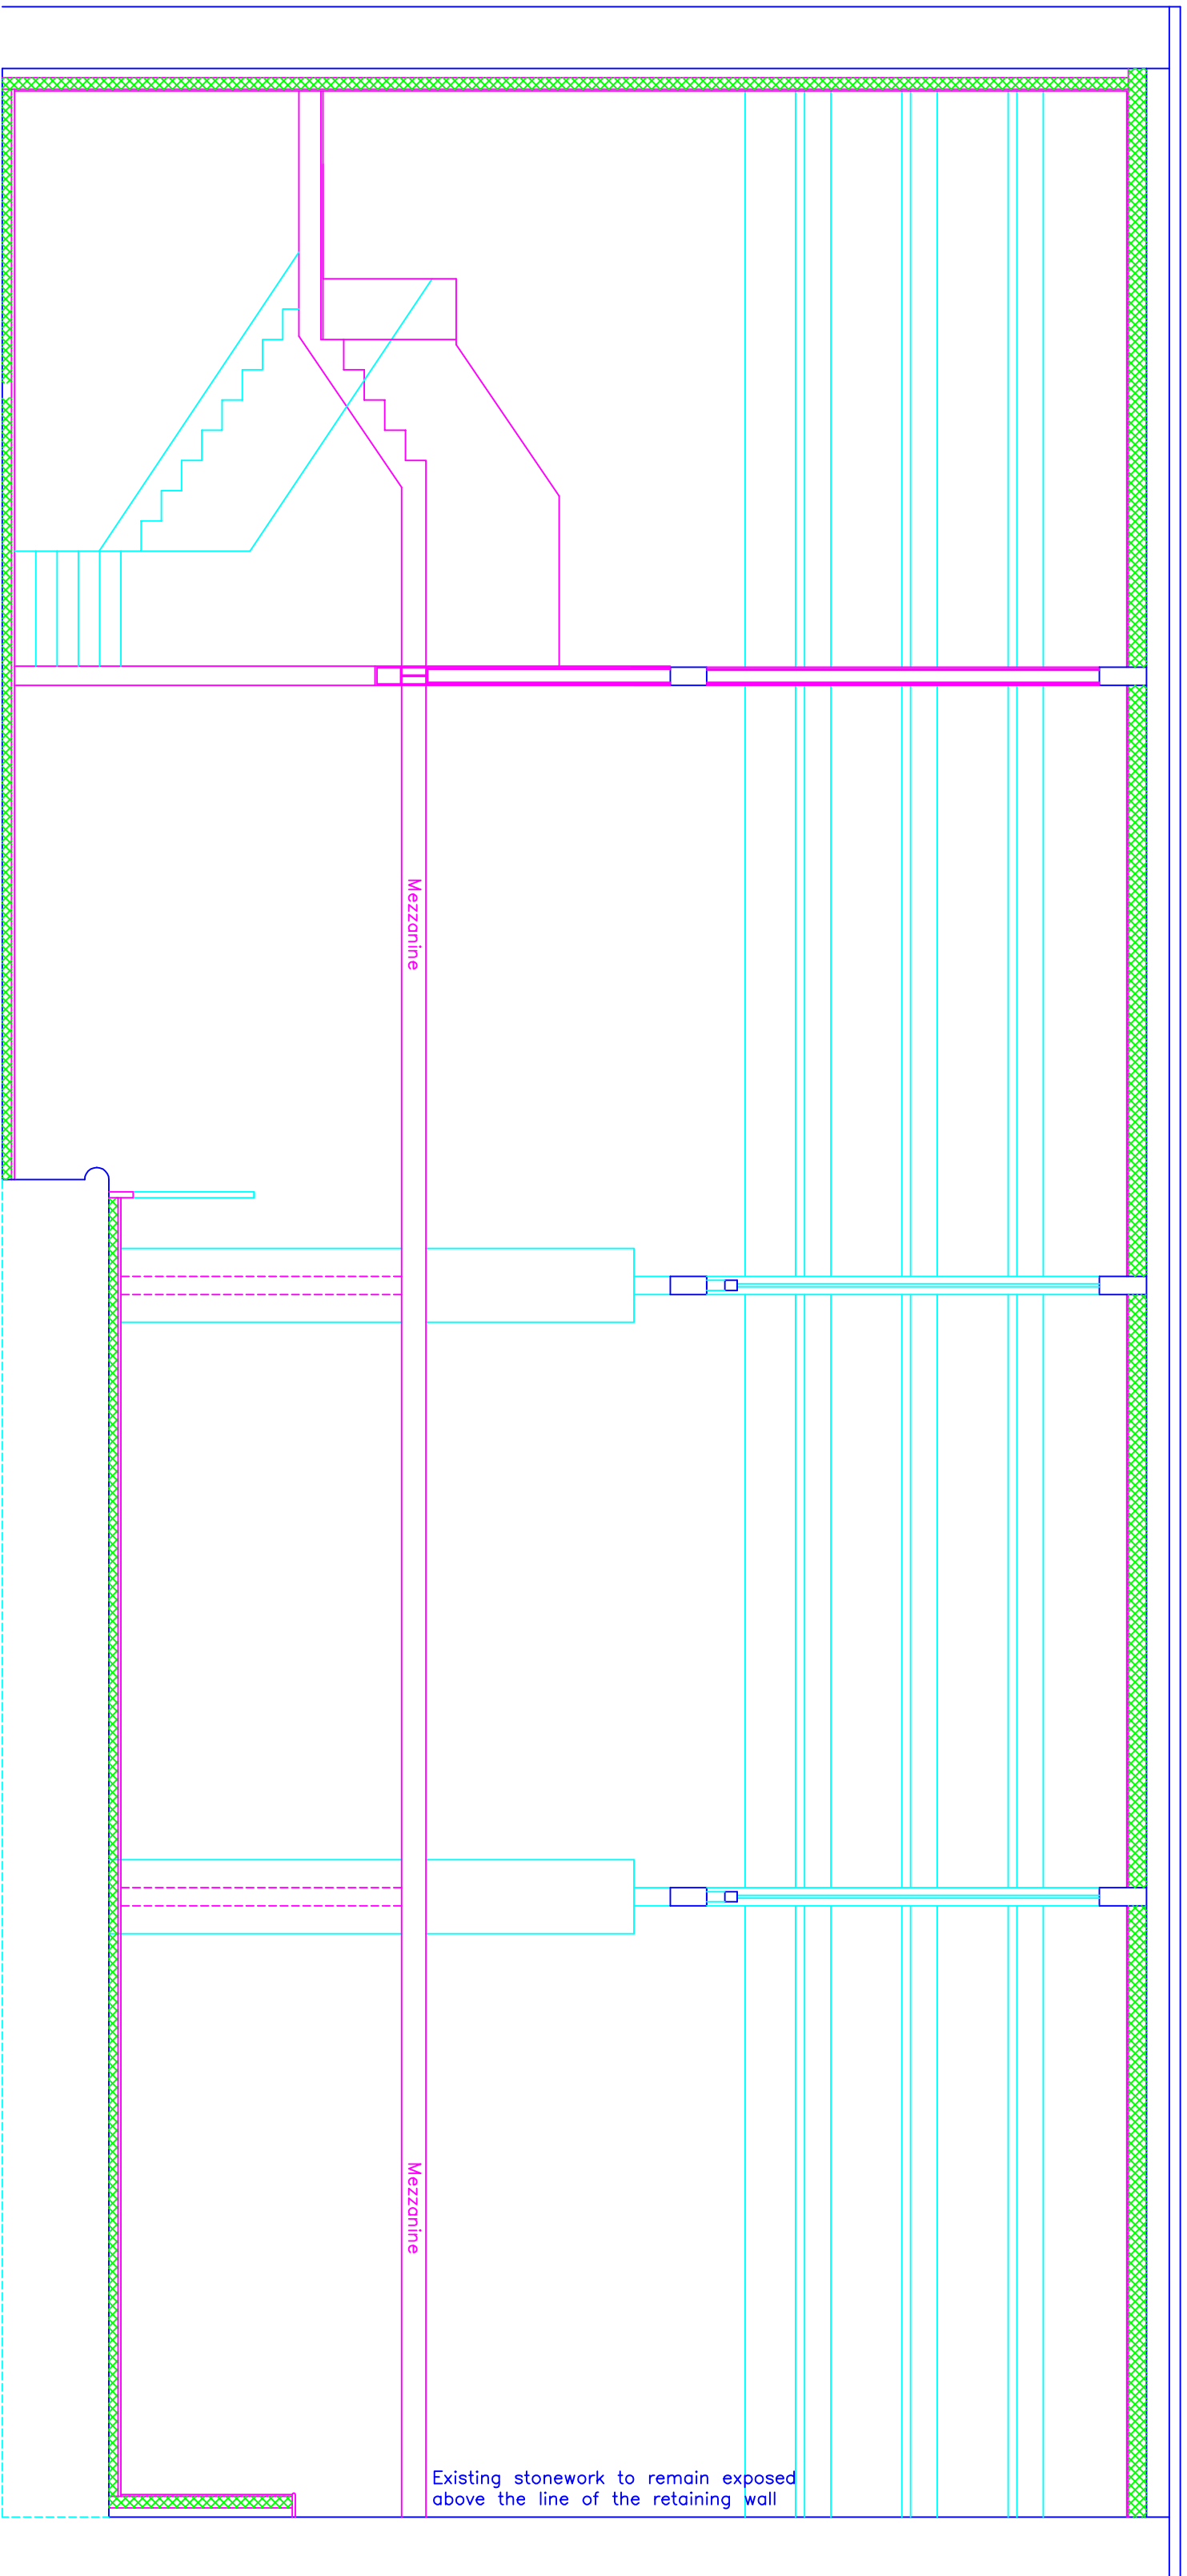

PROPOSED SECTION D

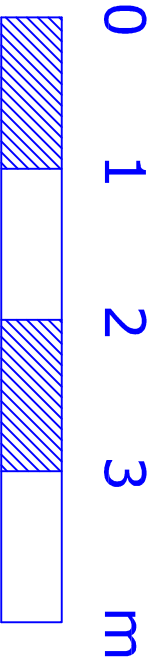

This drawing and design concept is the property of PPV design. It should not be reproduced without written permission

2 Helmshore Road, Holcombe Village
Ramsbottom, Lancashire BL8 4PA
Garry Peardon (PAK home) 01706 822731
garry@ppv-design.co.uk www.ppv-design.co.uk
tel / fax 01706 822731 mobile 07712 669482