




1 Front - Proposed
1 : 100


2 Left Side - Proposed
1 : 100

3 Rear - Proposed
1 : 100


4 Right Side - Proposed
1 : 100

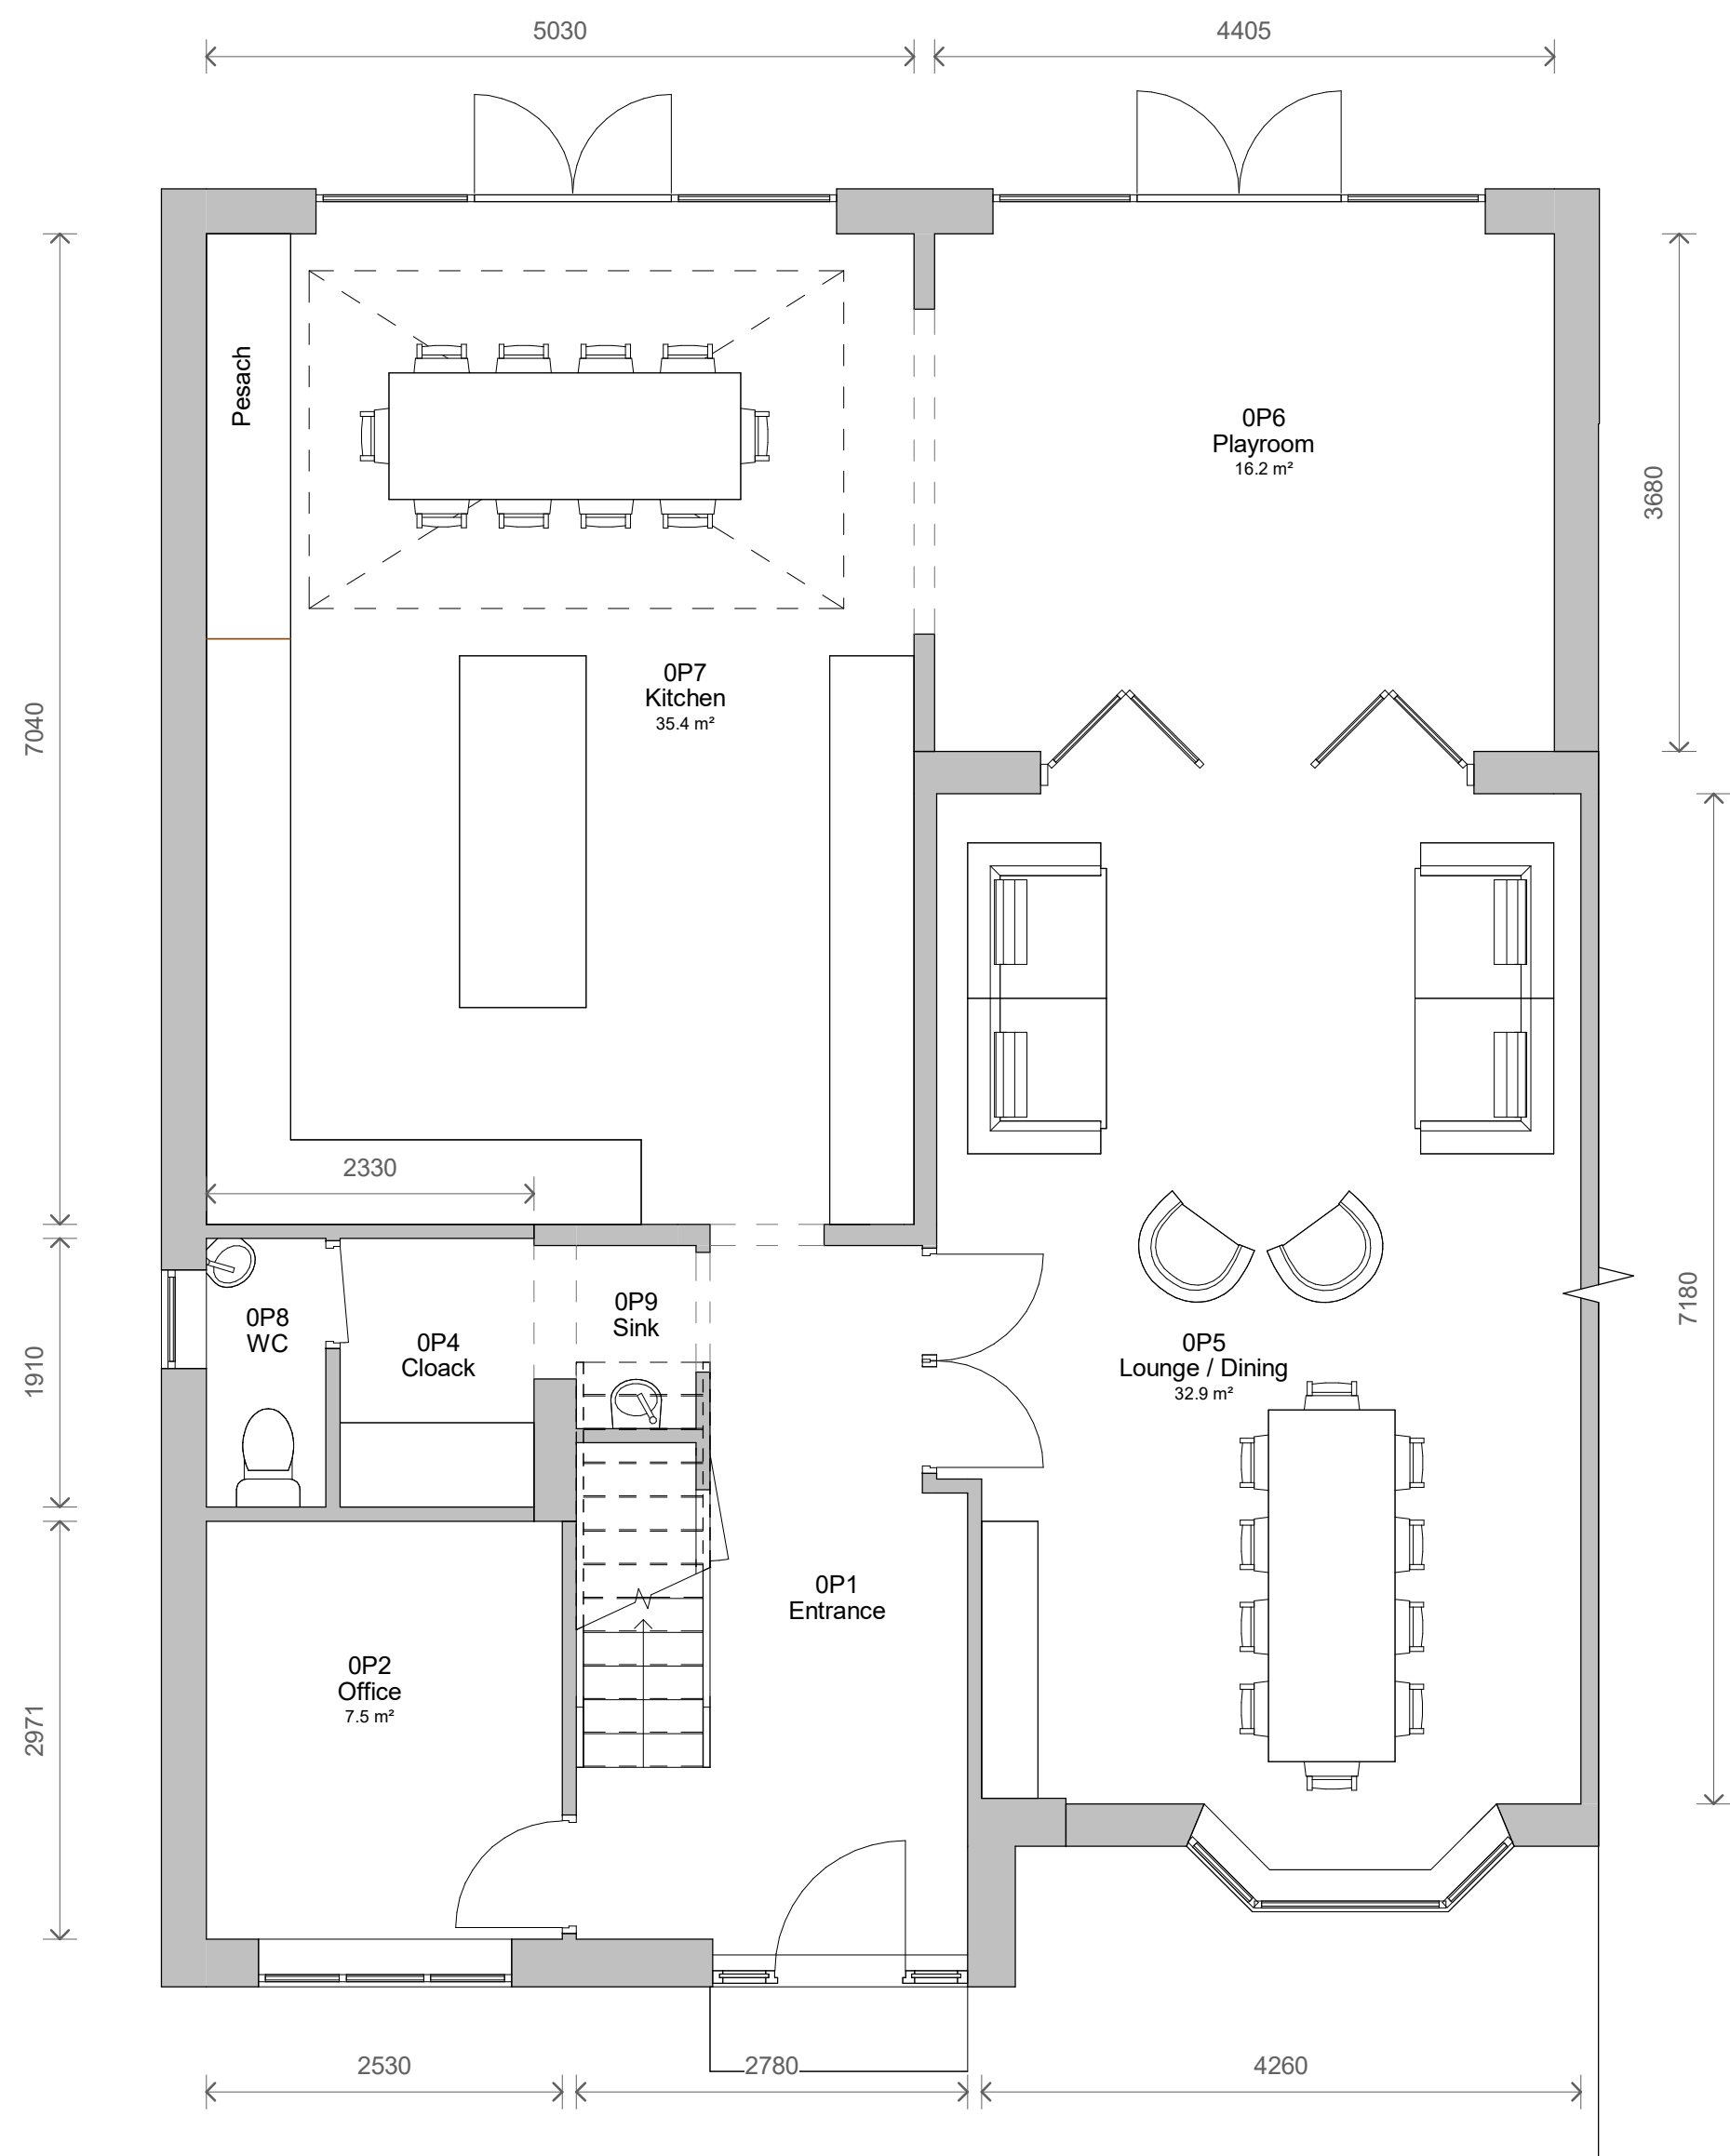

5 Level 0 - Proposed
1 : 50

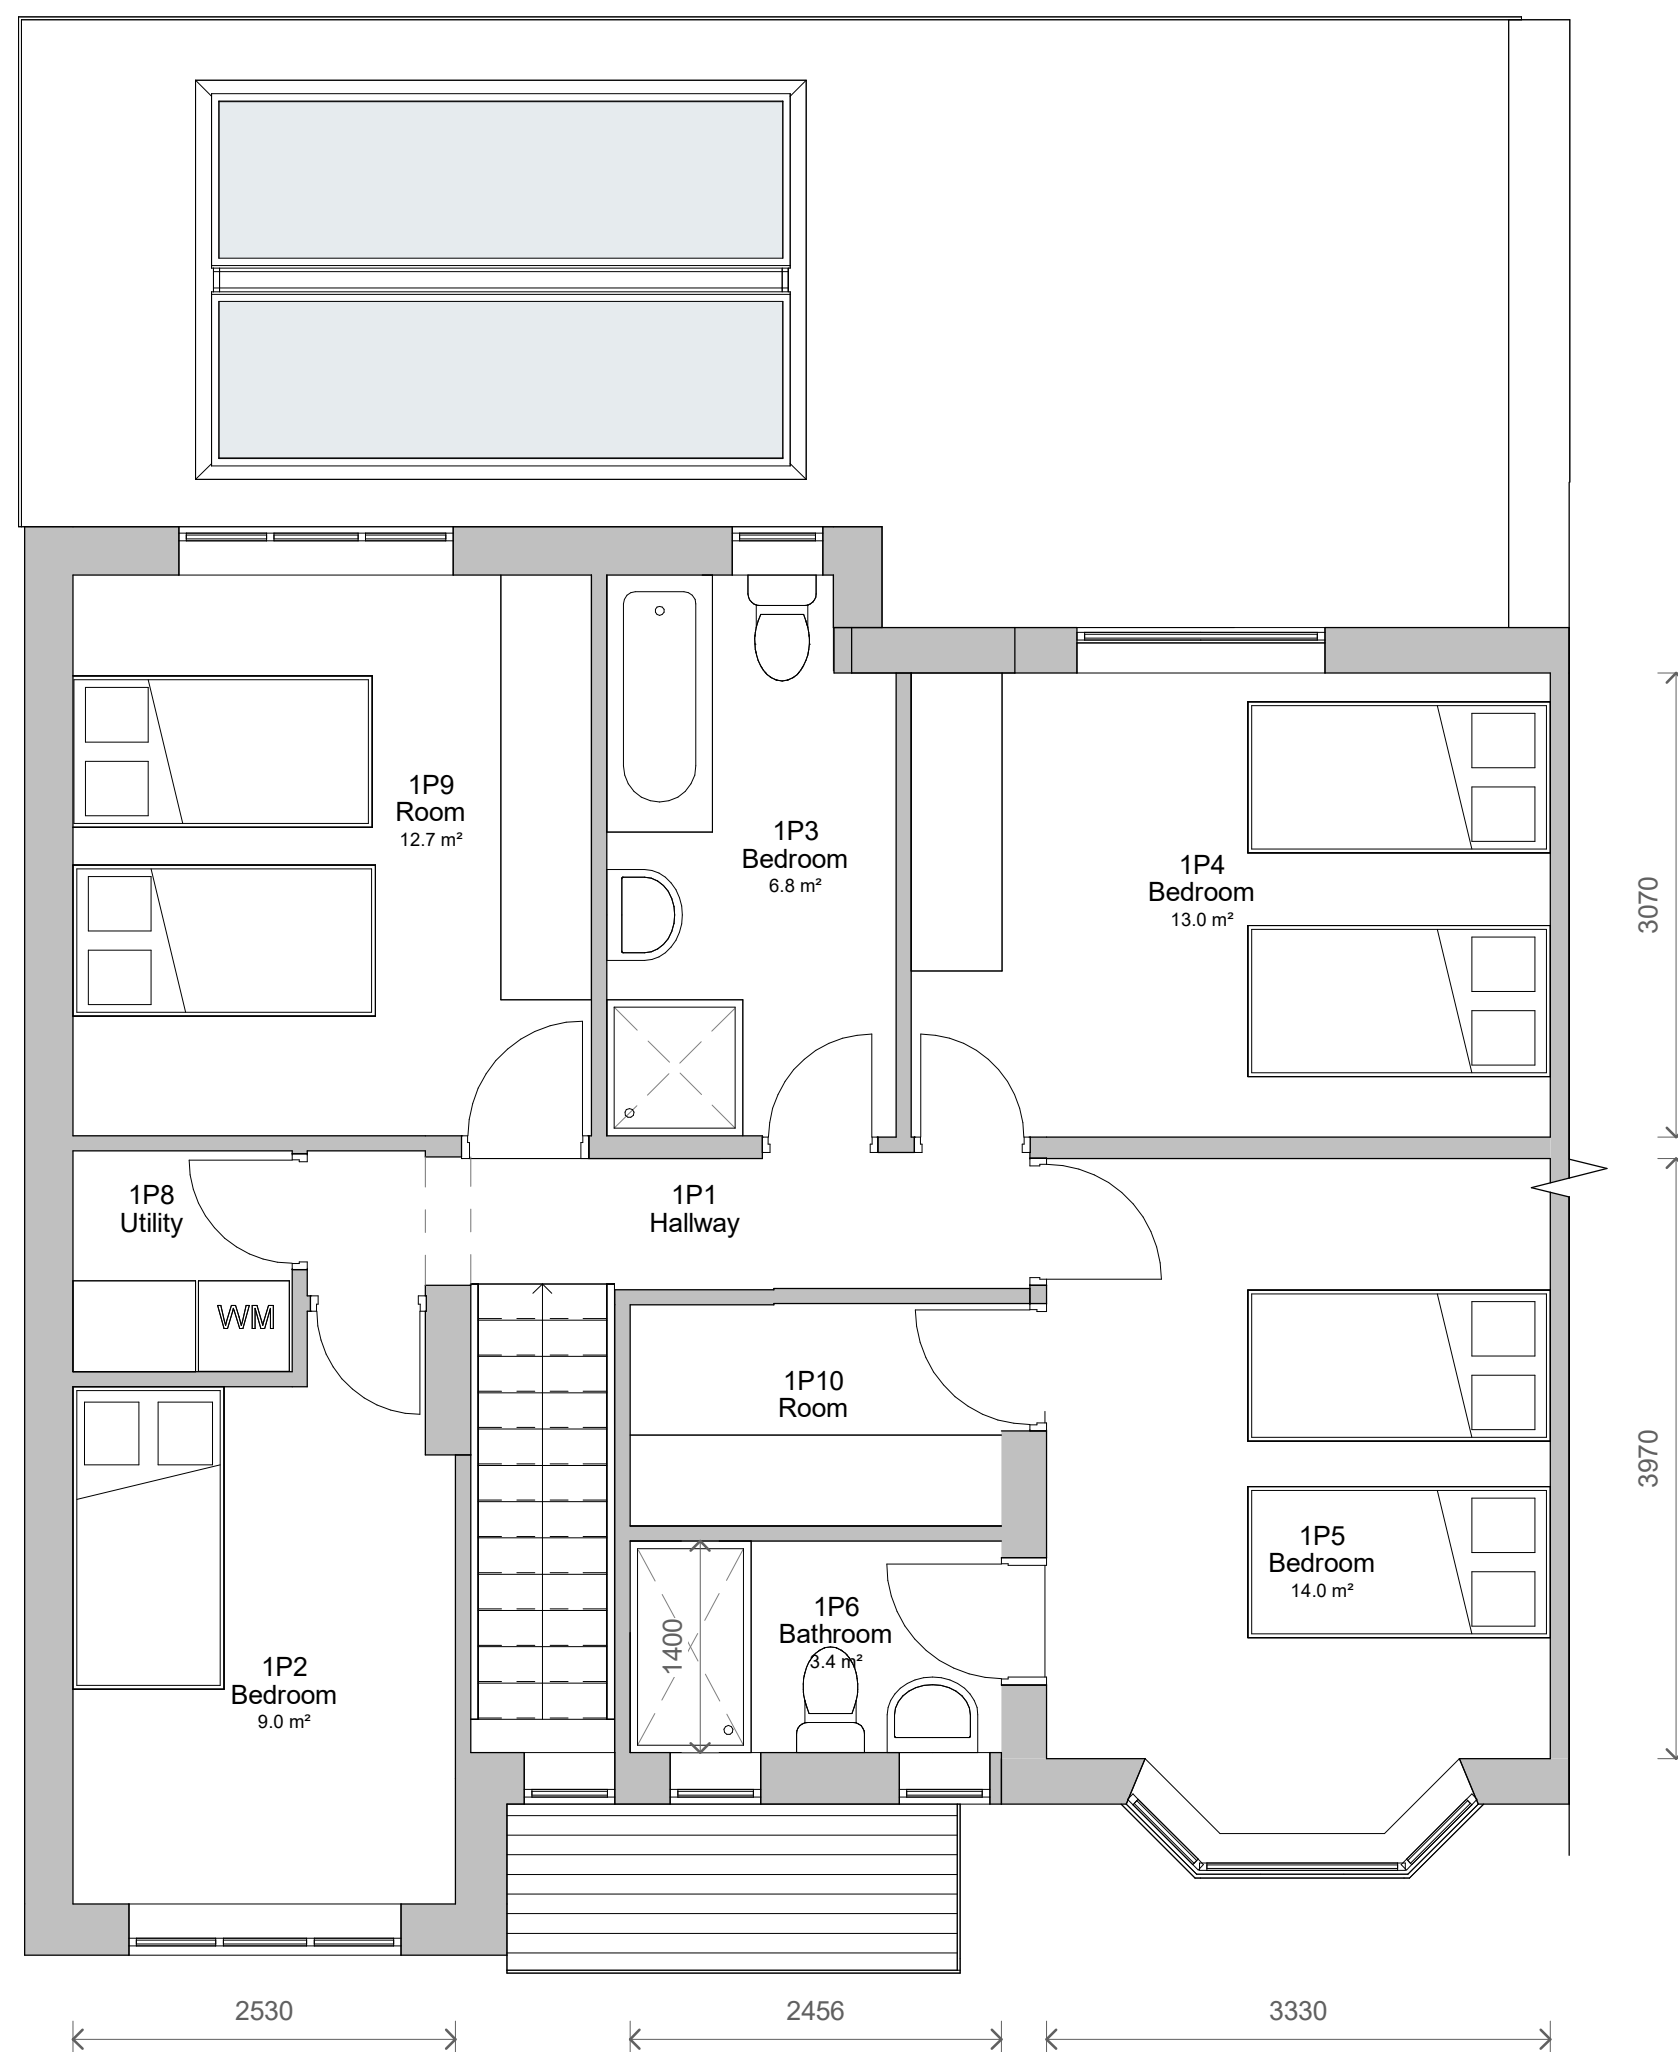

6 Level 1 - Proposed
1 : 50

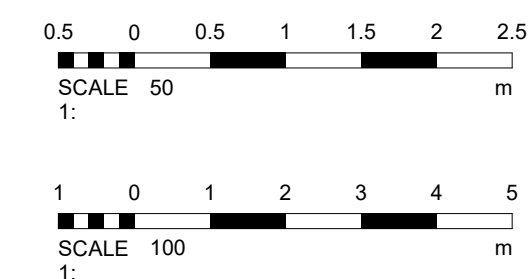

No.	Description	Date
PROJECT	33 Bland Road	
TITLE	Proposed Plans and Elevations	
CLIENT	Mr and Mrs Litke	
STATUS	DESIGN	
DRAWN BY	DATE	SCALE (@ A1)
SG	02/11/2023	As indicated
PROJECT NUMBER	DRAWING NUMBER	REV
GG20055.1	003	
GOLD SKETCH S T U D I O S www.goldsketch.co.uk info@goldsketch.co.uk 0161 792 9595		
NOTES: © COPYRIGHT. ALL RIGHTS RESERVED. THIS DRAWING IS NOT TO BE REPRODUCED WITHOUT PRIOR WRITTEN CONSENT. DRAWING TO BE USED FOR THE EXACT PURPOSE ONLY. NO COPIES OR ALTERATIONS TO BE REPORTED TO THE ALL DIMENSIONS ARE TO THE CENTERLINE OF THE WALLS UNLESS OTHERWISE SPECIFIED. LOCALITY, RELEVANT CODES OF PRACTICE AND BRITISH STANDARDS. ALL DIMENSIONS ARE IN MILLIMETERS UNLESS OTHERWISE STATED.		