


Legend

A - Cricket Club	188.57 sqm
B - Out Building	5 sqm
C - Out Building	23.9 sqm
D - Changing Room	25 sqm
E - Changing Room	25.5 sqm
F - Storage Cabin	30 sqm
Total -	297.97 sqm

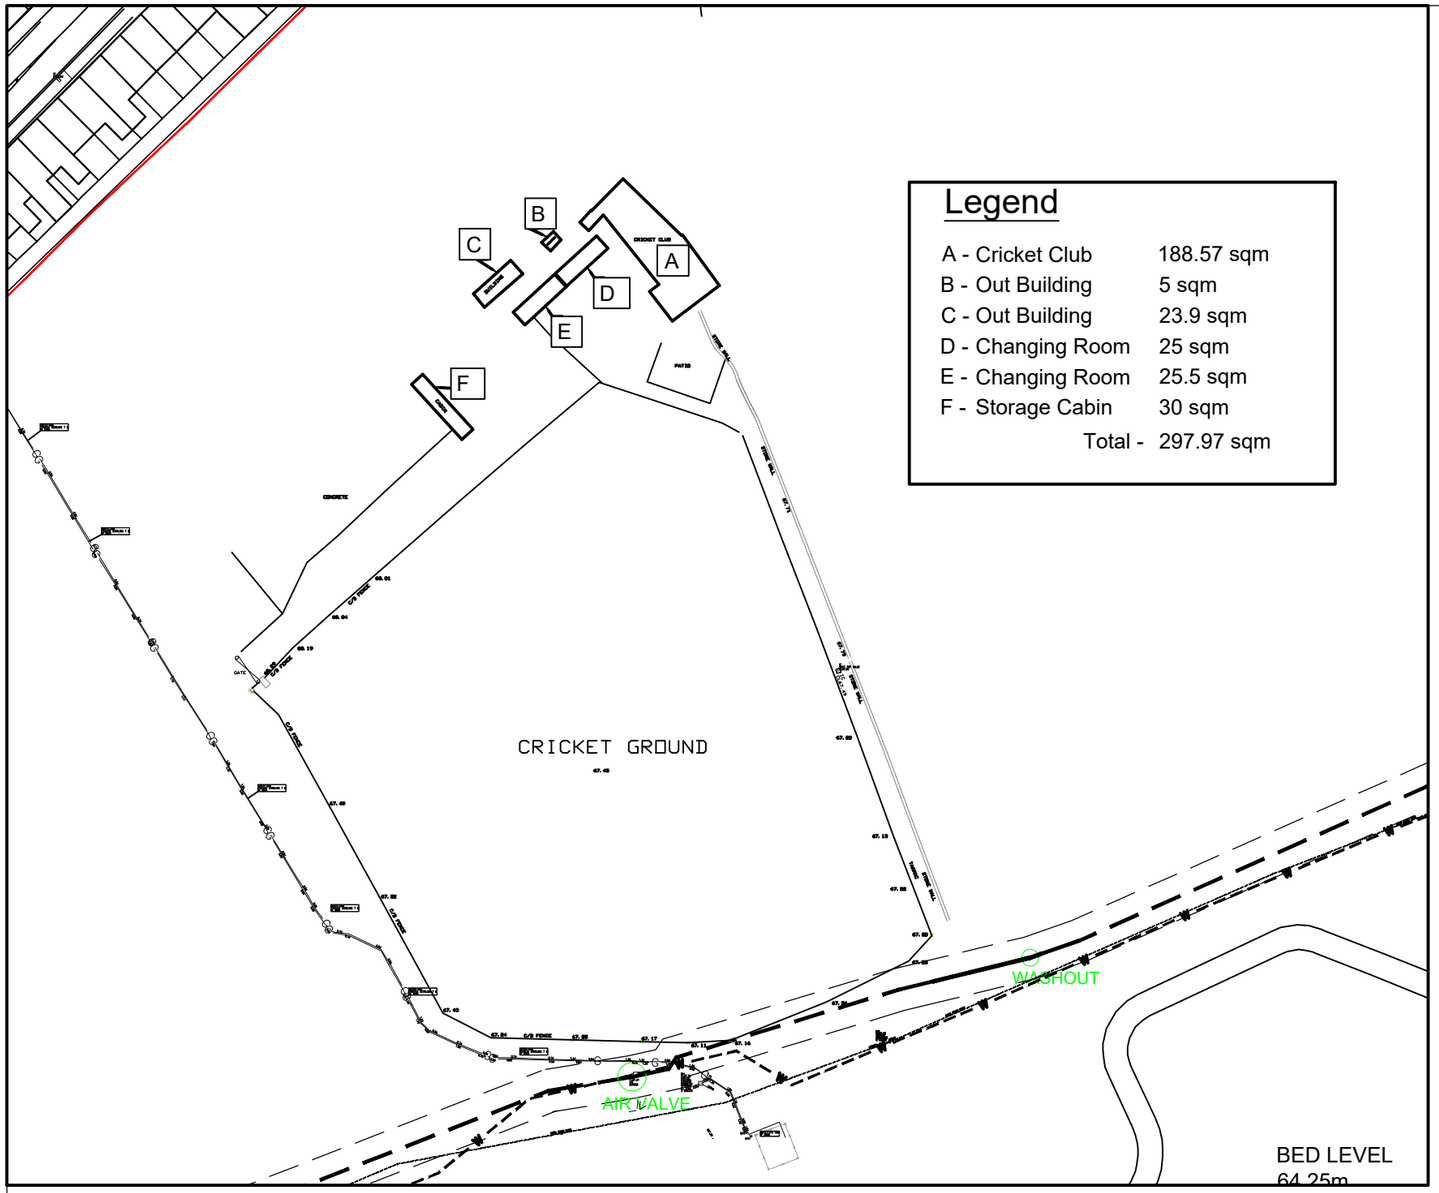











Rev	Date	Amendment	Init

Morris Homes (Group)Limited.
Morland House,
Altrincham Road, Wilmslow,
Cheshire. SK9 5NW.
Tel: (01625) 544 444
Fax: (0845) 833 1845

Job. Title
EAST LANCS PAPER MILL

Dwg. Title
EXISTING CRICKET CLUB AREA

date	drawn	checked	scale	dwg.no	rev
06.12.23	CW		1:1000 @ A3	ECA-01	*