


NEW HALL ROAD

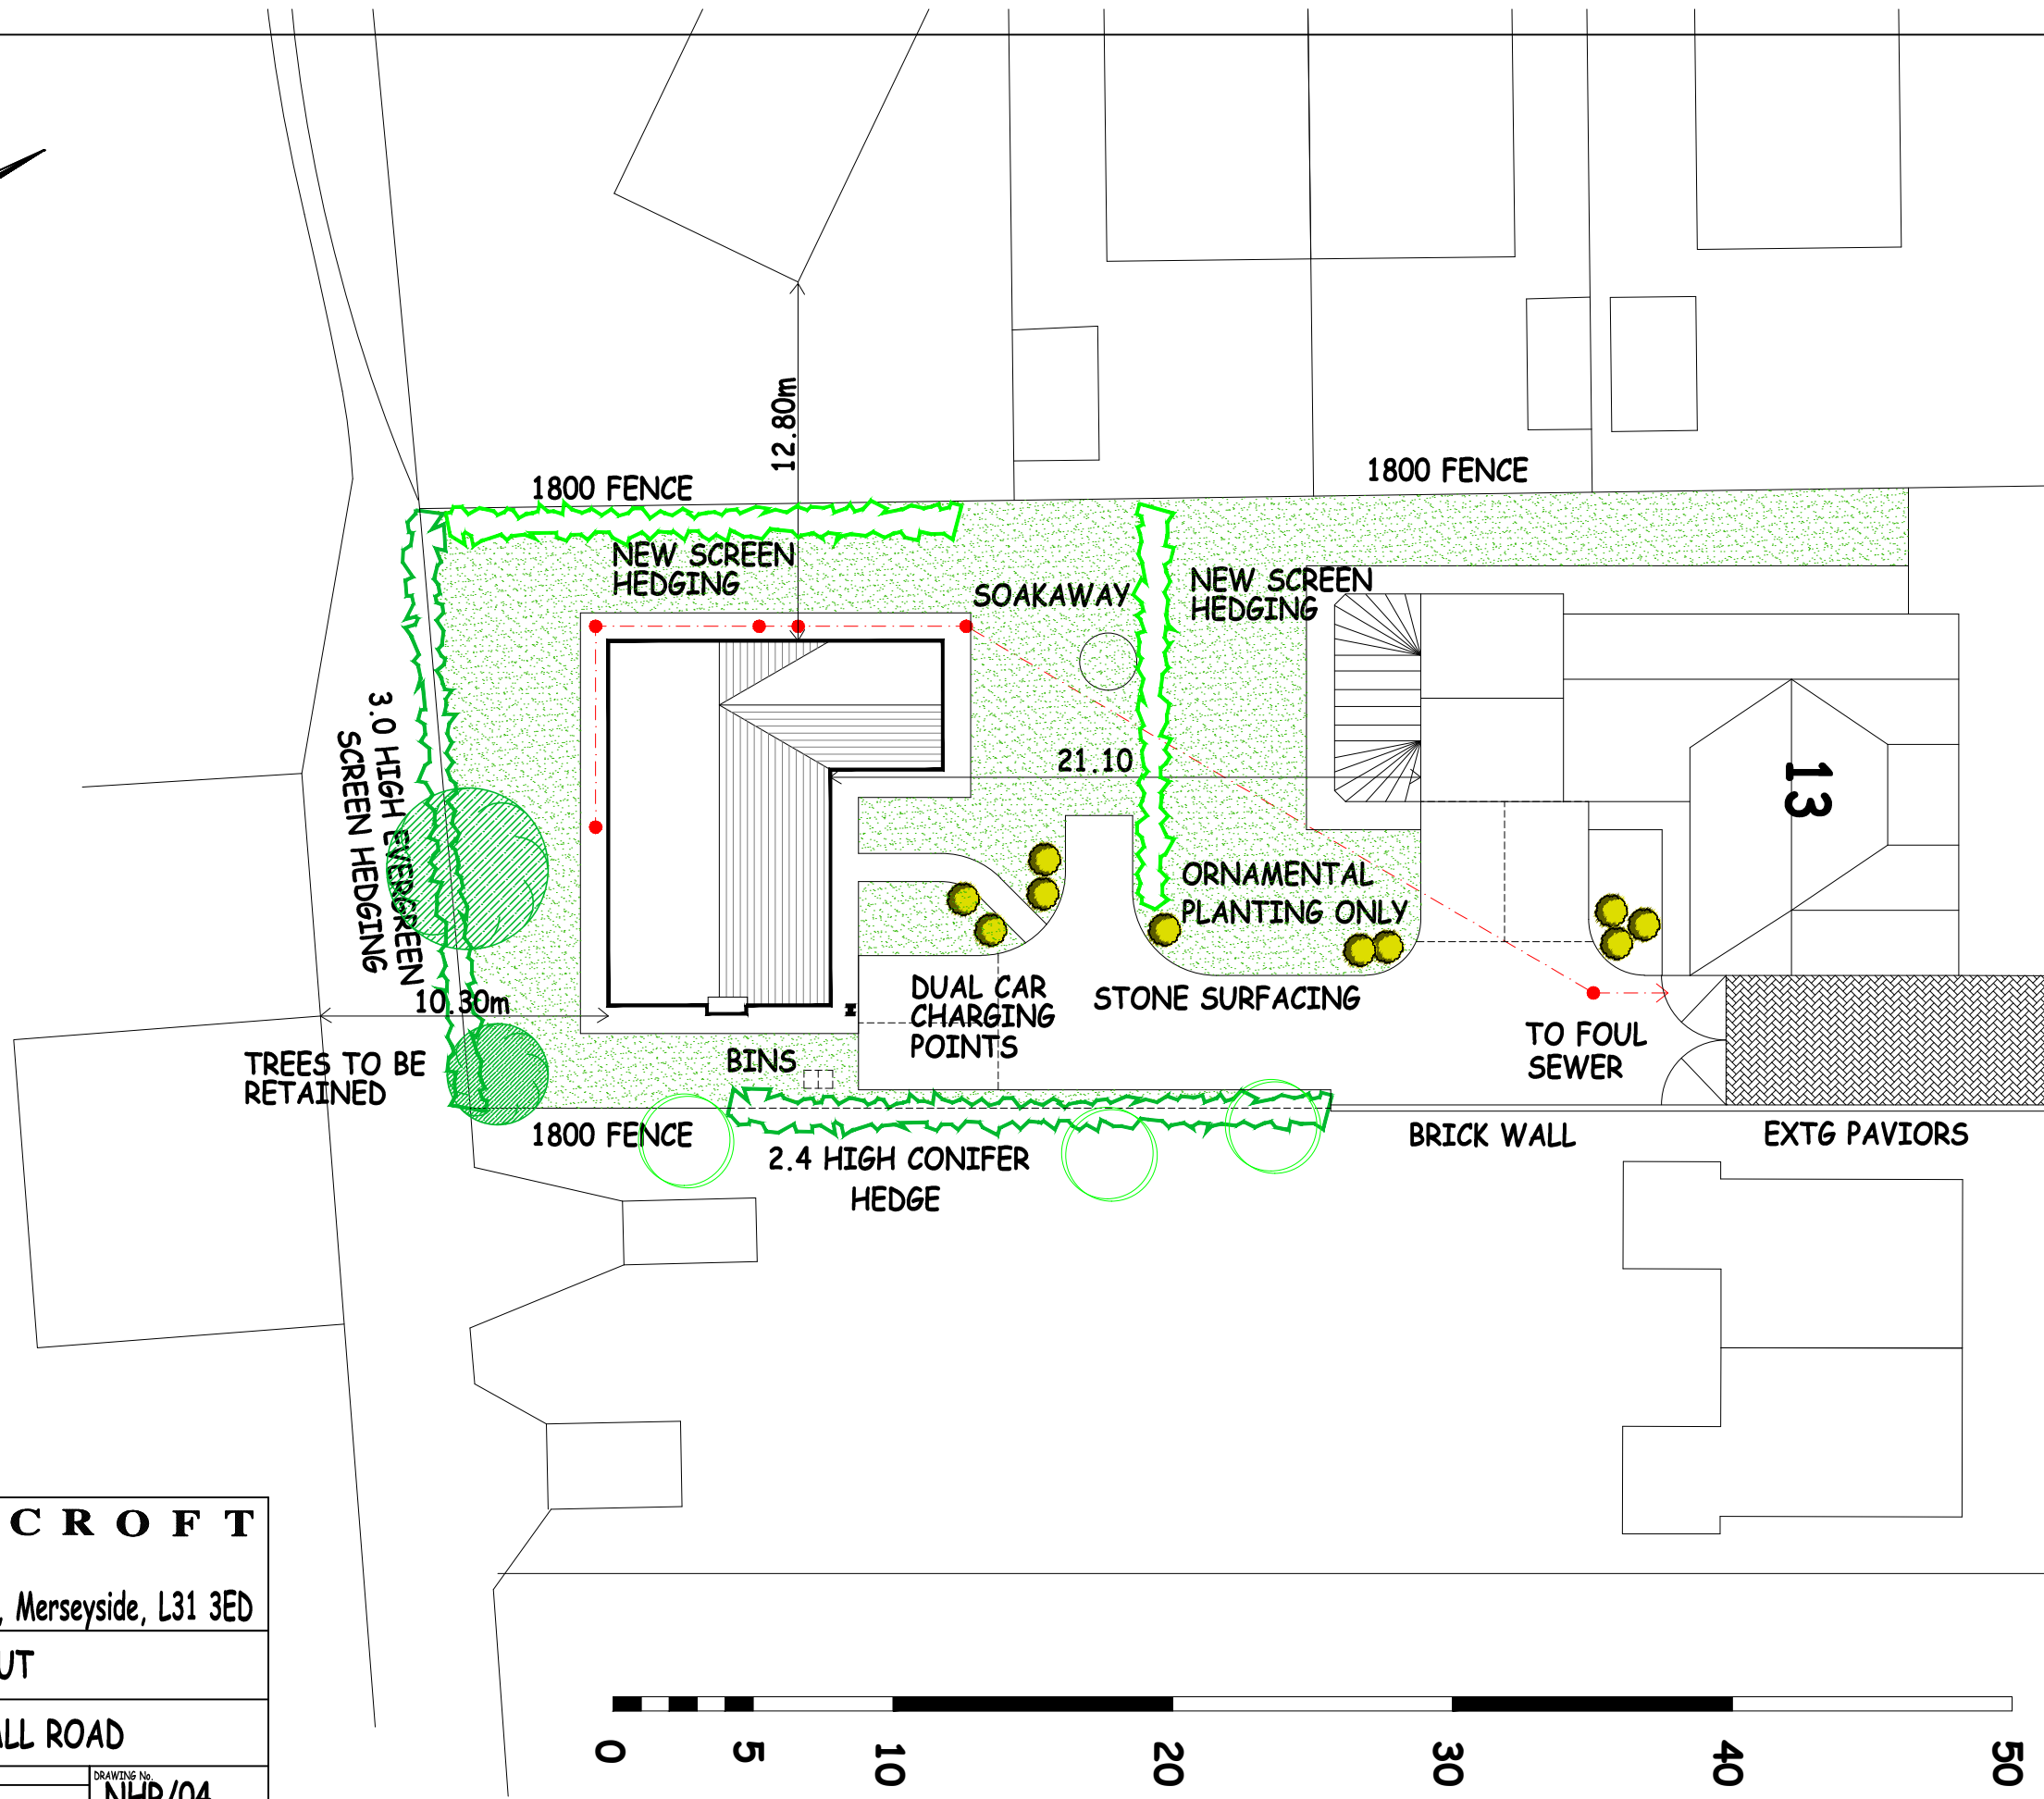

Paper A3

BRIARCROFT	
Projects	
81 Hall Lane, Maghull, Merseyside, L31 3ED	
DRAWING	
SITE LAYOUT	
PROJECT	
13 NEW HALL ROAD	
SCALE 1/250	DRAWING No.
DATE AUGUST 2022	NHR/04
DRAWN	REV. A 8