




1 Front - Proposed
1 : 100

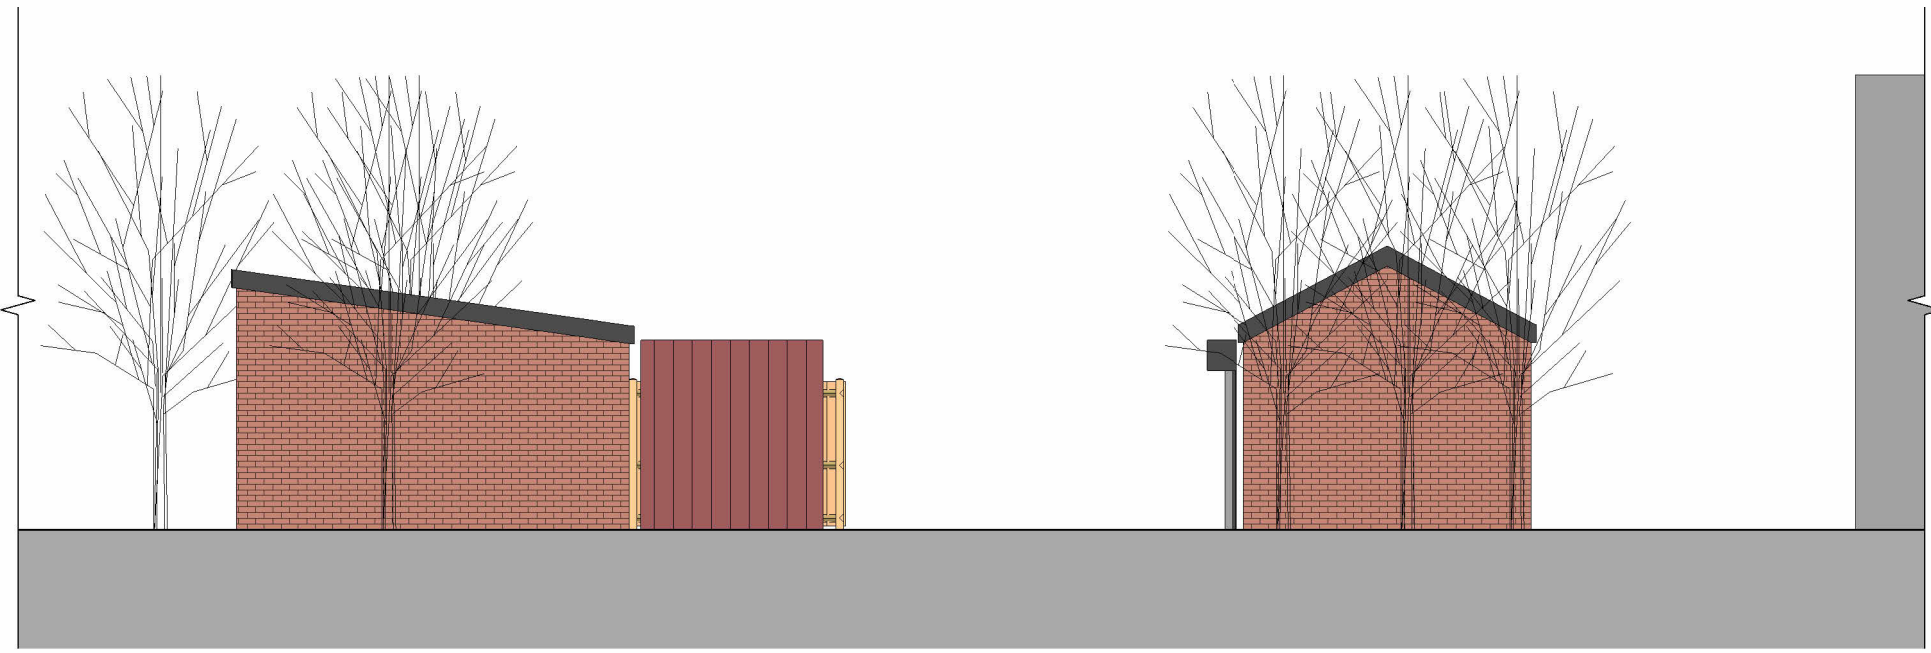


2 Left Side - Proposed
1 : 100

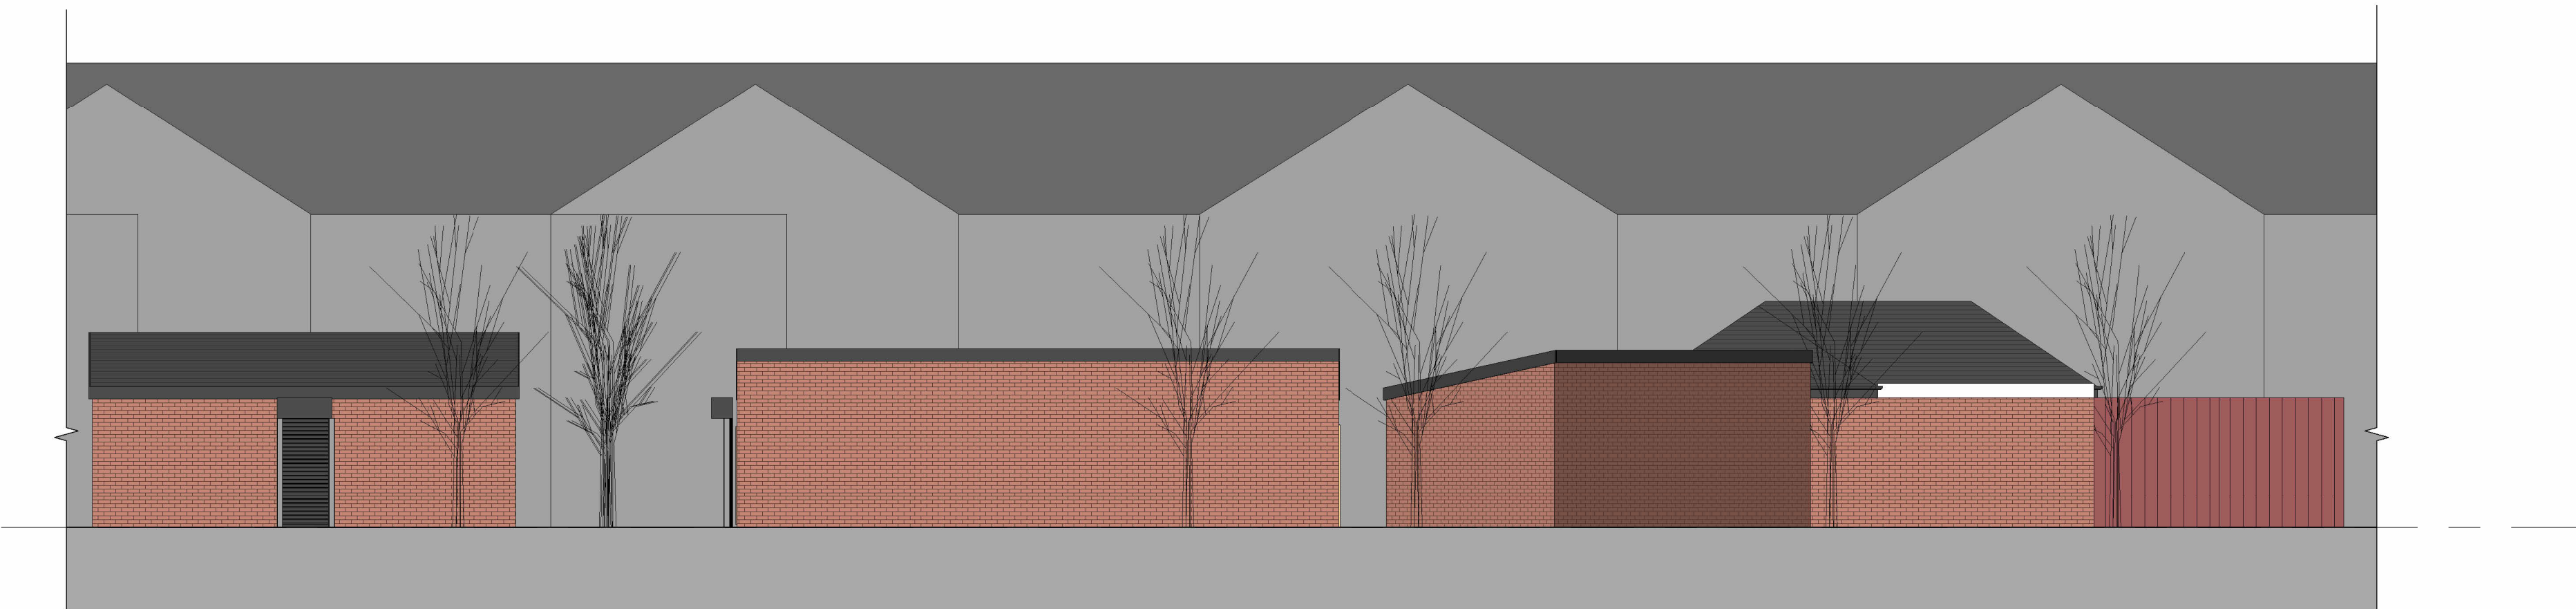

3 Rear - Proposed
1 : 100

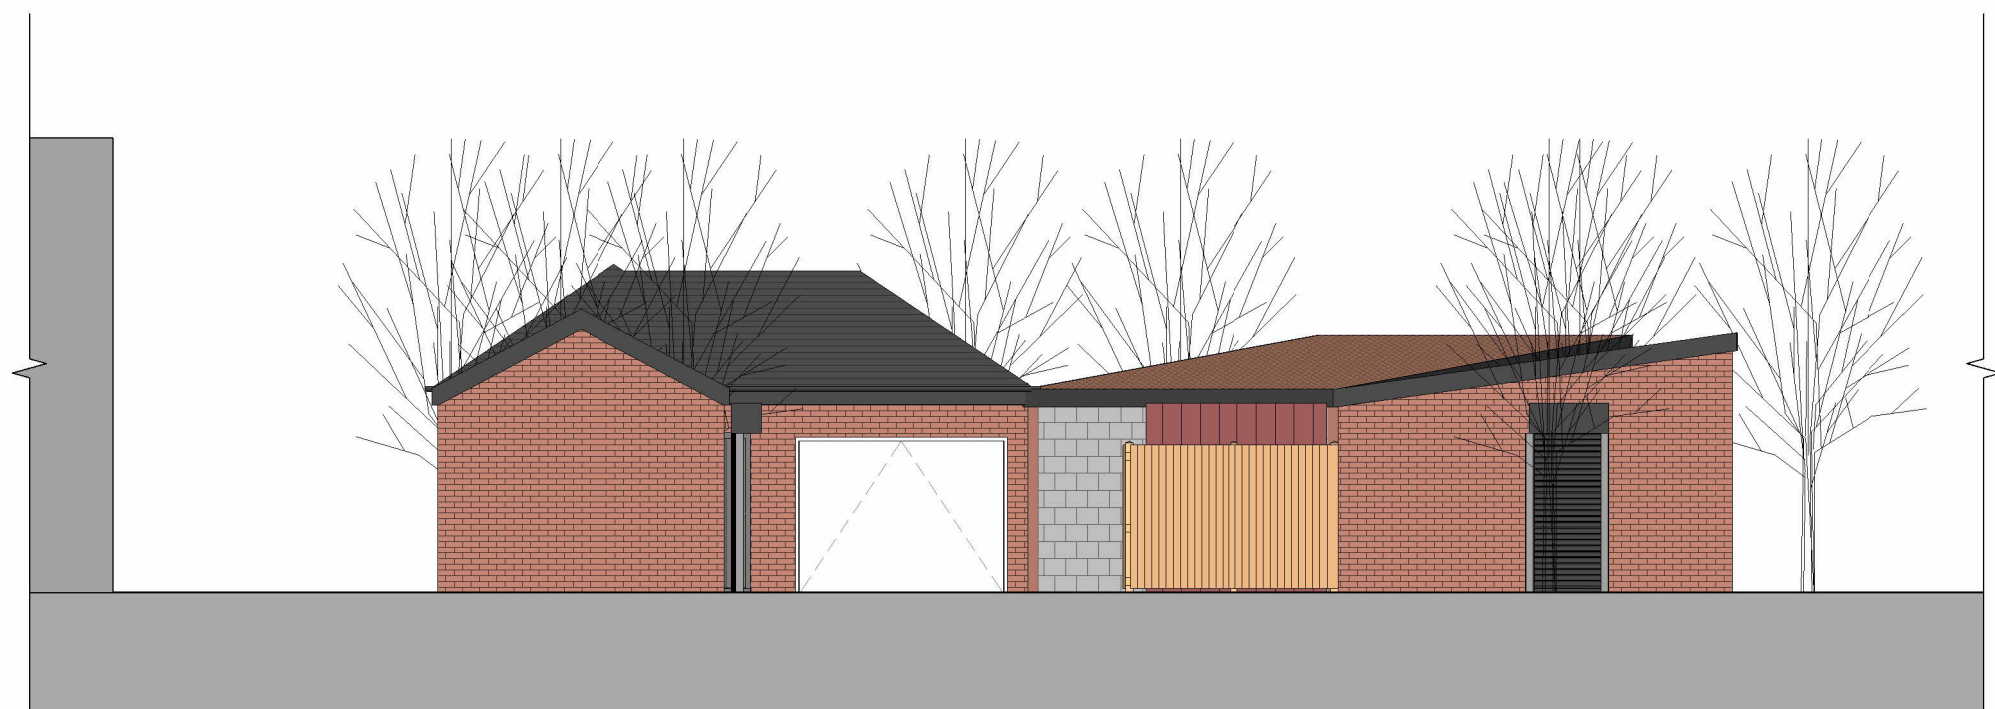

4 Right Side - Proposed
1 : 100

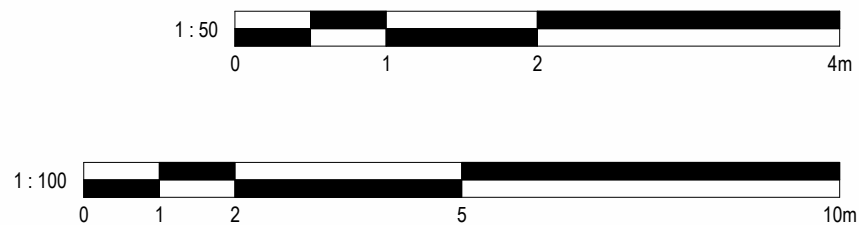

No. Description			Date	Initial
PROJECT				
6-9 Park Hill, Bury Old Road				
TITLE				
Proposed Plans				
STATUS				
DESIGN				
DRAWN BY	DATE	SCALE (@ A1)		
JB	24/09/2024	1 : 100		
PROJECT NUMBER		DRAWING NUMBER	REV	
GSS24134		004		
GOLD SKETCH				
S T U D I O S				
www.goldsketch.co.uk info@goldsketch.co.uk 0161 792 9595				
NOTES				
© COPYRIGHT - ALL RIGHTS RESERVED. THIS DRAWING MUST BE APPROVED WITHOUT PRIOR WRITTEN CONSENT. DRAWING TO BE USED FOR THE STATUS INDICATED ONLY. ALL DIMENSIONS AND SETTING OUT SHALL BE CHECKED AND CONFIRMED ON SITE. ANY DISCREPANCIES TO BE REPORTED TO THE ARCHITECT IMMEDIATELY. THE CLIENT ACCEPTS THE DESIGN AND CONSTRUCTION OF ANY WORK. ALL WORK AND MATERIALS TO BE IN ACCORDANCE WITH CURRENT BUILDING REGULATIONS, RELEVANT CODES OF PRACTICE AND BRITISH STANDARDS. ALL DIMENSIONS ARE IN MILLIMETRES UNLESS OTHERWISE STATED.				