
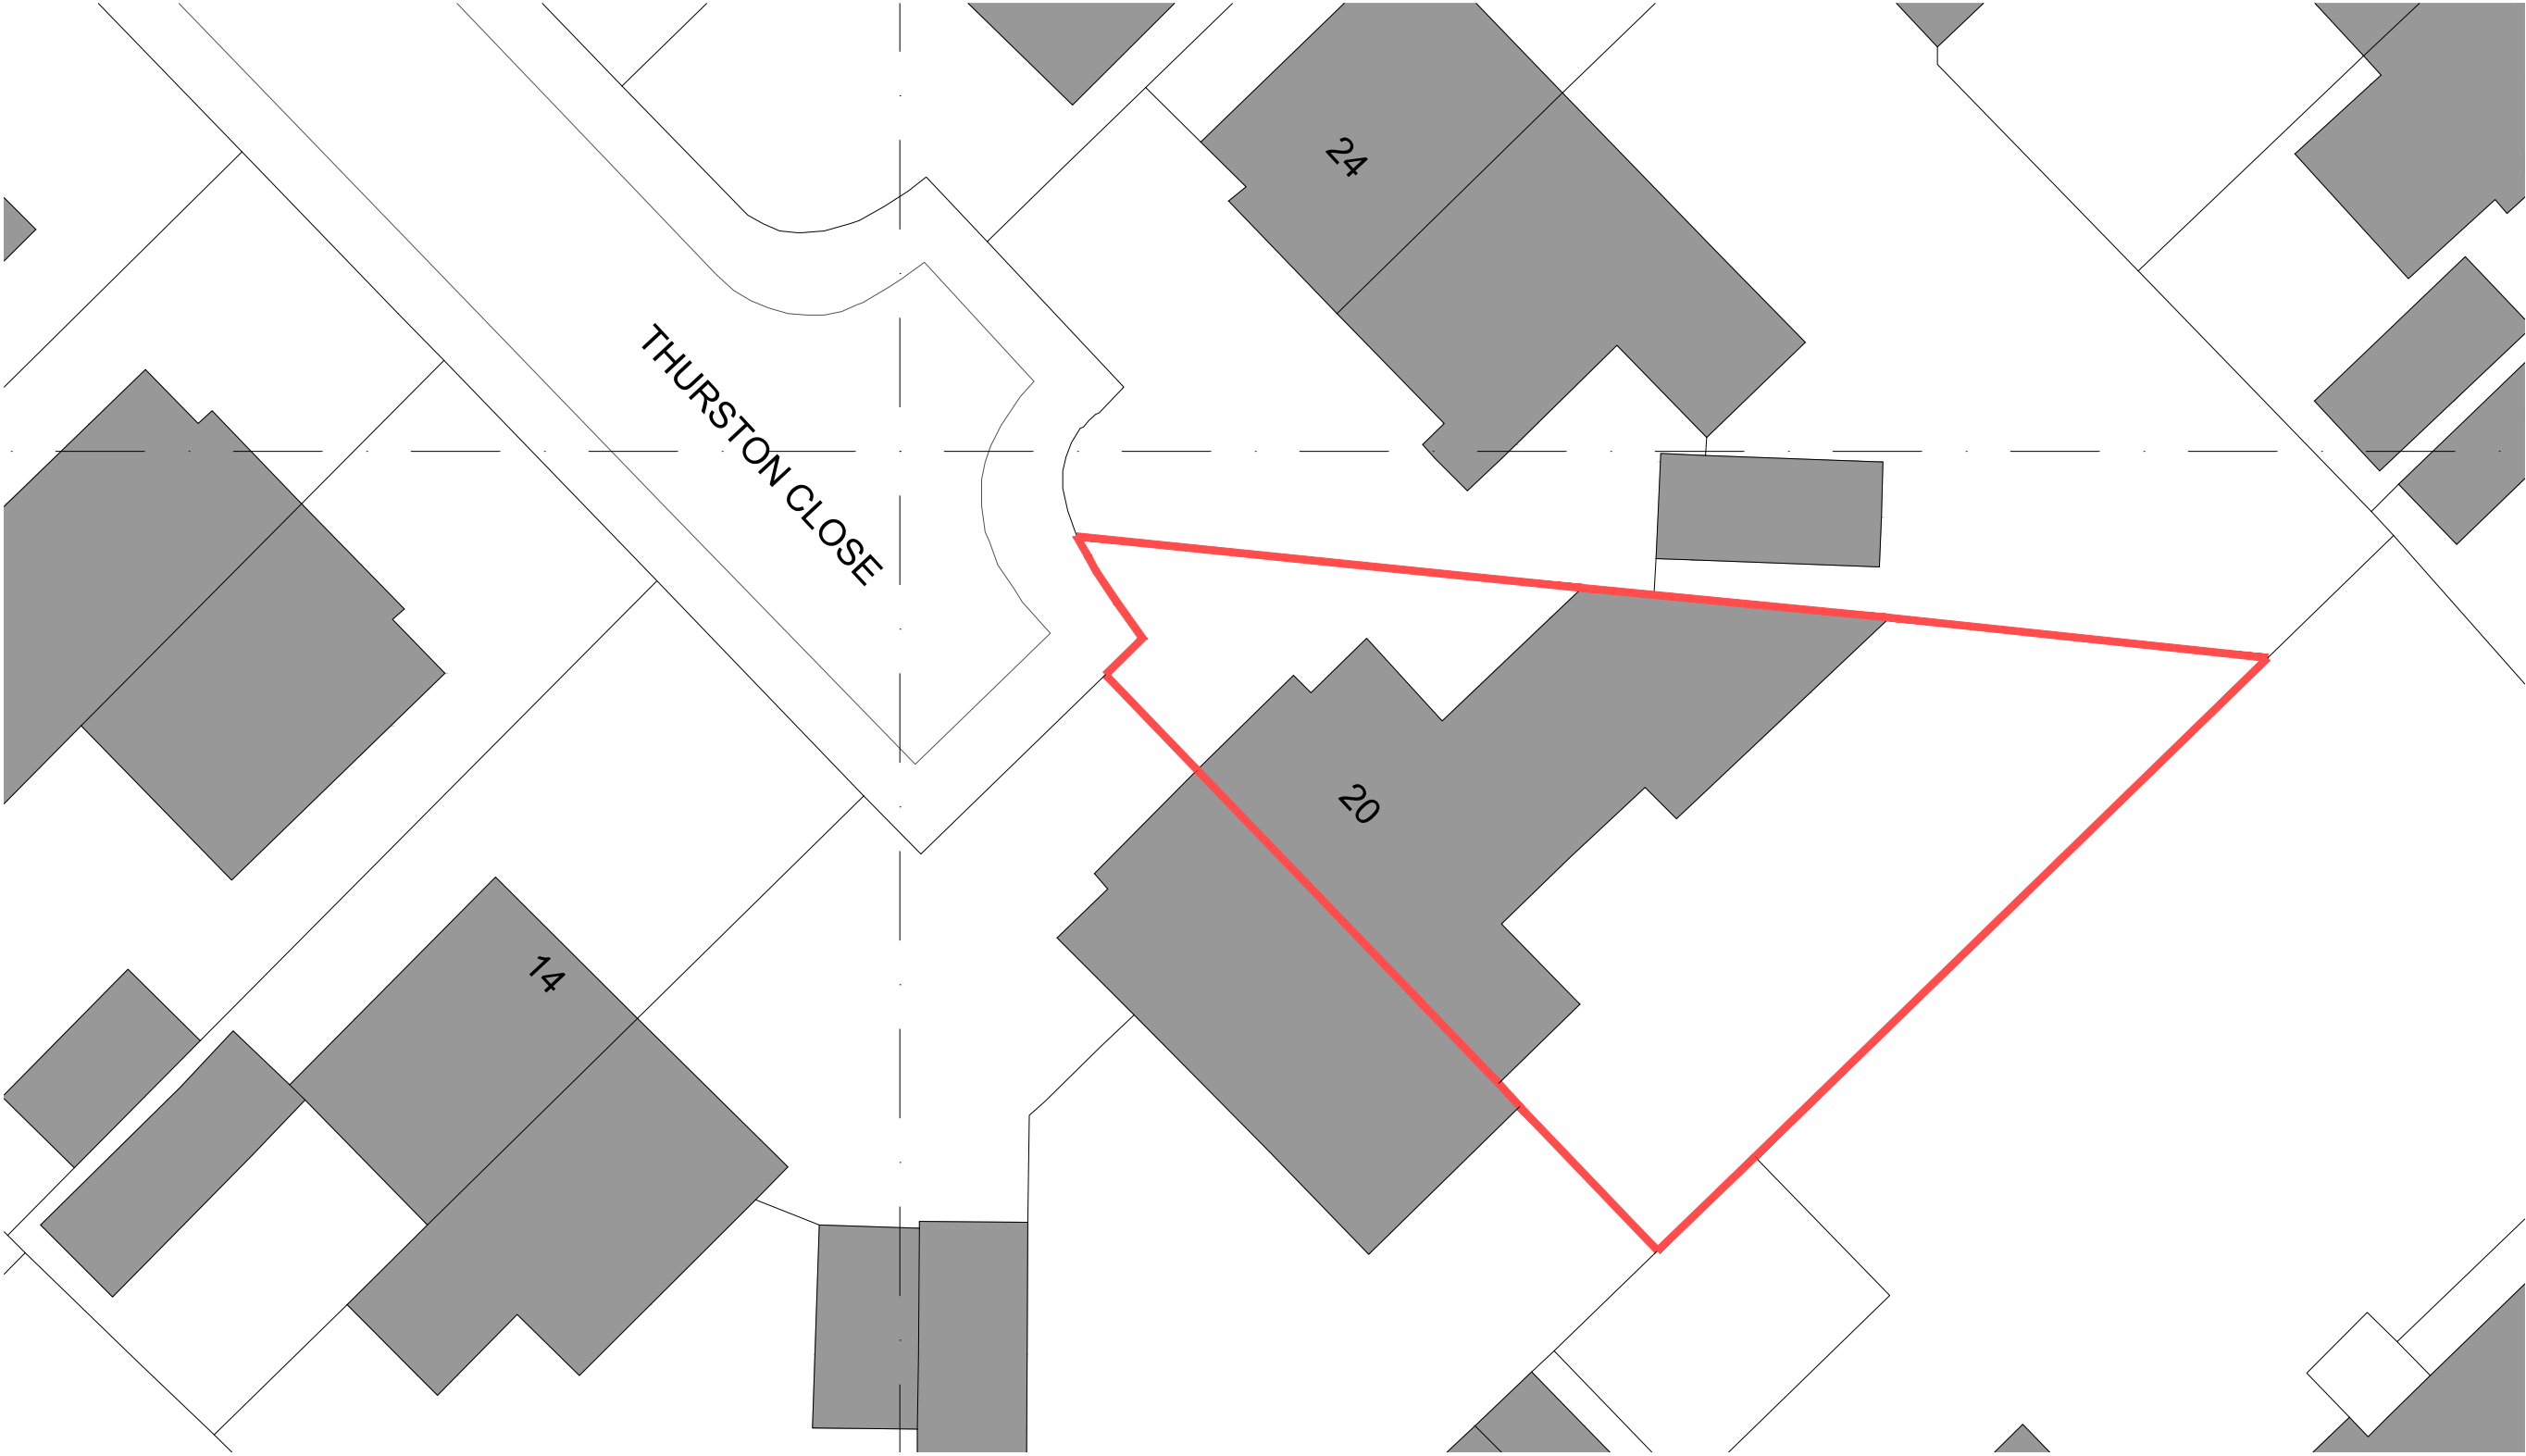
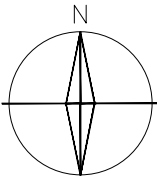


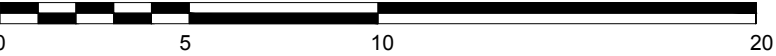

PROJECT NAME
20 THURSTON CLOSE
CLIENT
MR & MRS POWSNEY
DOCUMENT TITLE
SITE PLAN

DOCUMENT NUMBER
H183-EX-002
VERSION
-
PRODUCTION DATE
13.10.24
ISSUE TYPE
Planning
SCALE
1:200 @ A3
ORIGINATOR
HP
QA CHECK
-

REVISION NOTES	DATE

DO NOT SCALE OFF DRAWINGS. IF IN DOUBT, ASK.
ALL DIMENSIONS ARE TO BE CHECKED AND VALIDATED ON SITE BY THE CONTRACTOR.
ANY DISCREPANCIES MUST BE REPORTED IMMEDIATELY.
DRAWINGS ARE BASED ON SURVEY INFORMATION PROVIDED.