



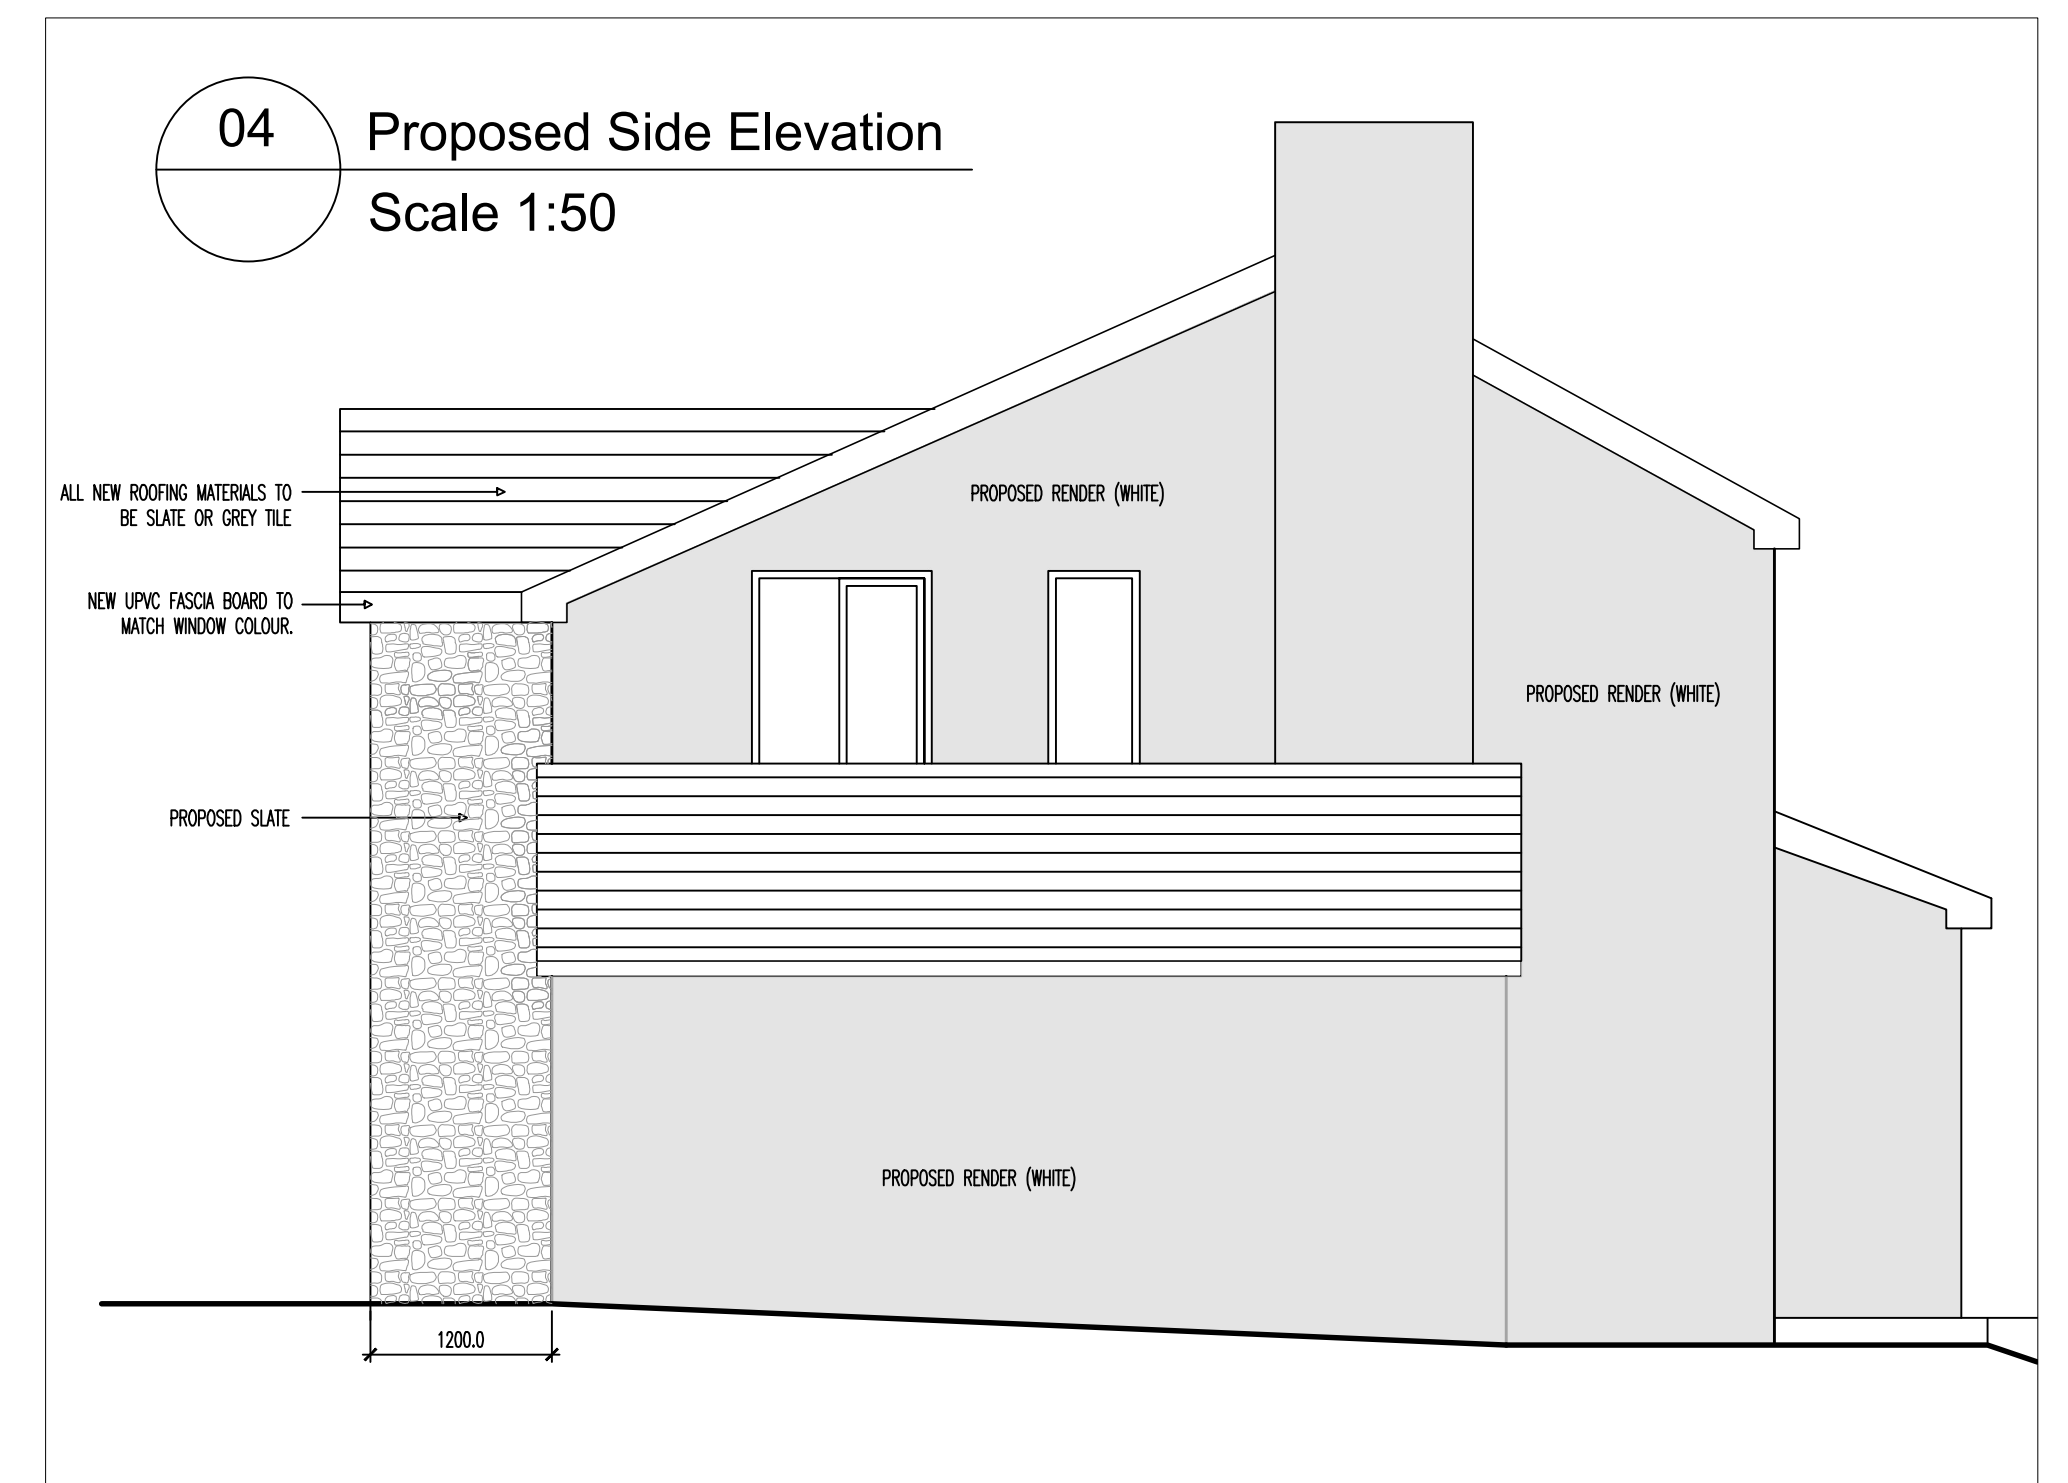

02

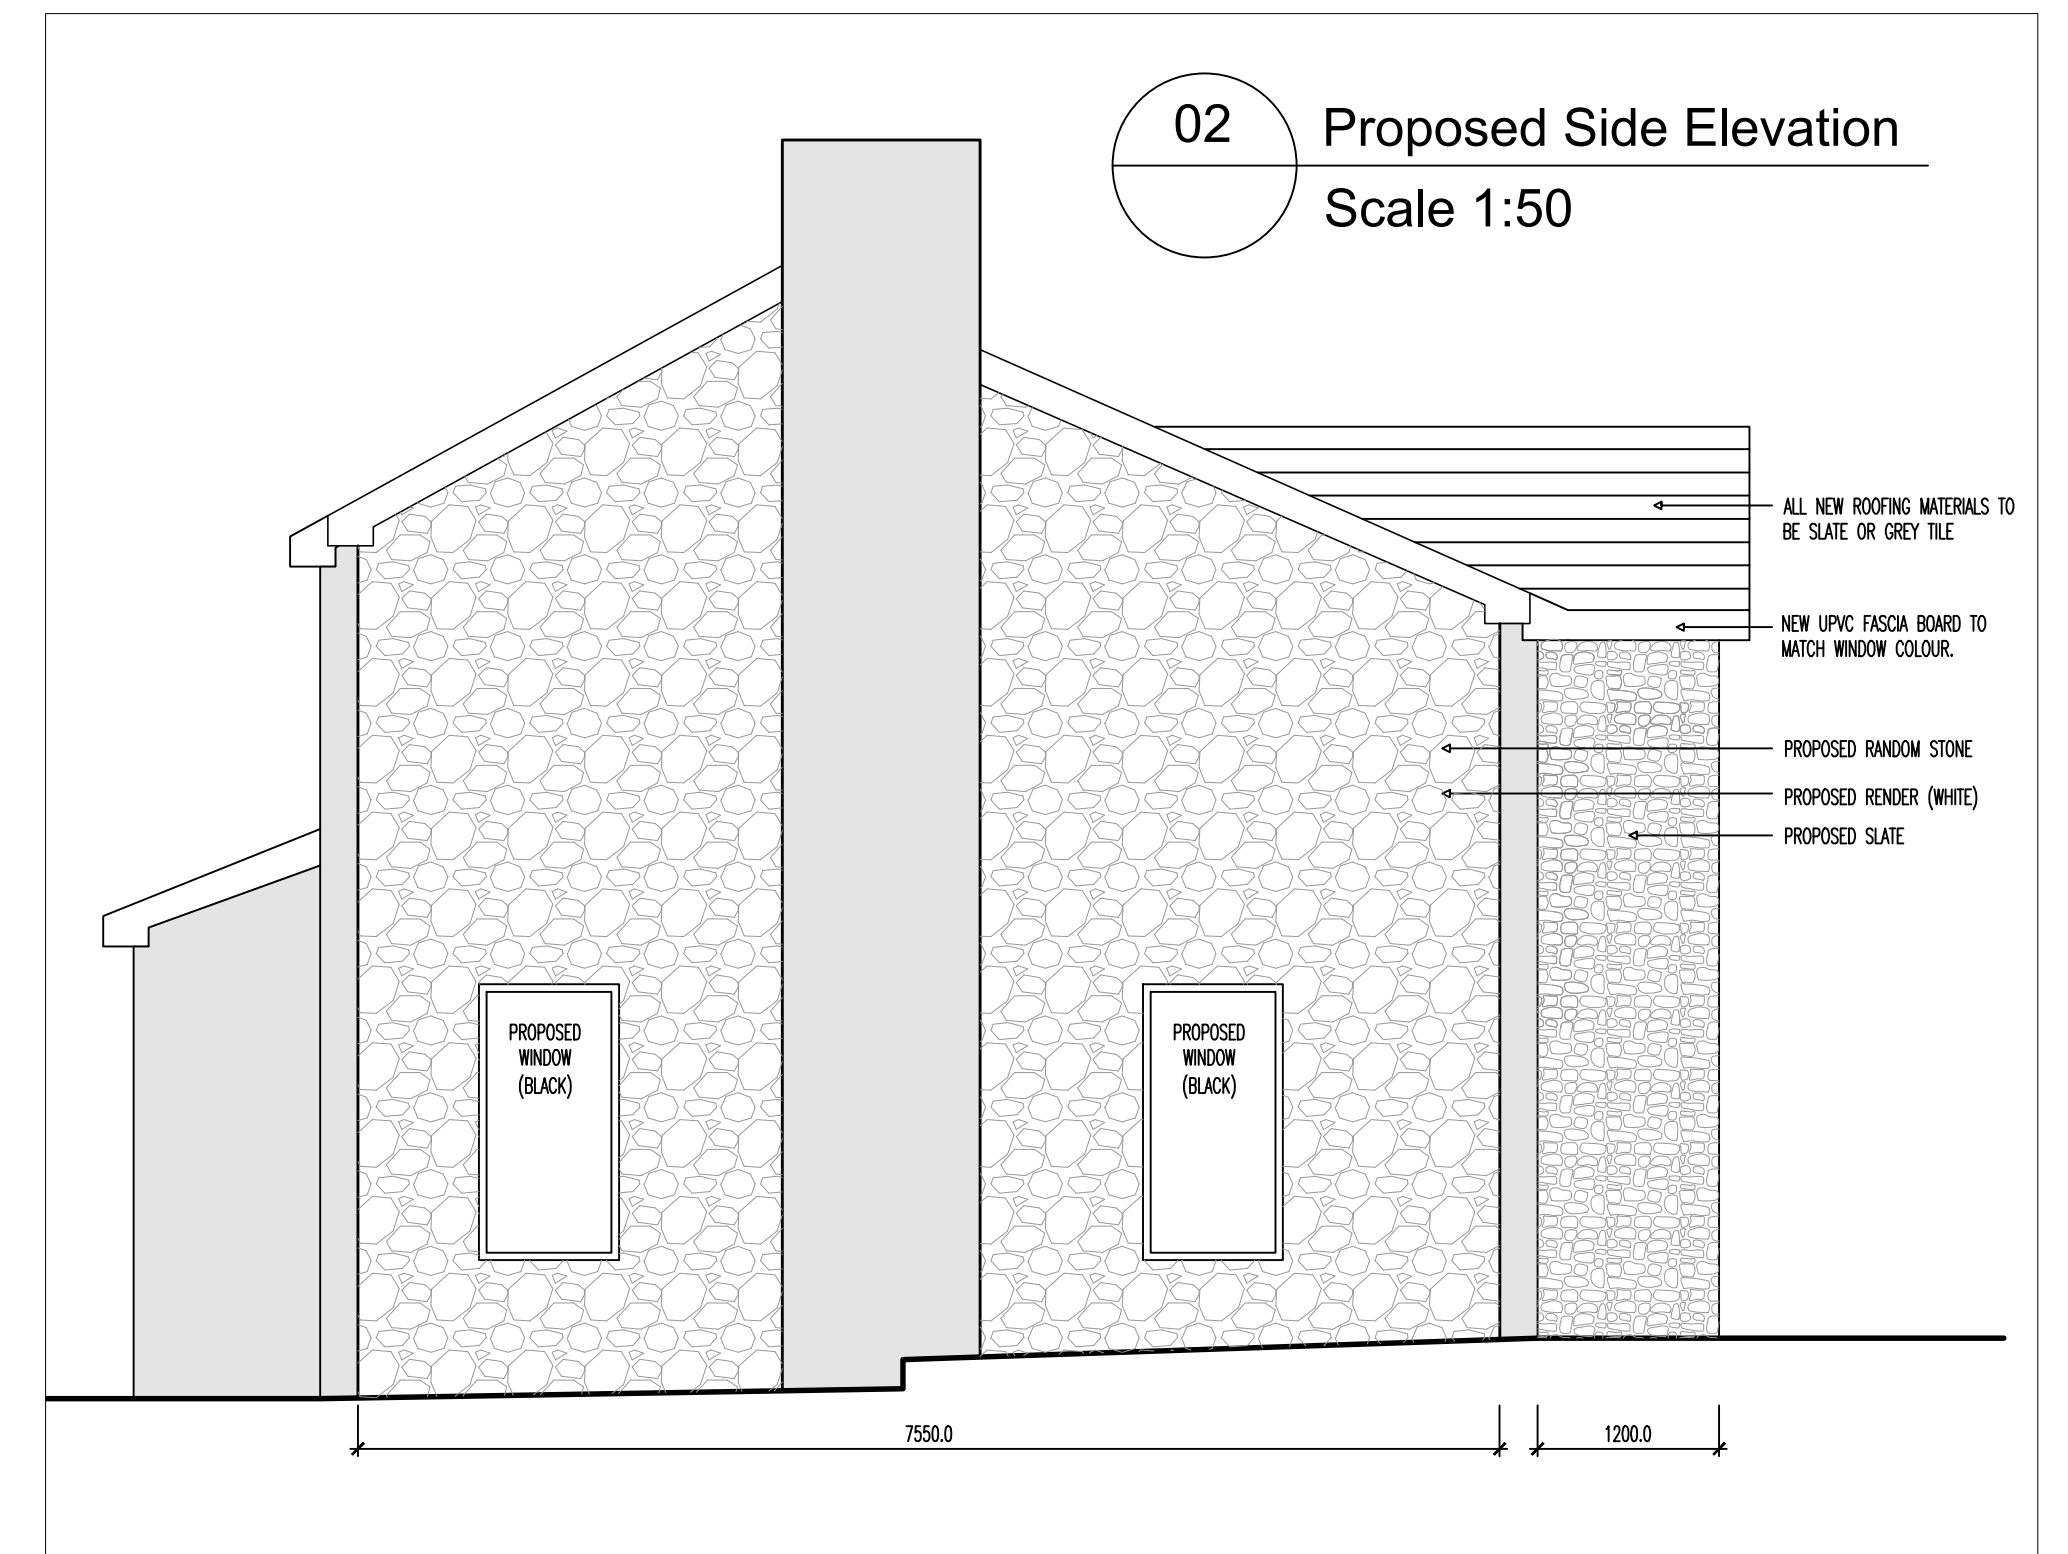

A close-up photograph of a stone wall made of irregular, light-colored stones, likely travertine or limestone, showing a textured and rustic appearance. The stones are arranged in a pattern that resembles a running bond or similar masonry style. The wall is set against a background of green foliage and a wooden fence.

Copyright in all documents and drawings prepared by the Surveyor and any works executed from these documents and drawings shall, unless otherwise agreed, remain the property of the designer and must not be reproduced by, lent or disclosed to, a third party without the written consent of Zach Thorp.

Do not scale off this drawing

All dimensions are to be checked on site and any discrepancies to be referred to Zach Thorp before proceeding.

All levels to be checked on site

All discrepancies between information shown on the drawings and the information in the specification to be referred to the architect prior to proceeding.

All component sizes and references to be checked before ordering

Position of existing drain runs to be confirmed prior to proceeding and drains checked as necessary.

All relevant boundary positions are to be checked prior to proceeding.

Rev	Description			Date		By		Chk	
Status				Purpose for Issue					
Survey		☐	Tender		☐				
Construction		☒	As Built		☐				
Client									
Mr & Mrs Culliney									
Bannisters Farm, Bradshaw Road									
Contract									
Proposed Two Storey Rear and Side Extension									
Drawing									
Proposed Elevations & Materials									
Drawing No. ZT20-196-06									
Scales				1:50		Revision		/	
Drawn				ZTT		Date		July '20	
						Checked			