



REAR CROSS SECTIONAL ELEVATION 1:200

NOTE - EXISTING WALL MOUNTED HANDRAIL / FENCING TO BE REPLACED - NEW FENCING TO FULLY MATCH EXISTING AND BE DECORATED / PAINT FINISHED

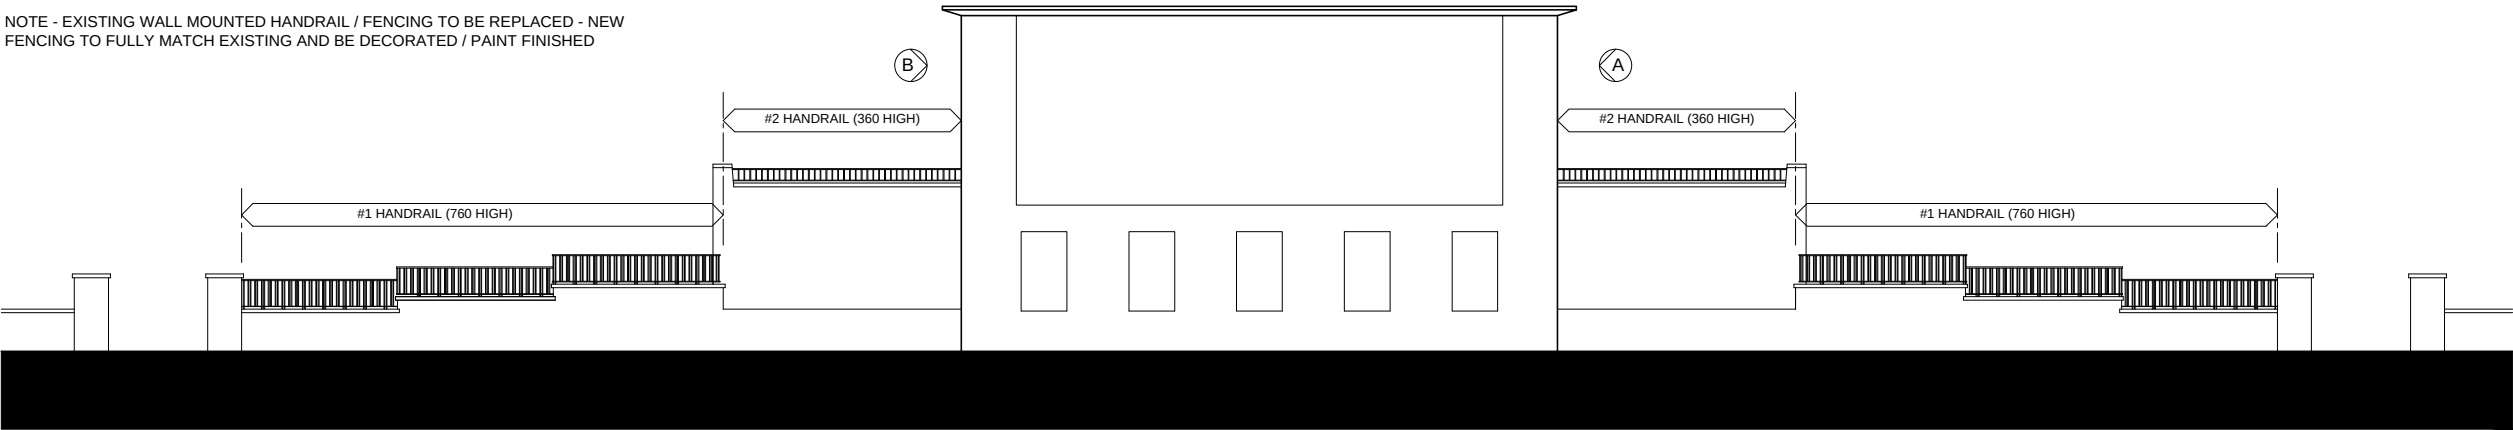

FRONT STREET ELEVATION (HEYWOOD ROAD) 1:200

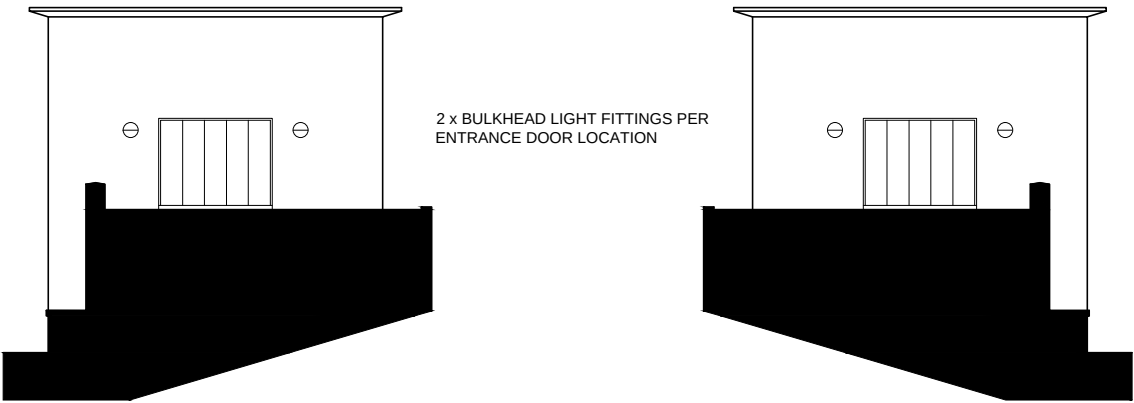

ELEVATION A
ELEVATION B
TYPICAL SIDE ELEVATIONS 1:200

NOTE - DRAWING TO BE READ INCONJUNCTION WITH PHOTOGRAPHIC SCOPE OF WORK DOCUMENT

PROJECT: BMAC PLANNED WORKS HEATON PARK TERMINAL	United Utilities PLC BMAC Property Services Clearwater 2 Lingley Mere Business Park Warrington
TITLE: BUILDING ELEVATIONS	
SCALE: 1:200@A3 DATE: MARCH 2022	
DRAWN BY: N460254	
DRAWING No: 02	