




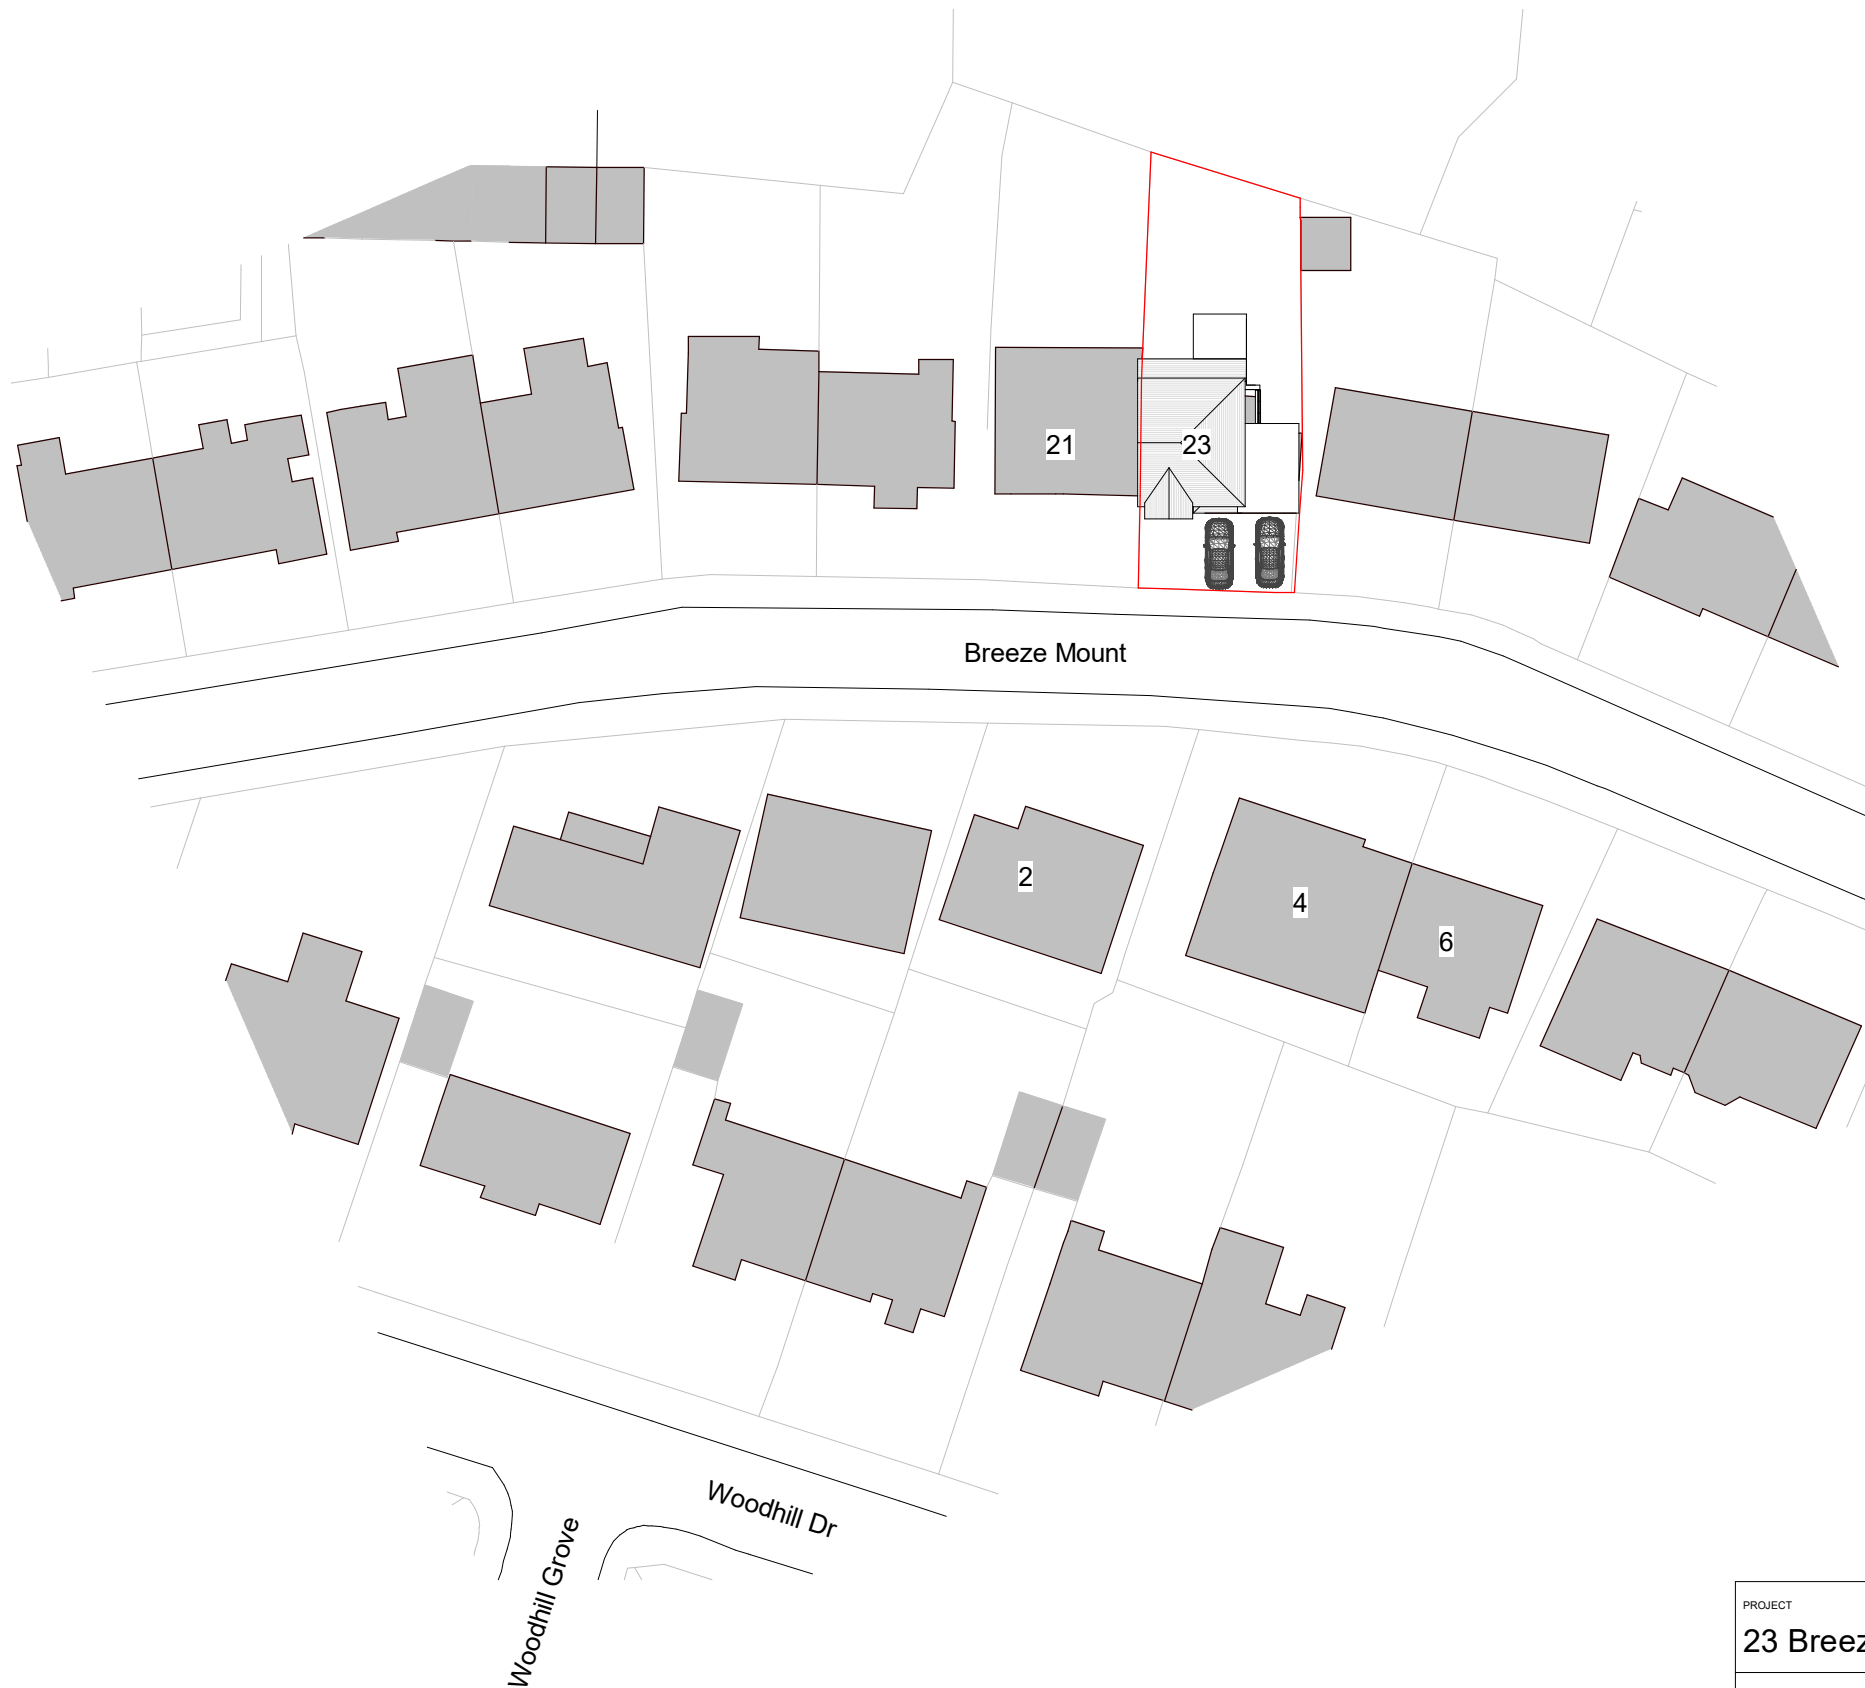


1. Site - Block Plan
1 : 500

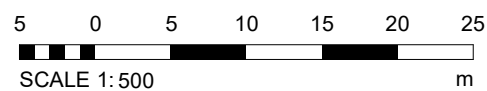

Ordnance Survey, (c) Crown Copyright 2022. All rights reserved. Licence number 100022432

2. Site - Location Plan

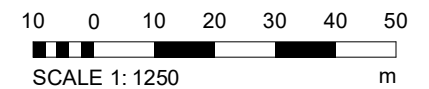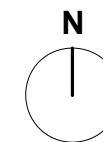

Notes - Boundaries

A Application site boundary determined using OS Data.

Legend - Boundaries

- Site Boundary
- Site Ownership

PROJECT DESCRIPTION		BY	DATE
PROJECT	SCALE @ A3	DATE	DRAWN BY
23 Breeze Mount	As indicated	8 Feb 2022	JS
CLIENT	STATUS		
Pick, D	PLANNING		
TITLE	PROJECT NO.	DRAWING NO.	REV.
Site - Location and Block Plan	DA22013.	001.	
NOTES		© COPYRIGHT : ALL RIGHTS RESERVED. THIS DRAWING MUST NOT BE REPRODUCED WITHOUT PRIOR WRITTEN CONSENT. DRAWING TO BE USED FOR THE STATUS INDICATED ONLY. ALL DIMENSIONS AND SETTING OUT SHALL BE CHECKED AND CONFIRMED ON SITE. ANY DISCREPANCIES TO BE REPORTED TO THE DESIGNER PRIOR TO THE COMMENCEMENT OF ANY WORK. ALL WORK AND MATERIALS TO BE IN ACCORDANCE WITH CURRENT STATUTORY LEGISLATION, RELEVANT CODES OF PRACTICE AND BRITISH STANDARDS. ALL DIMENSIONS ON THIS DRAWING ARE IN MILLIMETRES (UNLESS OTHERWISE STATED).	
			