
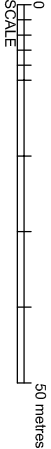
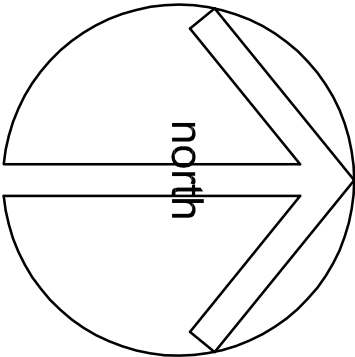


- do not scale dimensions from this drawing  
- all dimensions to be checked on-site and discrepancies  
to be reported to the architects

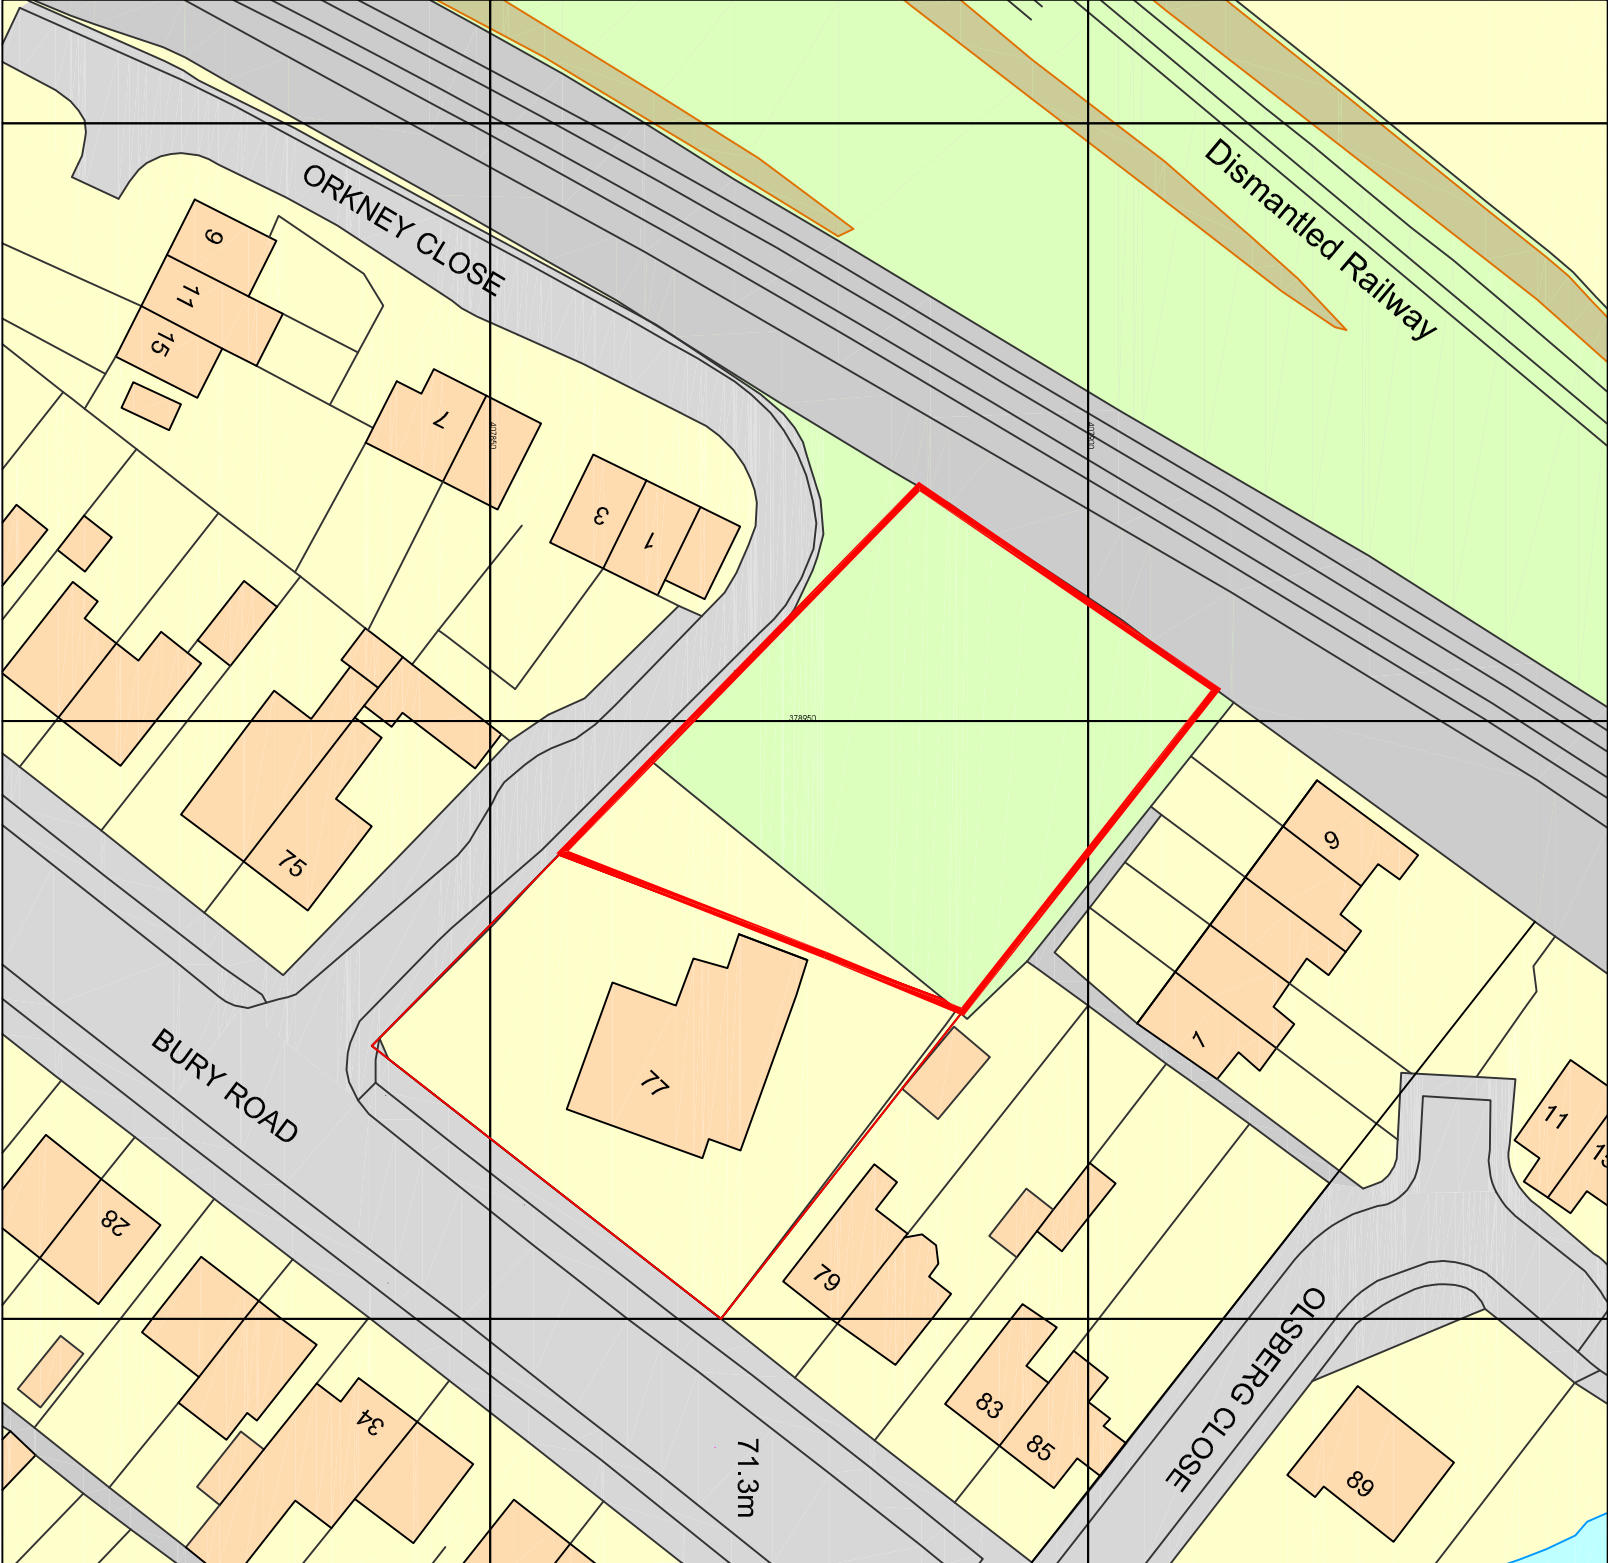

|                |                                                   |          |   |
|----------------|---------------------------------------------------|----------|---|
| client         | BCR Estates Limited                               |          |   |
| project        | Orkney Close,<br>Radcliffe,<br>Manchester M26 2WR |          |   |
| title          | Location Plan                                     |          |   |
| drawing number | 3443:01                                           | revision | A |
| scale          | 1:500 A3                                          | date     |   |
| drawn by       |                                                   | status   |   |

**fisk**  
& associates  
architects

20 chooley road, swinton, manchester, m27 5qj  
t - 0161 793 5300 e - info@rnfisk.co.uk

