
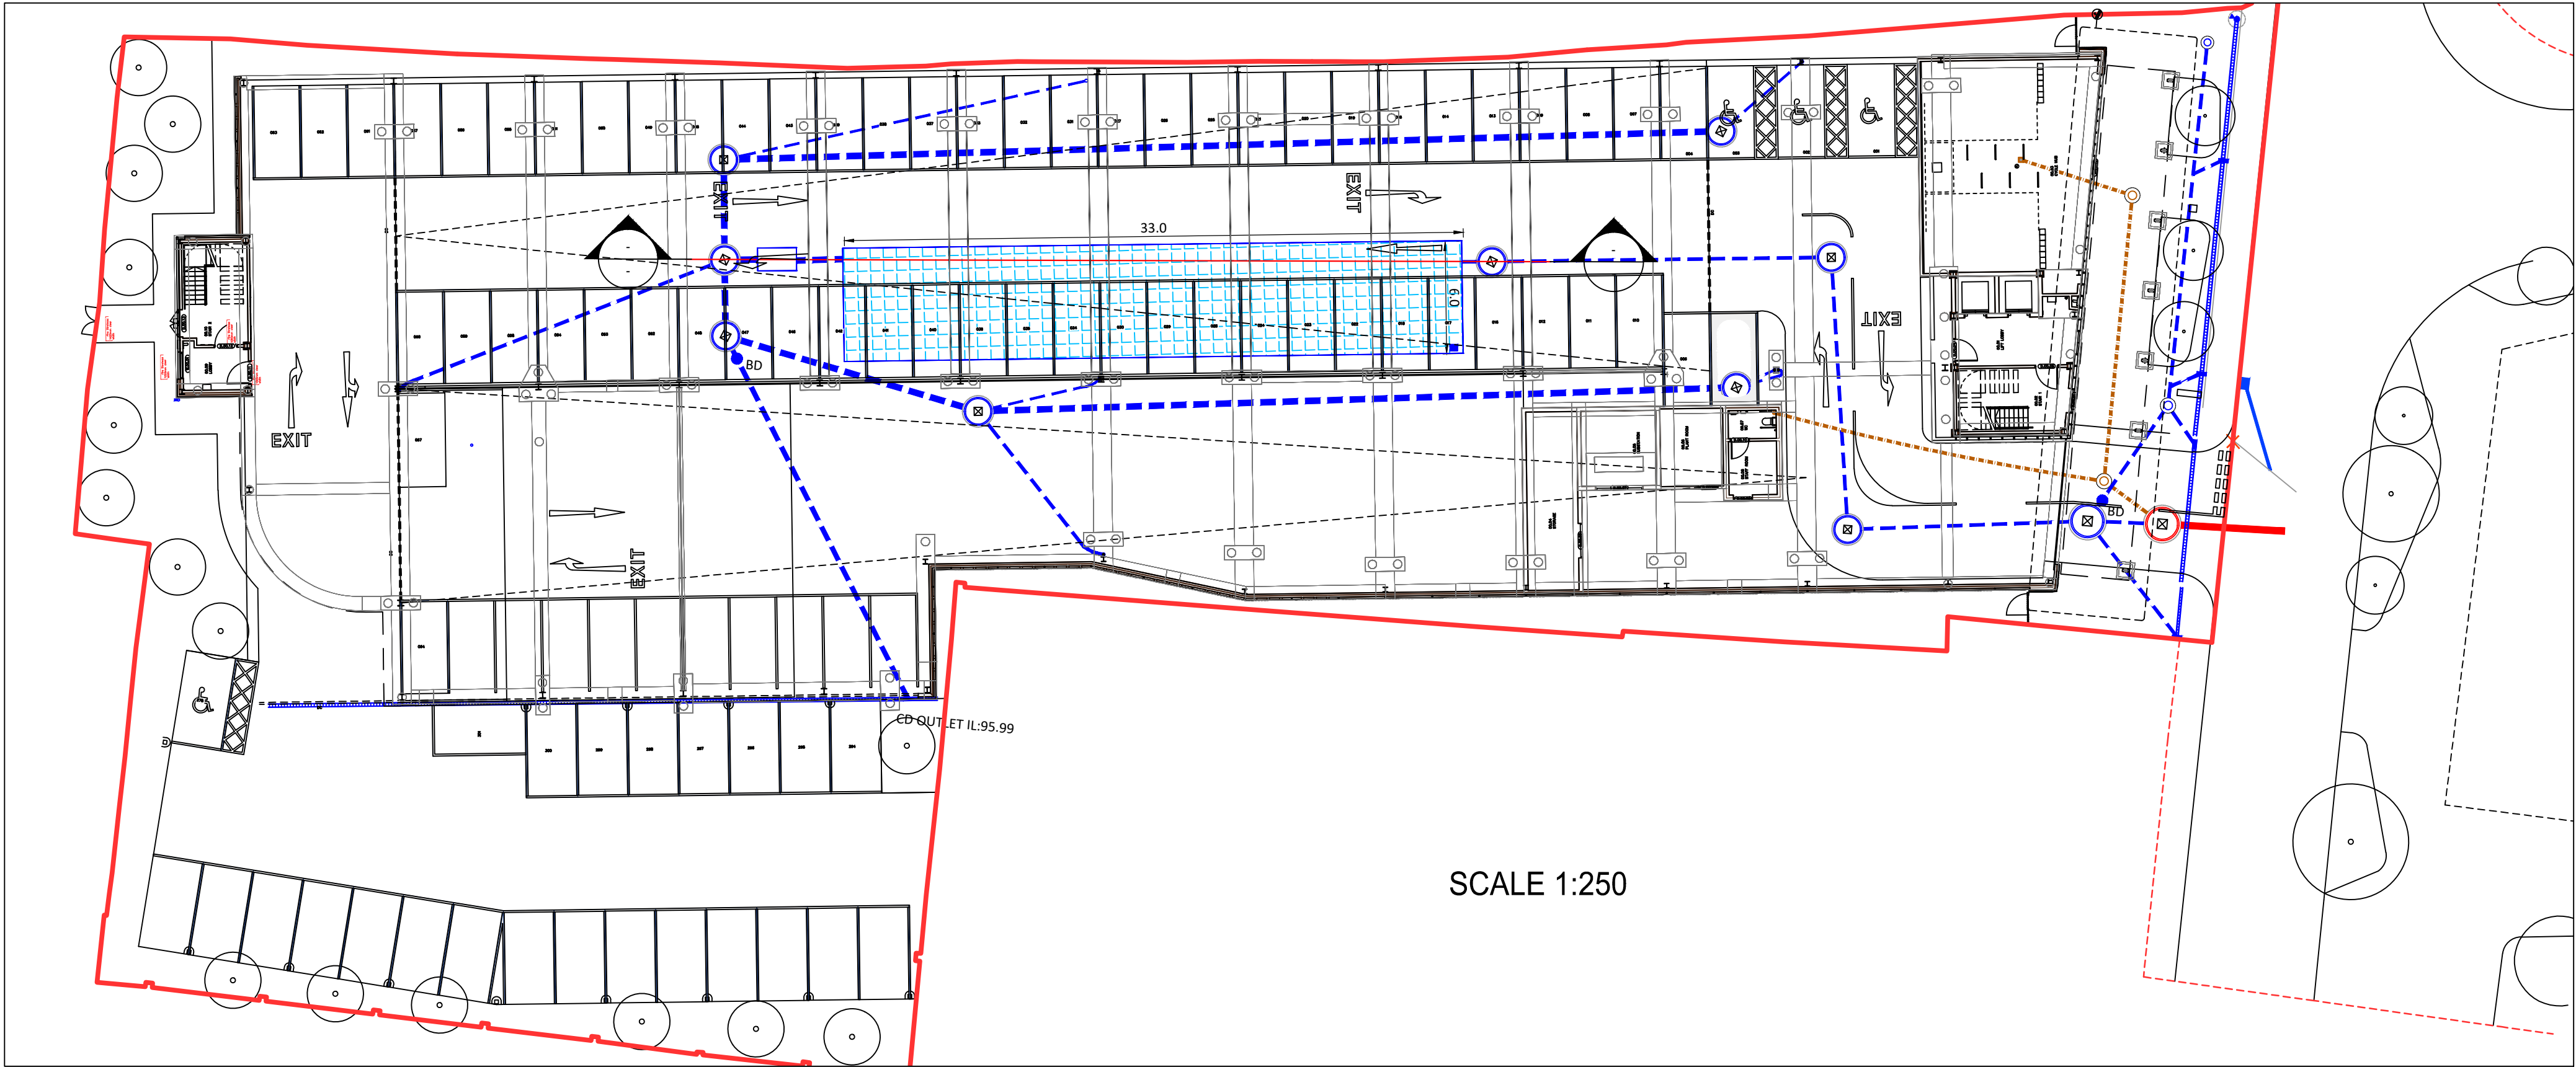


ATTENUATION TANK LONG SECTION
SCALE: H 1:100,V 1:100. DATUM: 90.000

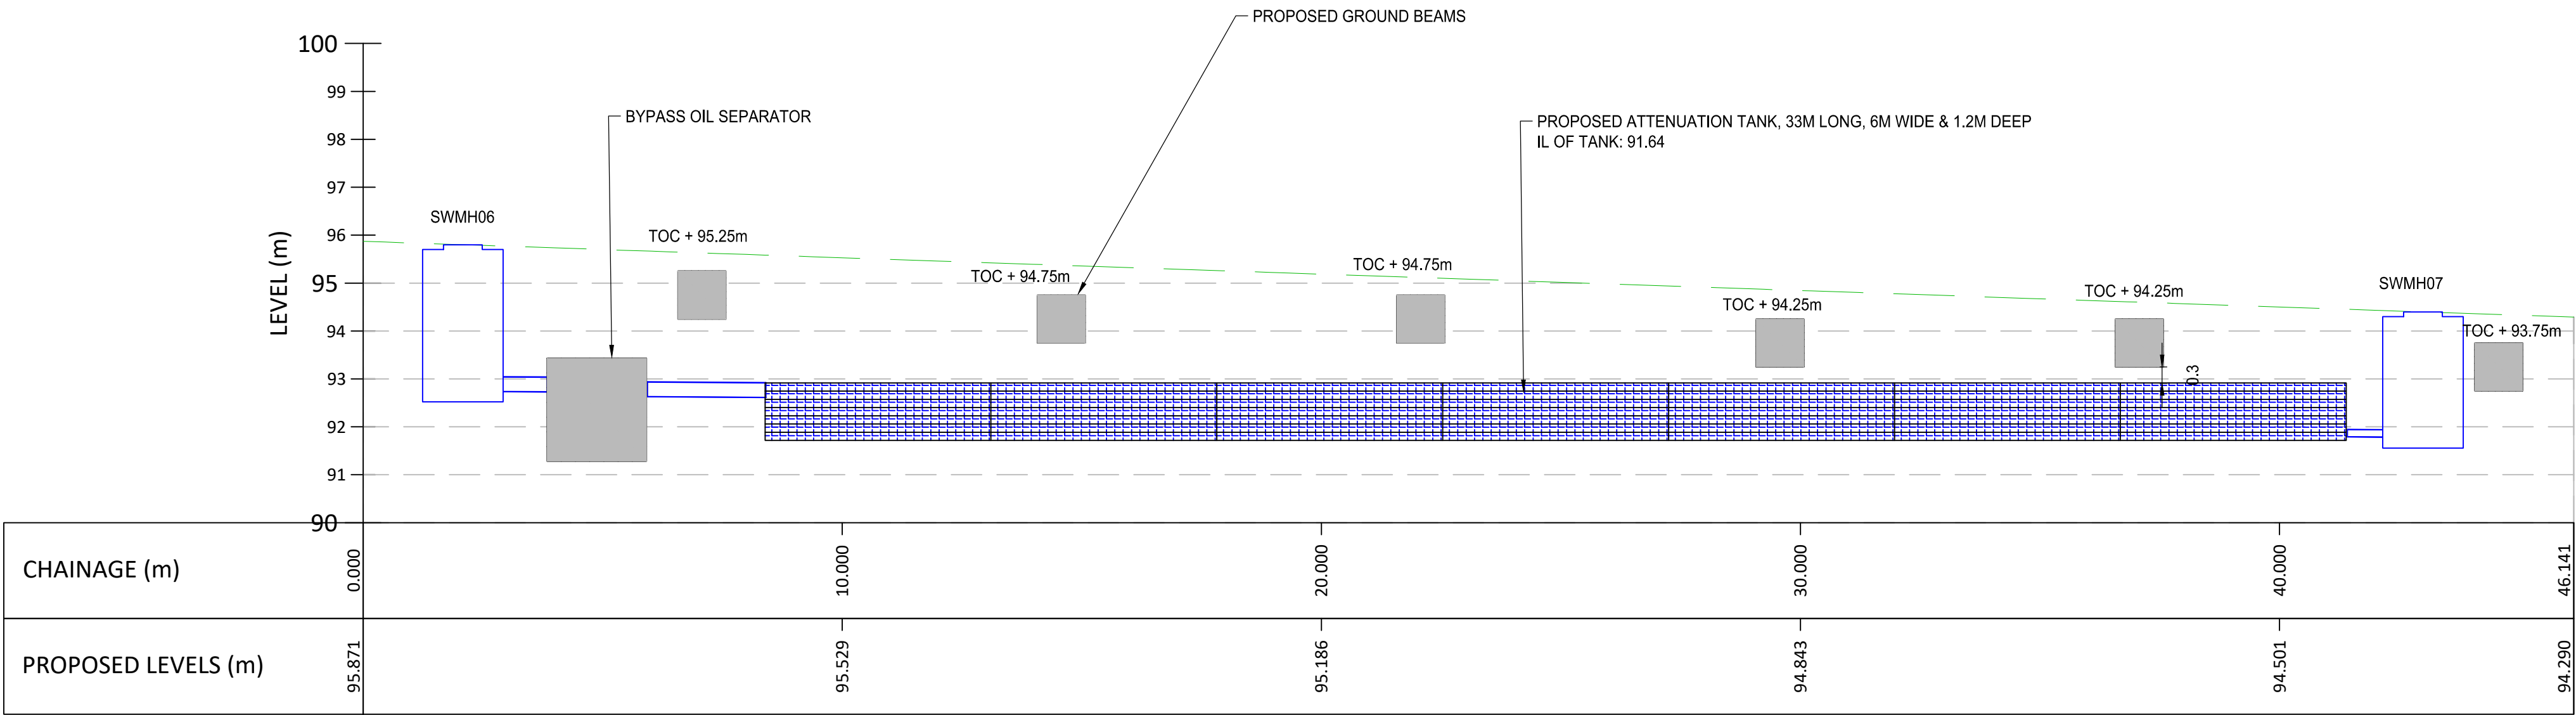

STANDARD NOTES

- THIS DRAWING IS TO BE READ IN CONJUNCTION WITH ALL RELEVANT ARCHITECT'S AND ENGINEER'S DRAWINGS AND THE SPECIFICATIONS.
- THIS DRAWING SHOULD NOT BE SCALED.
- ALL DIMENSIONS ARE TO BE VERIFIED BY THE CONTRACTOR ON SITE.
- ALL DISCREPANCIES SHOULD BE REPORTED TO C.A./E.A. PRIOR TO THE COMMENCEMENT OF WORKS.

© CIVIC ENGINEERS LIMITED

NOTES:

PLEASE REFER TO CIVIC DRAWING NO 17300-CIV-P1-XX-D-S-500002 FOR DETAILED FOUNDATION LAYOUT AND INFORMATION

MSCP GA PROVIDED TO CIVIC BY JMA IN AUGUST 2024

KEY:

PROPOSED GROUND FLOOR LEVELS

28.08.24	P01	ISSUED FOR INFORMATION	CER	PM
DATE	REV	DESCRIPTION	DRAWN	CHKD

CIVIC

ENGINEERS

civicingengineers.com

PROJECT

MUSE, PRESTWICH

TITLE

MSCP ATTENUATION TANK
LONG SECTION

DRAWING STATUS					STATUS CODE	
INFORMATION						
CE PROJECT No.	SCALE @ A1	DATE CREATED	DRAWN	CHECKED		
17300	AS SHOWN	27.08.24	CER	PM		
DRAWING No.					REV	
17300-CIV-P1-00-D-C -320001					P01	