

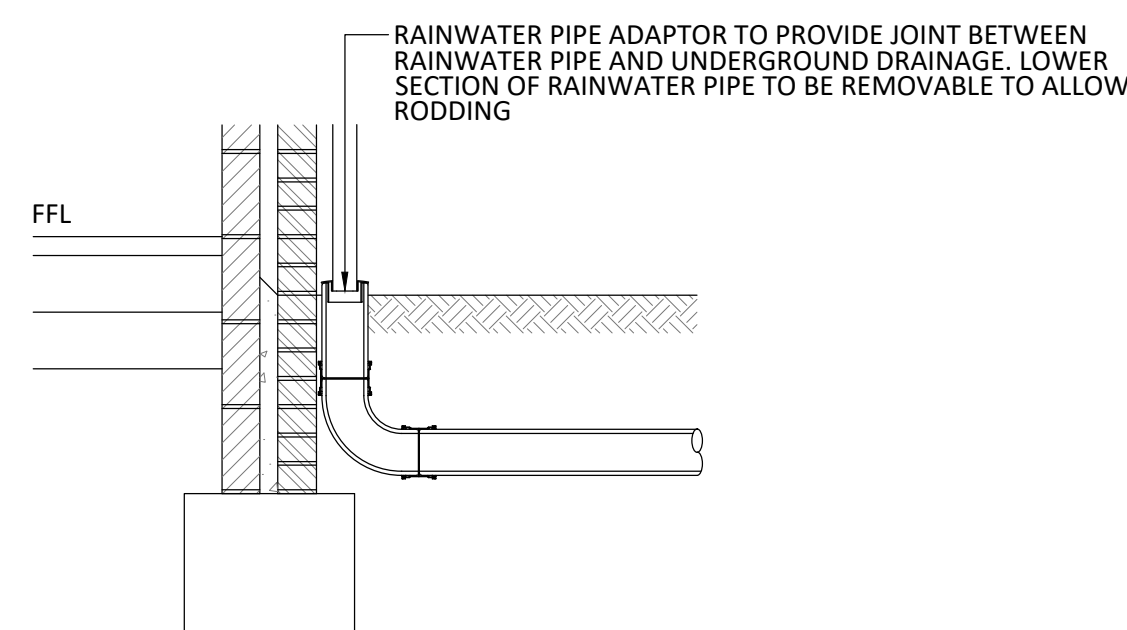
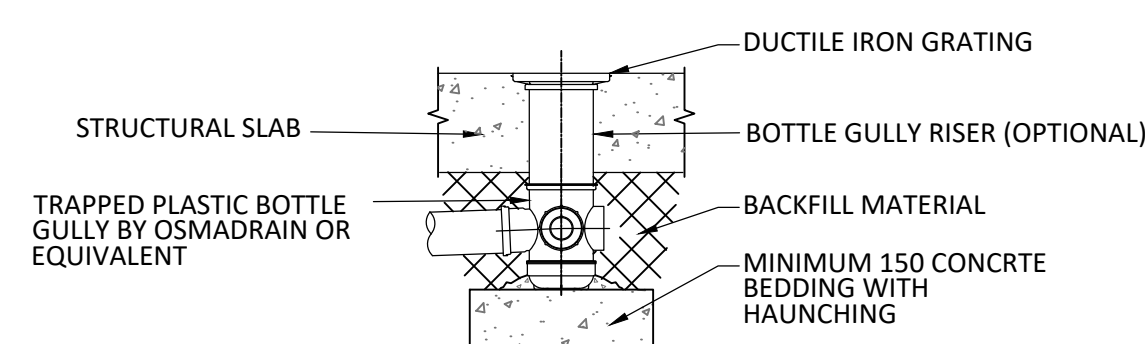
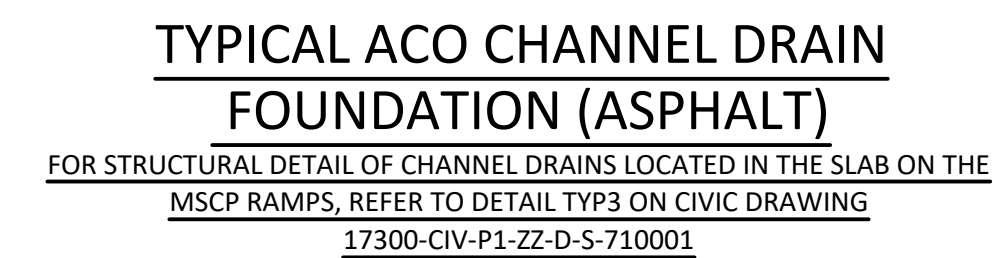
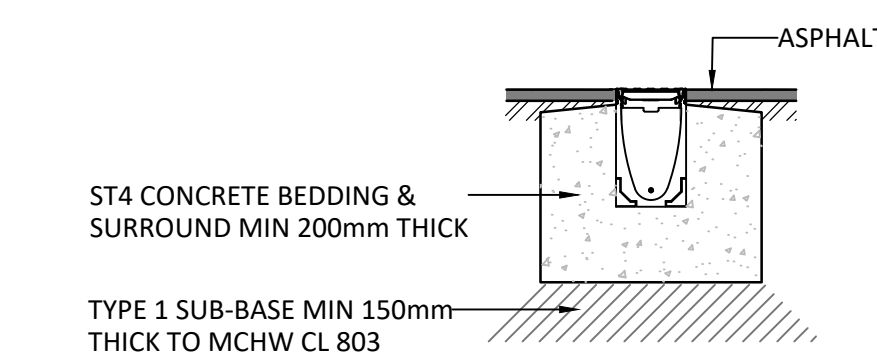
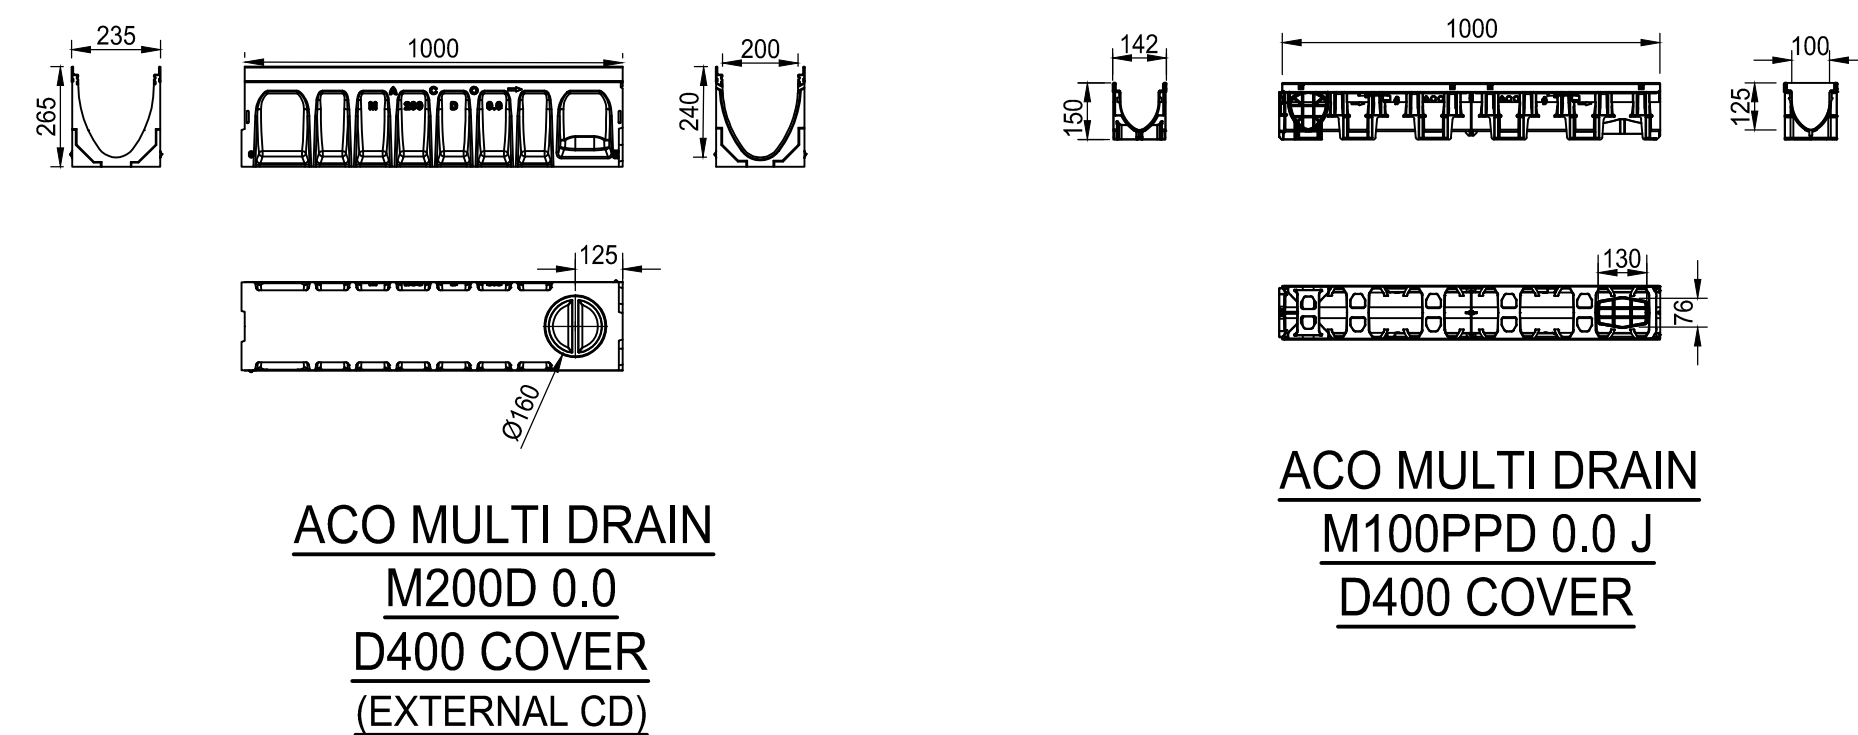
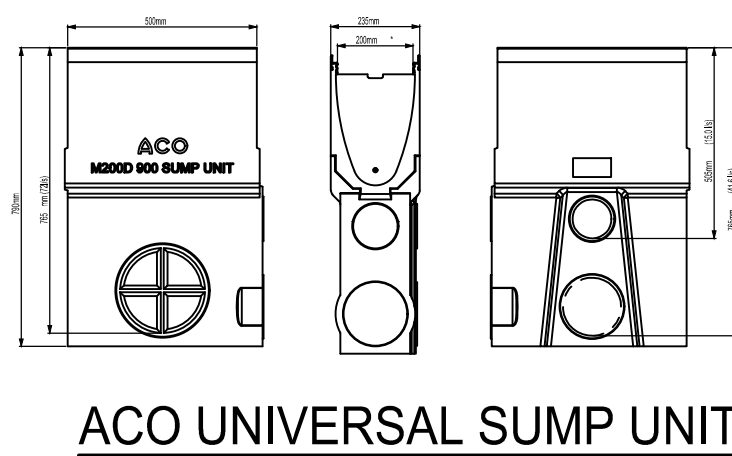


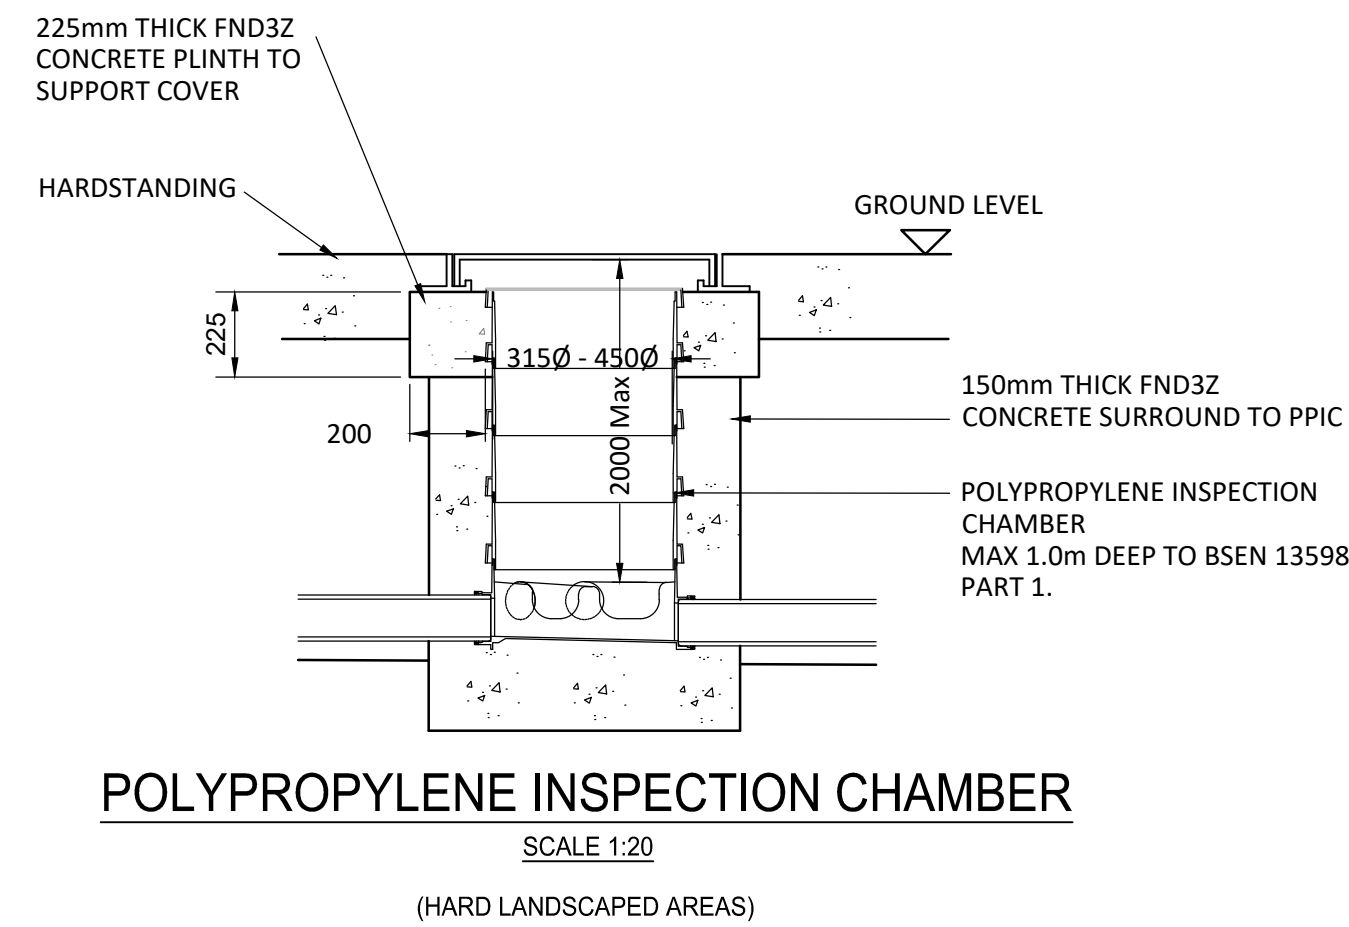

DROP SHAFT DIAMETER (E)	
PIPE Ø (mm)	DROP SHAFT Ø
225-300	5
375	300
450	375
525-600	450
675	525
750-900	600

MINIMUM BACKDROP LENGTH (A)	
PIPE Ø (mm)	BACKDROP LENGTH (mm) A
100	395
150	495
225	630
300	1040
375	1150
450	1150
525	1250
600	1350
750	1400
825	1400
900	1400

TYPICAL RAINWATER PIPE CONNECTION DETAIL

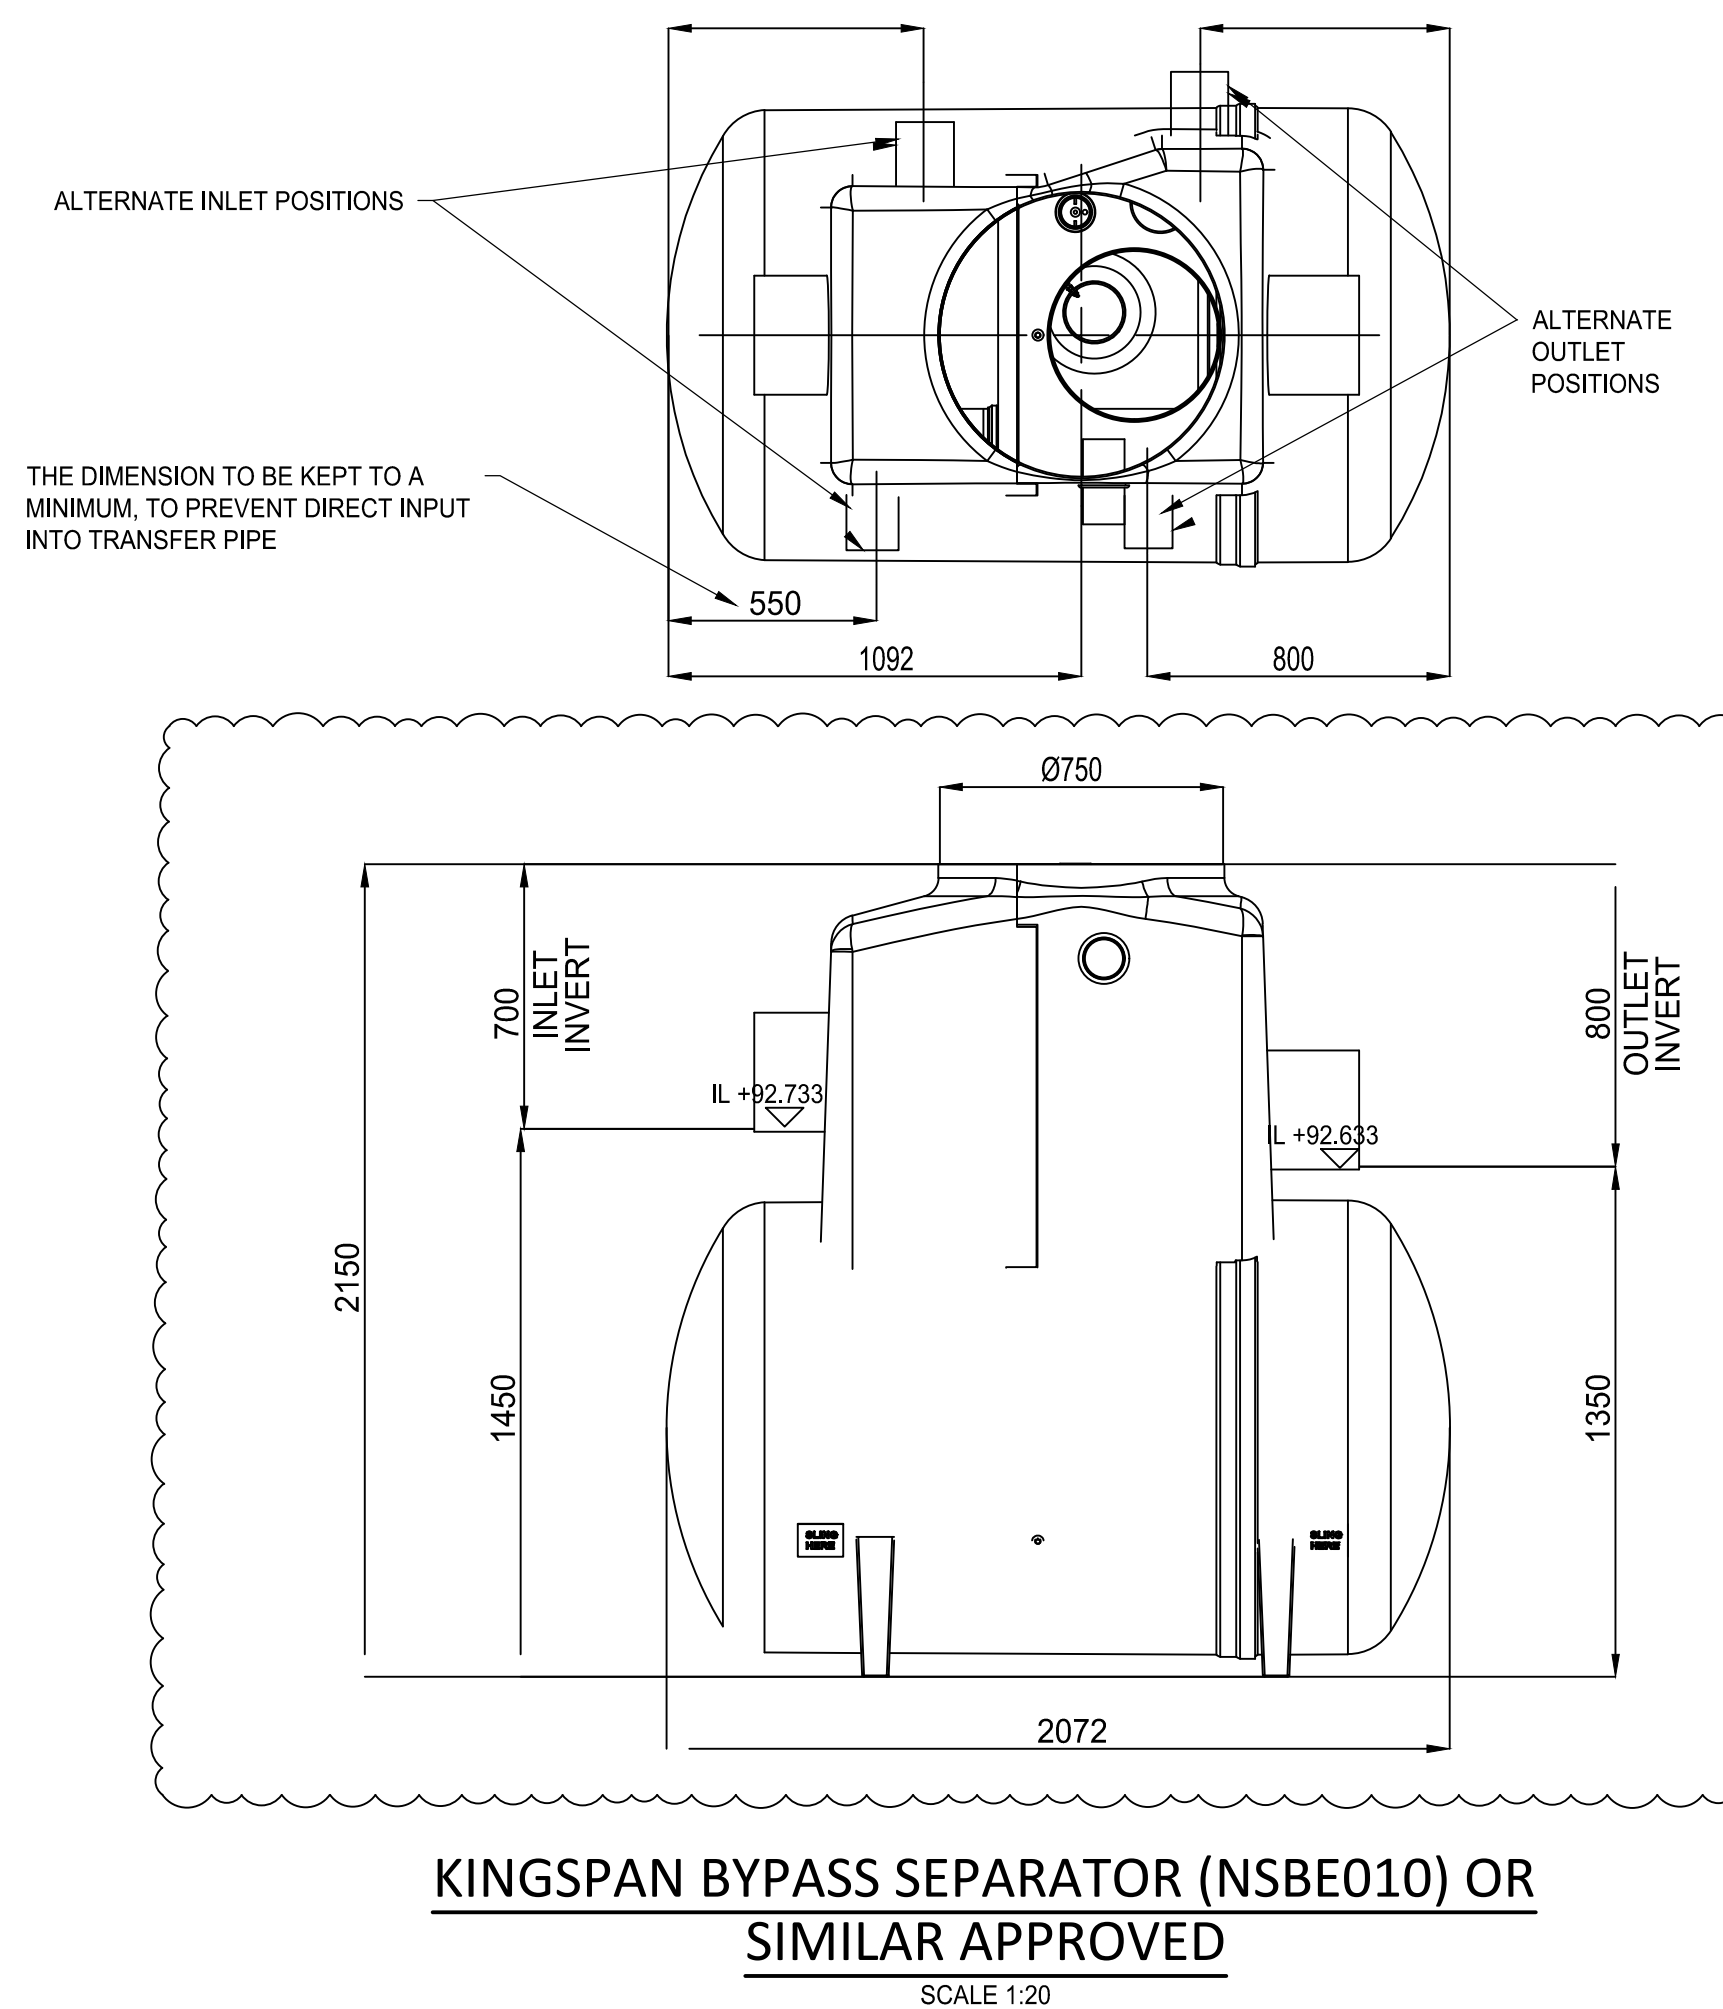

STANDARD NOTES

1. THIS DRAWING IS TO BE READ IN CONJUNCTION WITH ALL RELEVANT ARCHITECT'S AND ENGINEER'S DRAWINGS AND THE SPECIFICATIONS.
2. THIS DRAWING SHOULD NOT BE SCALED.
3. ALL DIMENSIONS ARE TO BE VERIFIED BY THE CONTRACTOR ON SITE.
4. ALL DISCREPANCIES SHOULD BE REPORTED TO C.A./E.A. PRIOR TO THE COMMENCEMENT OF WORKS

© CIVIC ENGINEERS LIMITED

28.08.24	P03	REVISED LEVELS	CER	
15.07.24	P02	REVISED TO SUIT COMMENTS	CER	
21.06.23	P01	STAGE 4	CER	
DATE	REV	DESCRIPTION	DRAWN	CHECKED



CIVIC
ENGINEERS

civicingineers.com

PROJECT	PRESTWICH TOWN CENTRE MSCP

TITLE
DRAINAGE DETAILS
SHEET 2

DRAWING STATUS				STATUS C
STAGE 4				
CE PROJECT No.	SCALE @ A1	DATE CREATED	DRAWN	CHECKED
2772	1:20	13.06.24	CER	P
DRAWING No.				REVISION
17300-CIV-P1-XX-D-C-310002				P