



FILE LOCATION PATH: P:\PROJECTS HOT\2772 MUSE - PRESTWICH\004 BM\CIVIL\DRAWINGS\17300-CIV-P1-XX-D-C-310001_310005 - DRAINAGE DETAILS.DWG

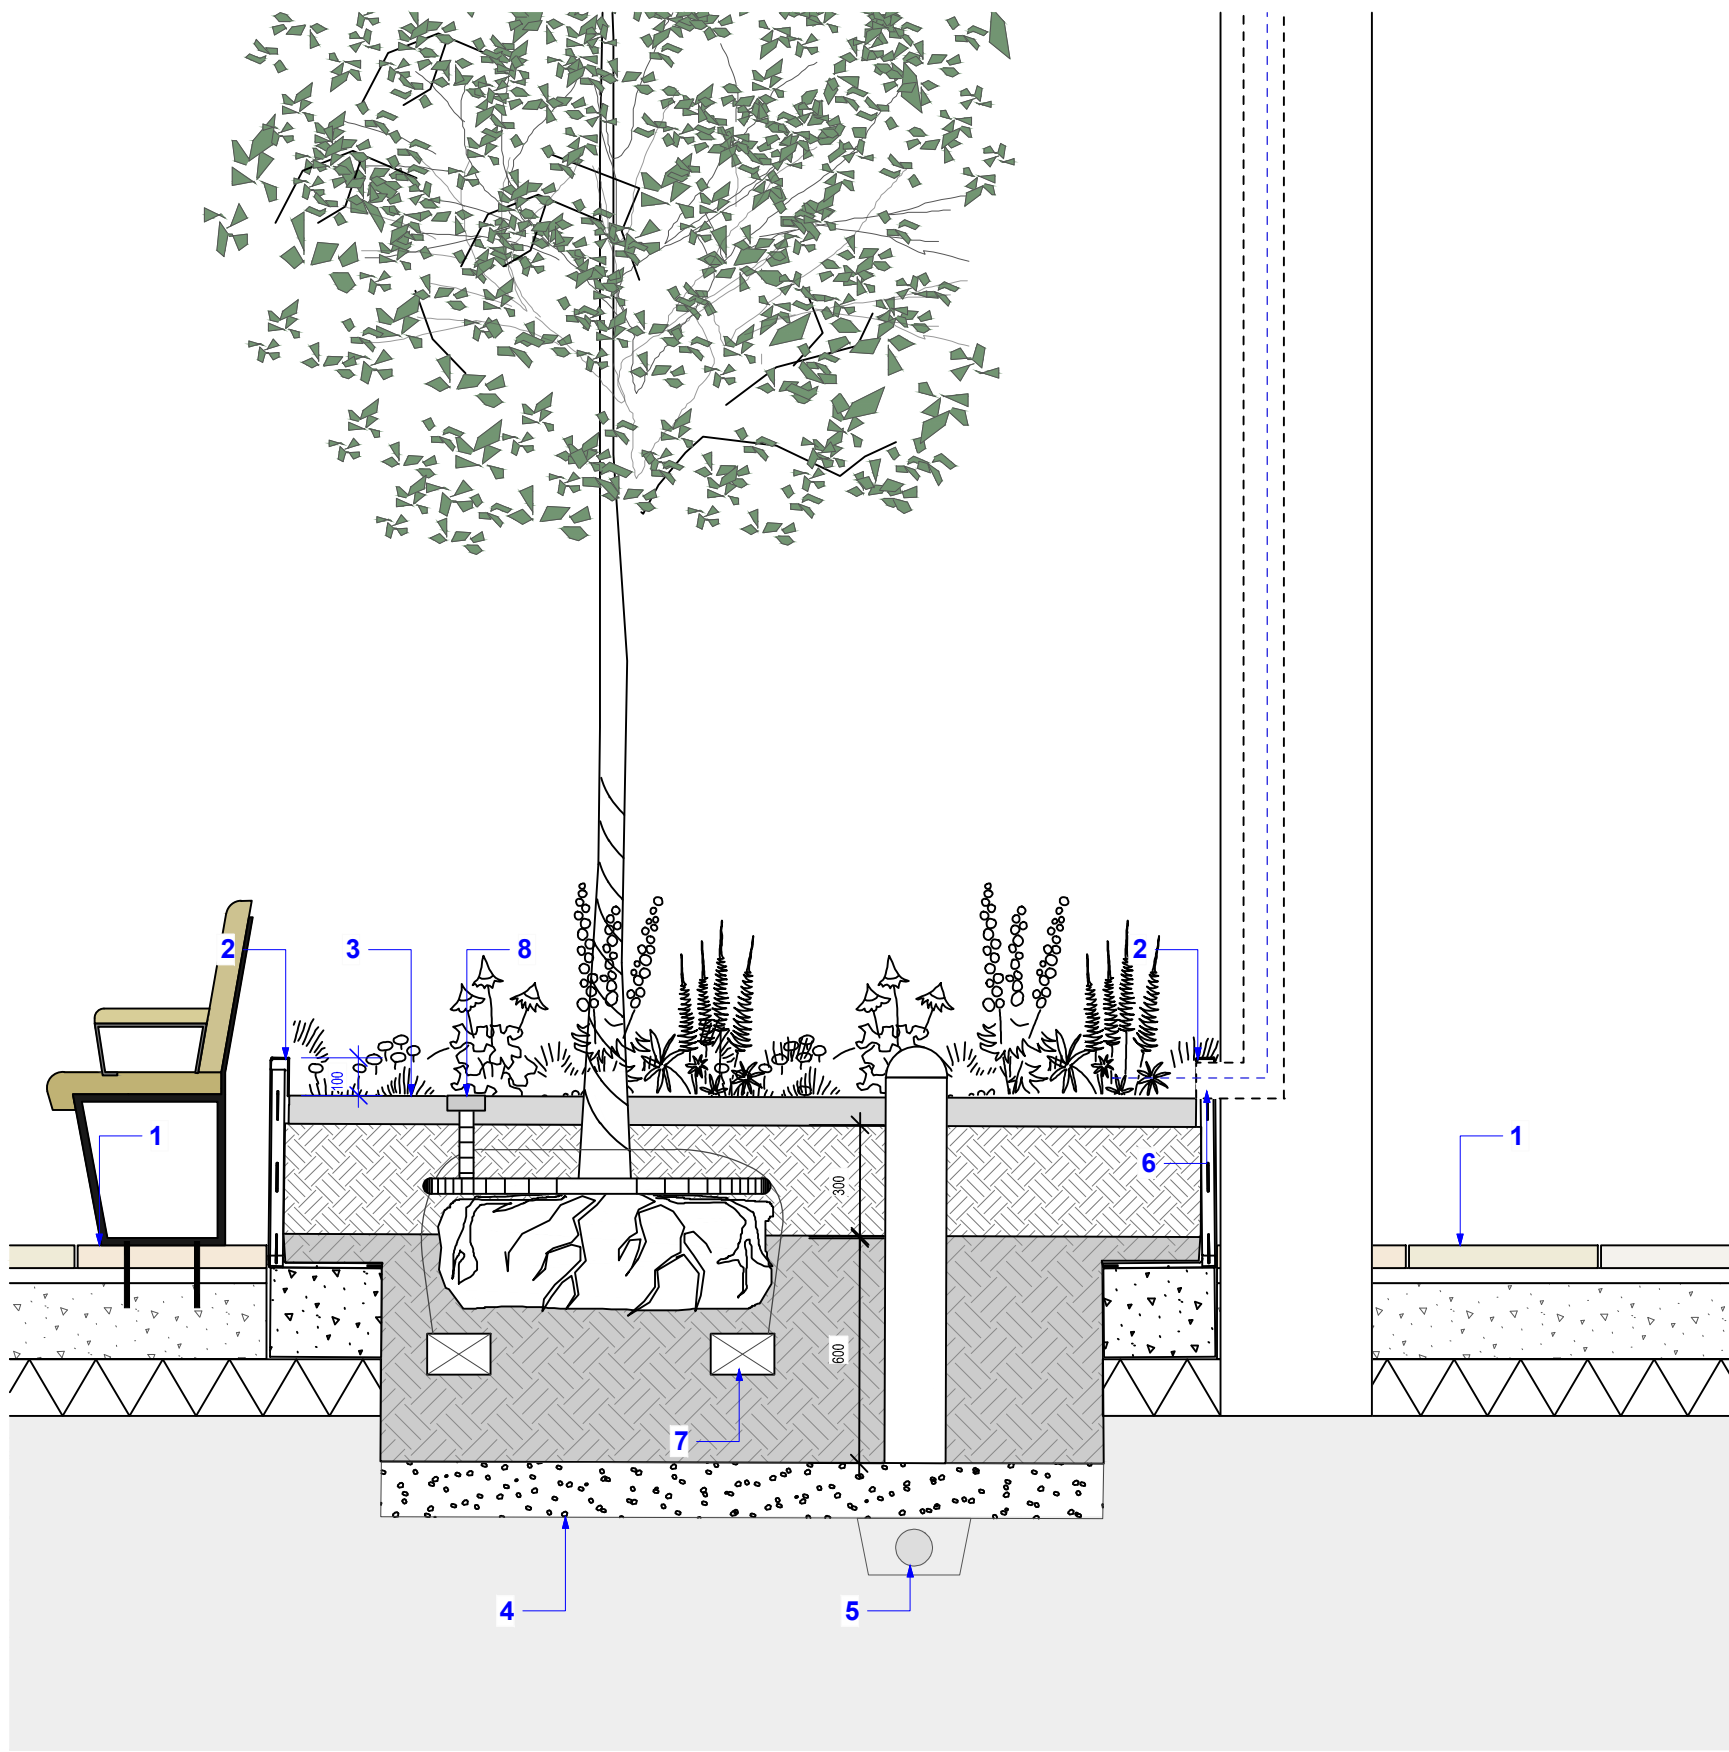

- KEY:
1. GRANITE PAVING
 2. STEEL EDGING
 3. 75MM STONE MULCH LAYER
 4. 150MM TYPE 3 MOT CRUSHED STONE DRAINAGE LAYER TO BOTTOM OF PLANTER
 5. 150 Ø OVER FLOW PIPE
 6. GAP WITHIN STEEL EDGING CONNECTED TO OVERHANG DRAINAGE PIPE
 7. TREE ANCHORING DEADMAN ANCHORING SYSTEM
 8. WATER AND AIR PIPE SYSTEM
 9. 300MM BIORETENTION TOPSOIL/ 600MM SUBSOIL TO RAIN GARDENS
- REFER TO LANDSCAPE ARCHITECTS DRAWING NO 3107.1-PLA-XX-XX-DR-L-1000
- REFERTO LANDSCAPE ARCHITECTS EDGING PLAN
- REFER TO DRAWING PREVIL-CIV-G-XX-DR-C-350001 FOR PIPE DETAILS

TYPICAL SECTION THROUGH RAISED RAIN GARDEN PLANTER

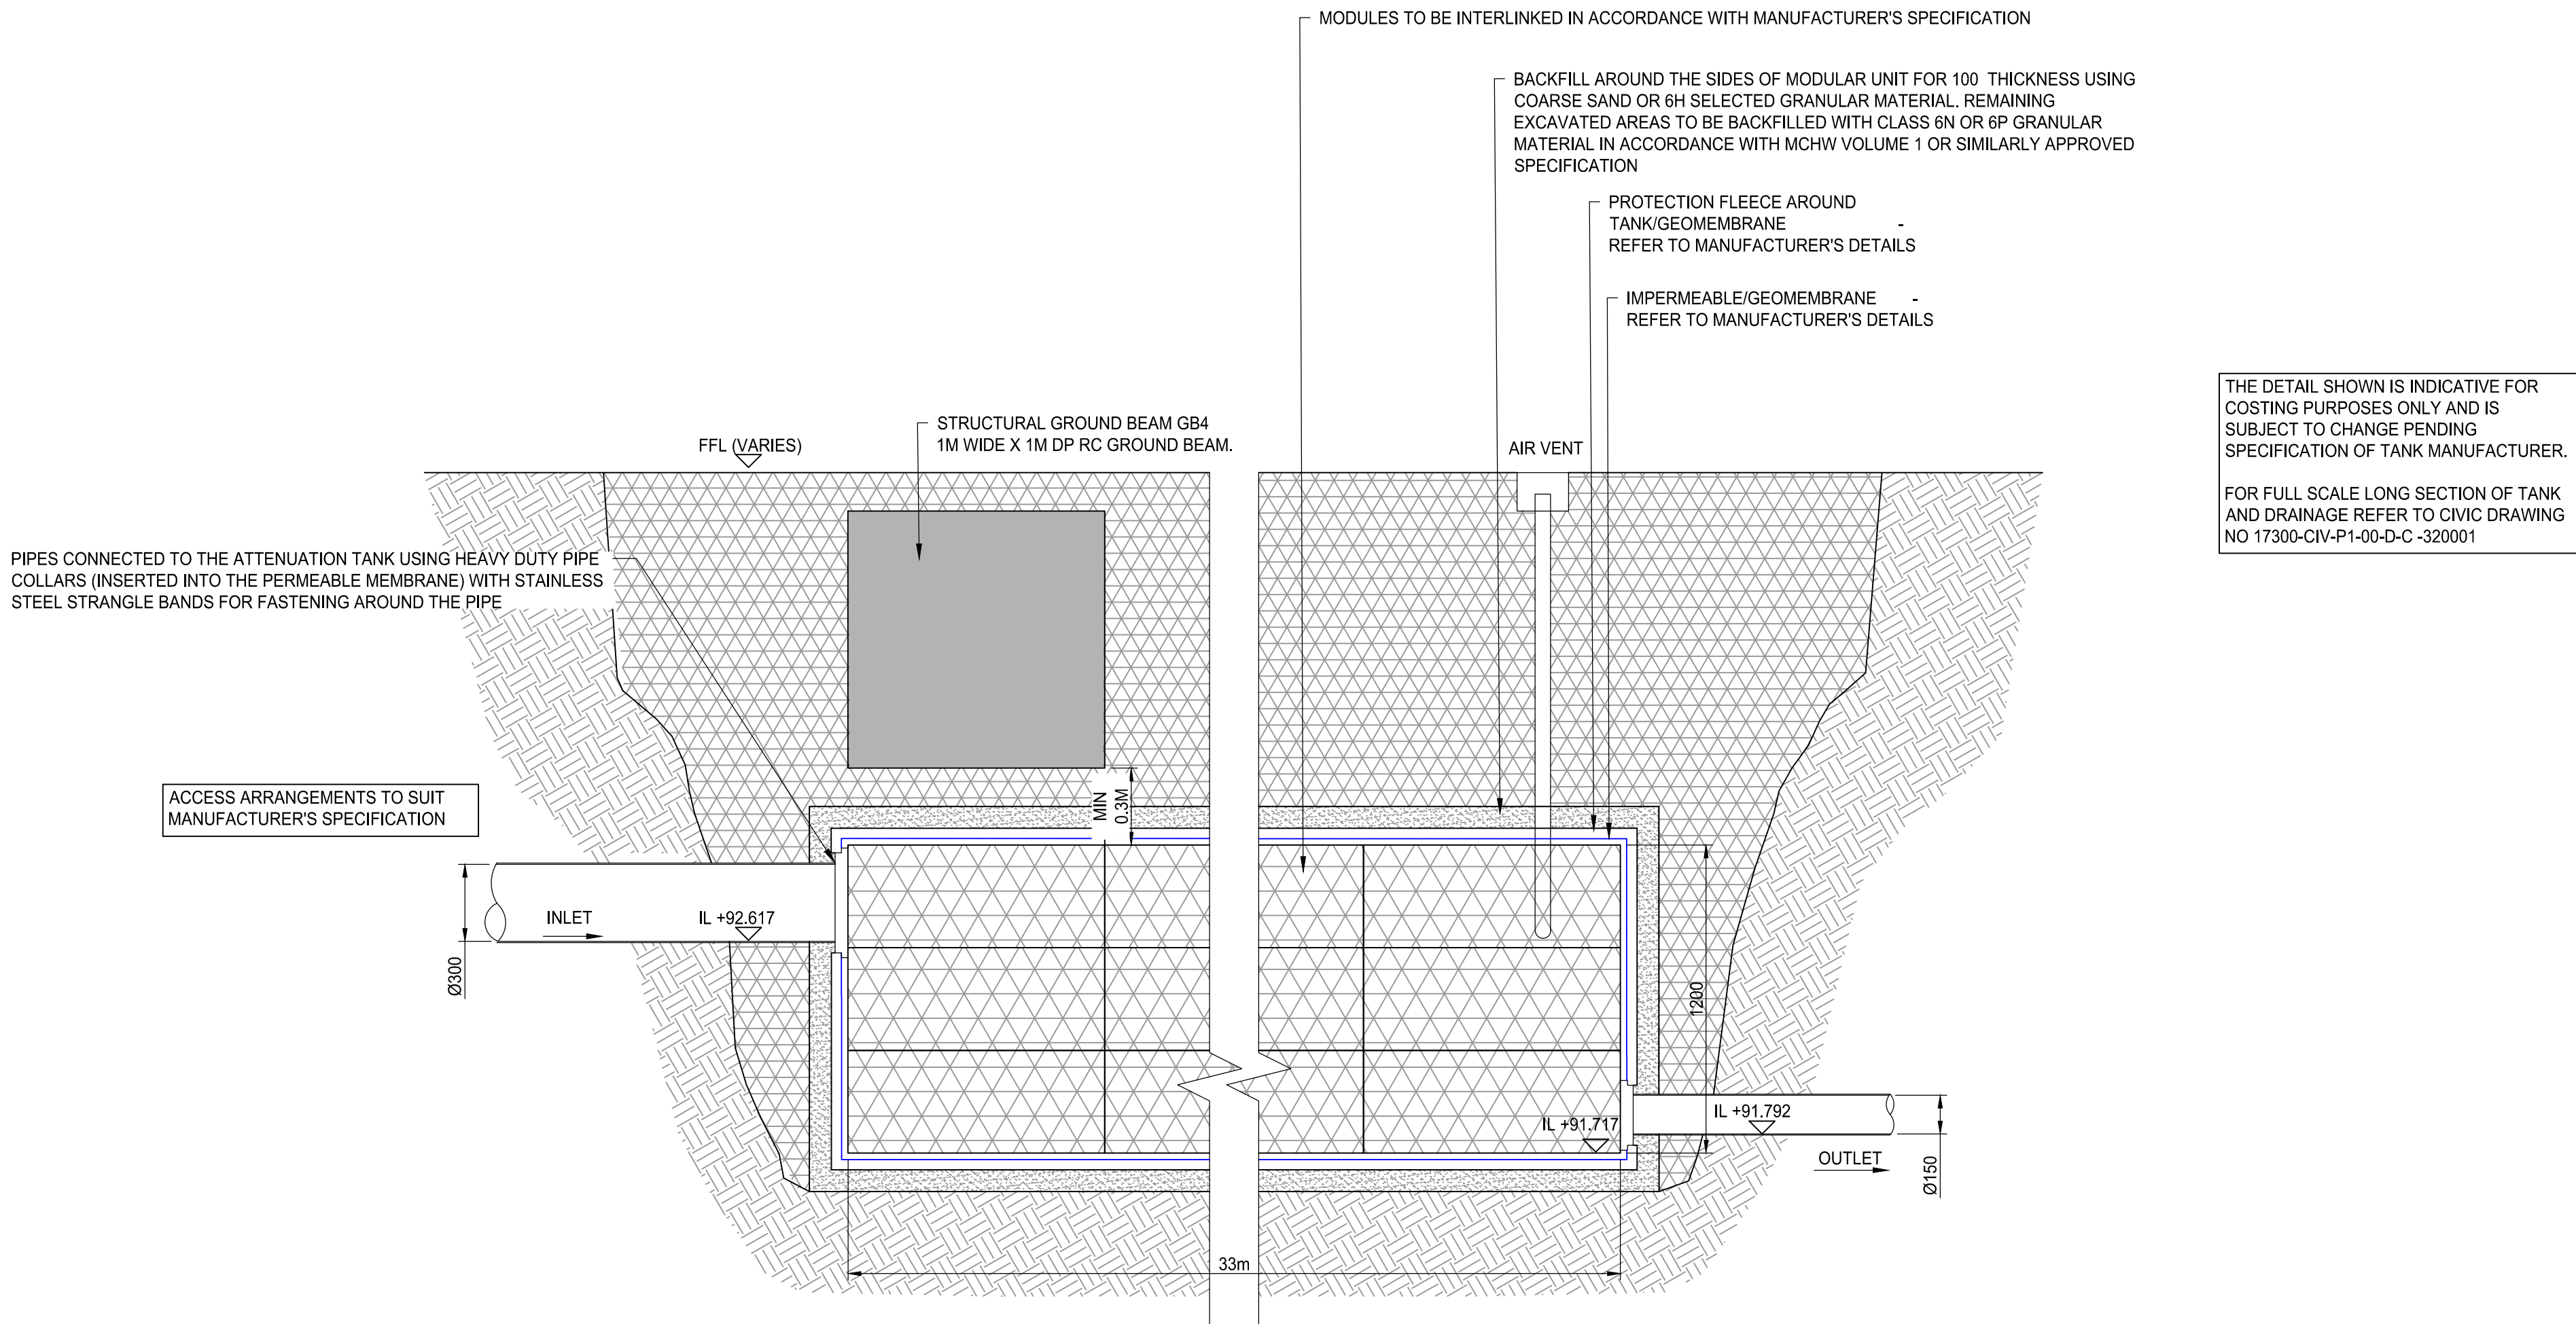

LONG SECTION THROUGH GEOCELLULAR ATTENUATION TANK

STANDARD NOTES

1. THIS DRAWING IS TO BE READ IN CONJUNCTION WITH ALL RELEVANT ARCHITECT'S AND ENGINEER'S DRAWINGS AND THE SPECIFICATIONS.
2. THIS DRAWING SHOULD NOT BE SCALED.
3. ALL DIMENSIONS ARE TO BE VERIFIED BY THE CONTRACTOR ON SITE.
4. ALL DISCREPANCIES SHOULD BE REPORTED TO C.A./E.A. PRIOR TO THE COMMENCEMENT OF WORKS.

© CIVIC ENGINEERS LIMITED

28.06.24	P02	REVISED TANK LEVELS	CER	PM
21.06.23	P01	STAGE 4	CER	PM
DATE	REV	DESCRIPTION	DRAWN	CHKD

CIVIC
ENGINEERS

civicingengineers.com

PROJECT
PRESTWICH TOWN CENTRE
MSCP

TITLE
DRAINAGE DETAILS
SHEET 3

DRAWING STATUS					STATUS CODE	
STAGE 4						
CE PROJECT No.	SCALE @ A1	DATE CREATED	DRAWN	CHECKED	CER	PM
2772	1:20	13.06.24				
DRAWING No.					REV	P02
17300-CIV-P1-XX-D-C -310003						