
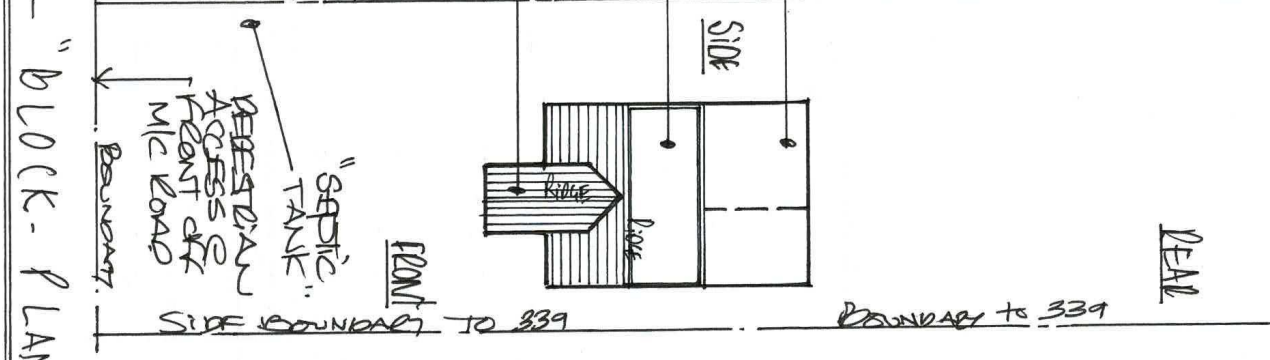


AS DETAIL (B)

AS DETAIL (B)

VEHICULAR ACCESS AT REAR
OFF SIDE LANE BETWEEN
325 + 327 M.C. ROAD
BOUNDARY TO BE AT 325

BOUNDARY TO 339

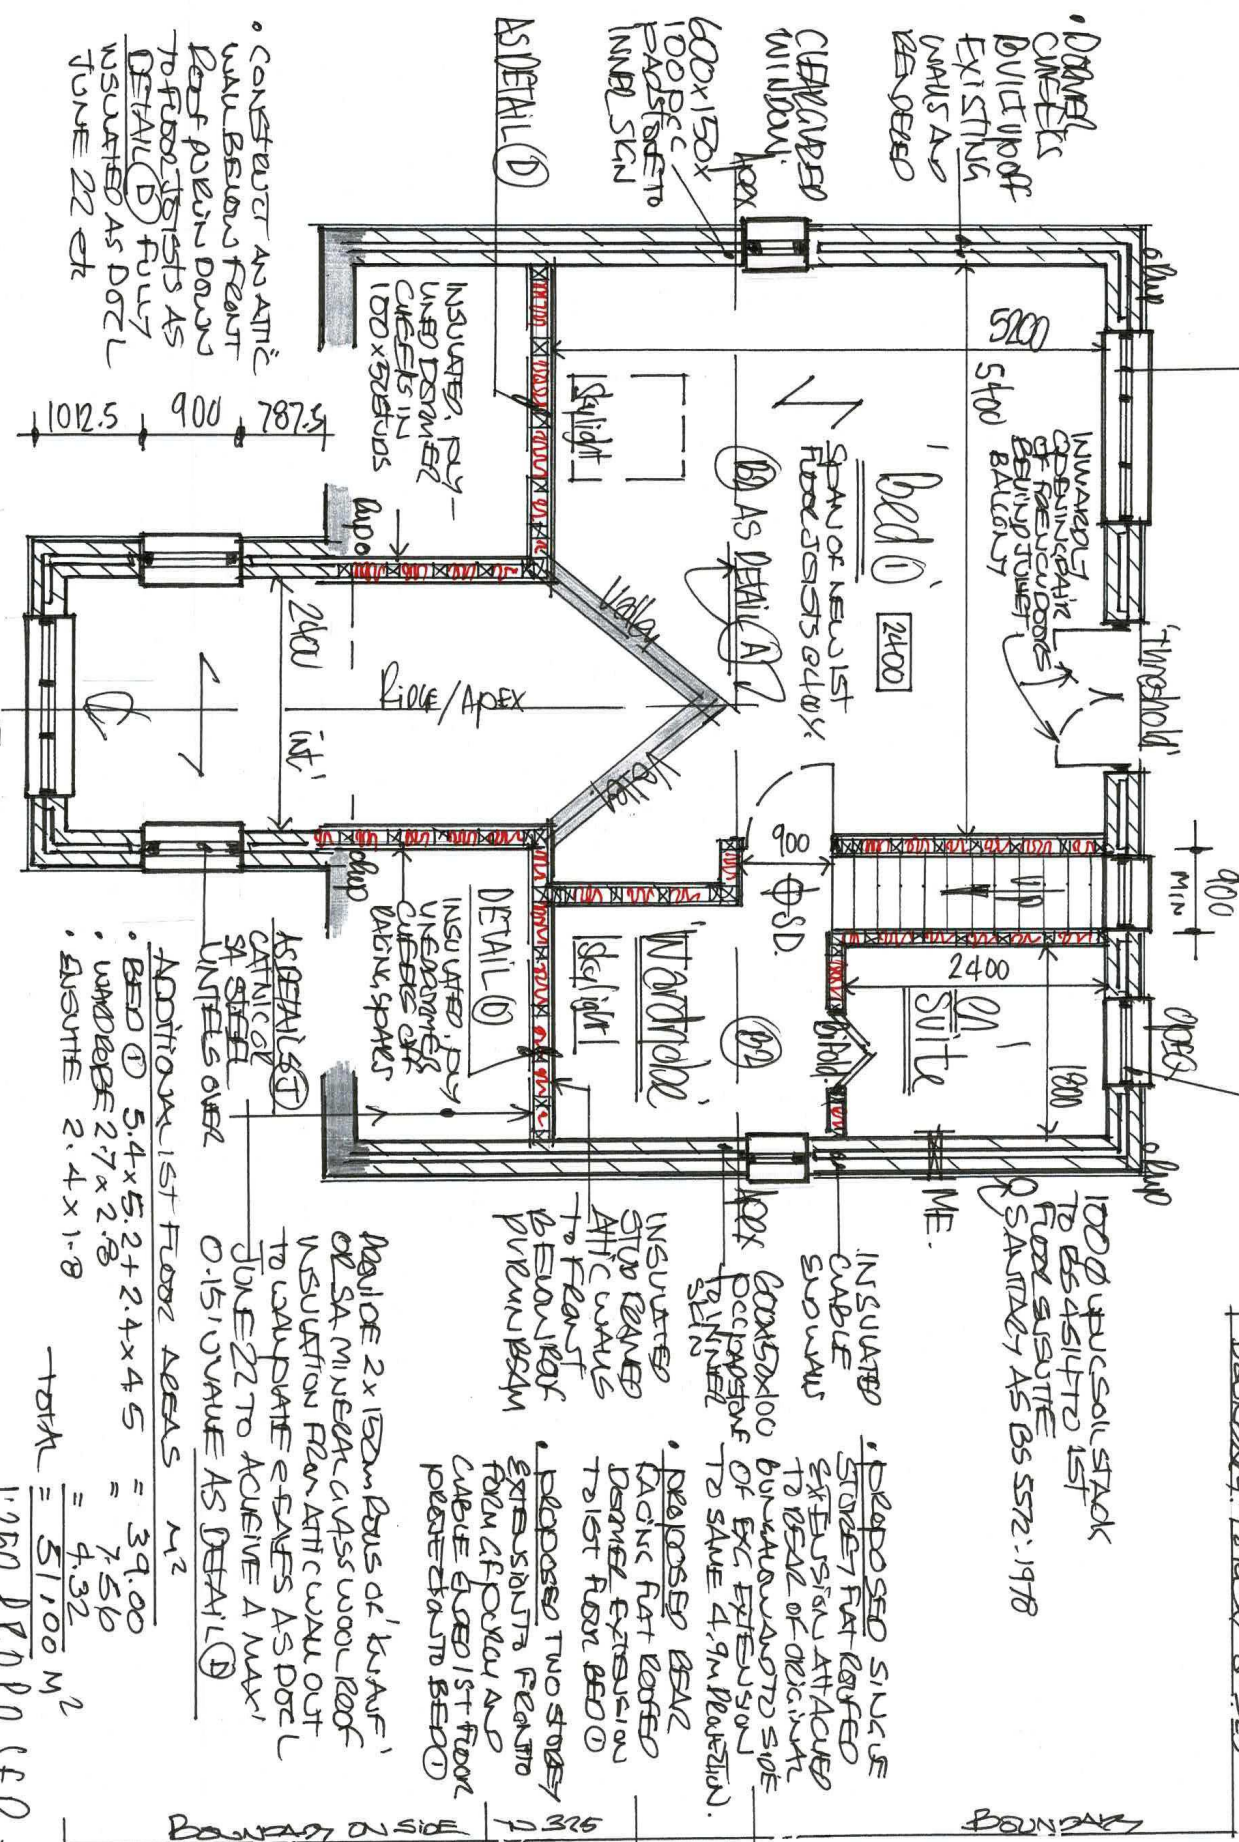

1:50 PROPOSED "1st. FLOOR - PLAN"

D R C N : 11