


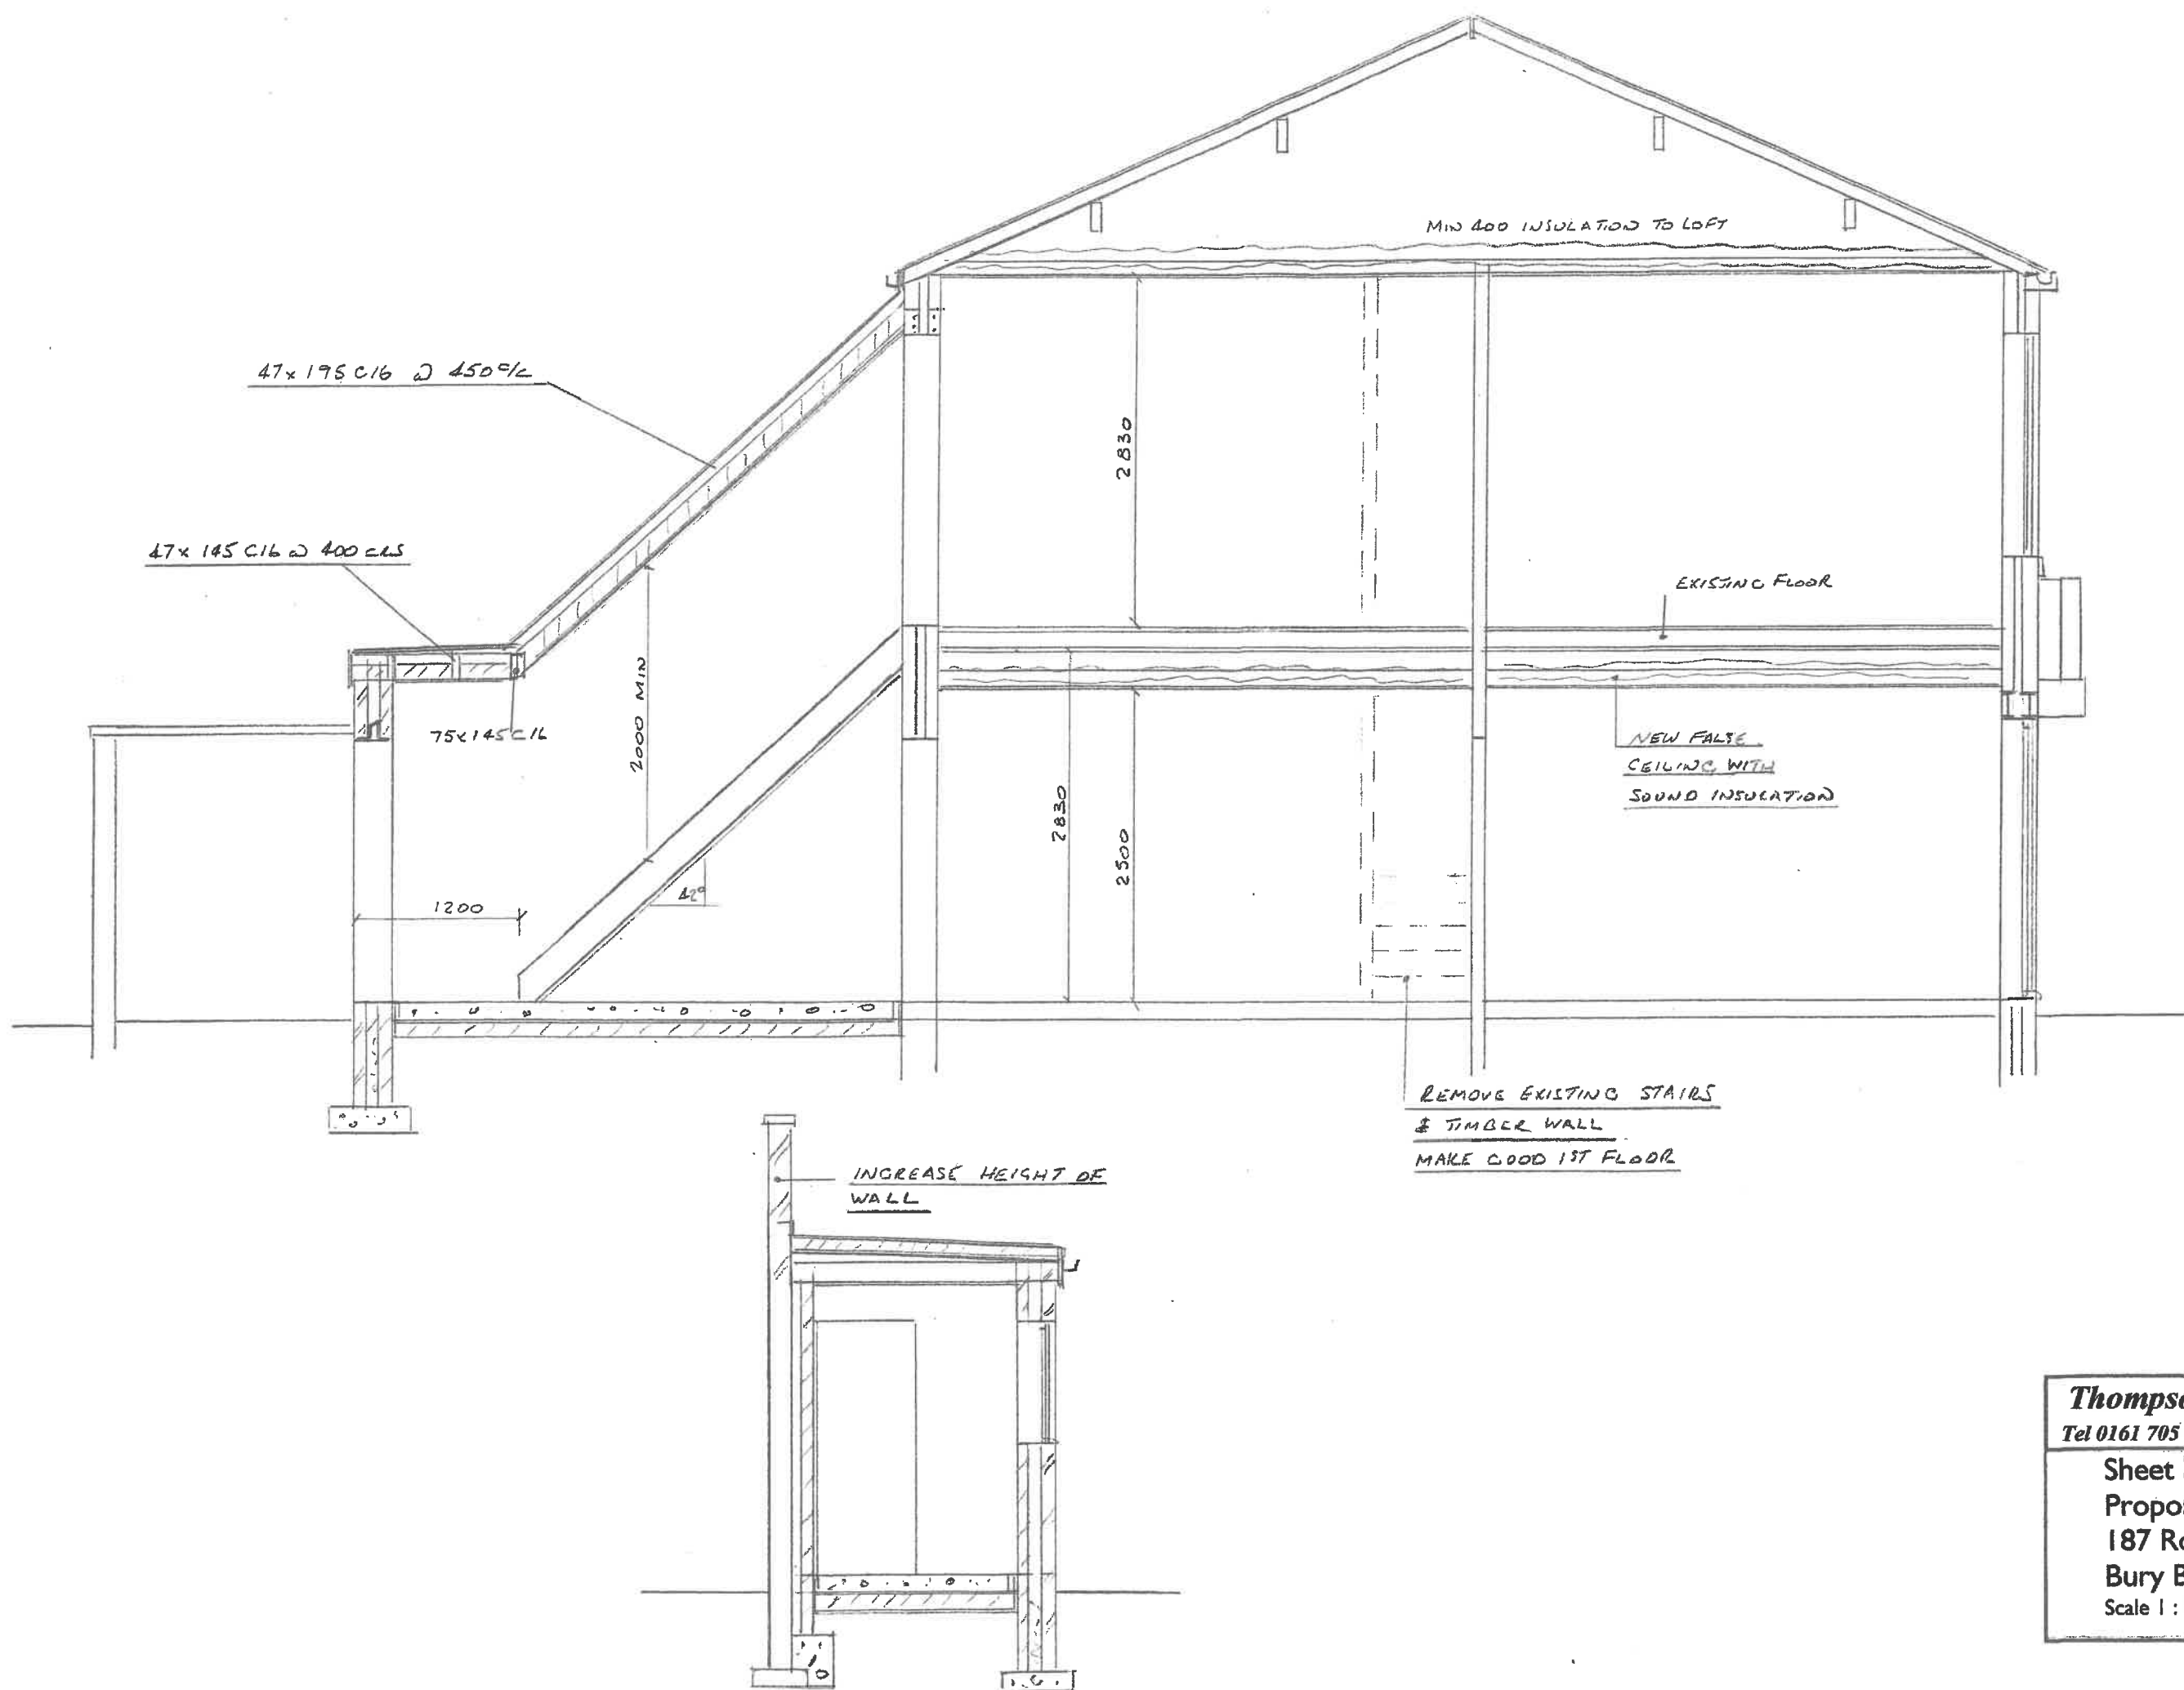

Thompson Designs

Tel 0161 705 1458 Mob 07884 318634

Sheet 3

Proposed Sections

187 Rochdale Road

Bury BL9 7BB

Scale 1 : 50 @ A3 Date July 2020