



Ownership boundaries and title overlay drawings are produced using all reasonable endeavour and AGBCAD Services cannot be held responsible for any discrepancy of accuracy or scale of drawings supplied to them

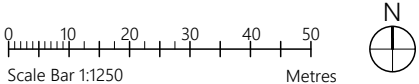

PROJECT	53 Charlton Court Prestwich M25 0BE		
CLIENT	Ann Stanil		
STATUS	Information		
DRAWING	Location Plan		
DWG No.	2201-001	REV	
SCALE	1:1250@A3	DATE	Jan '22

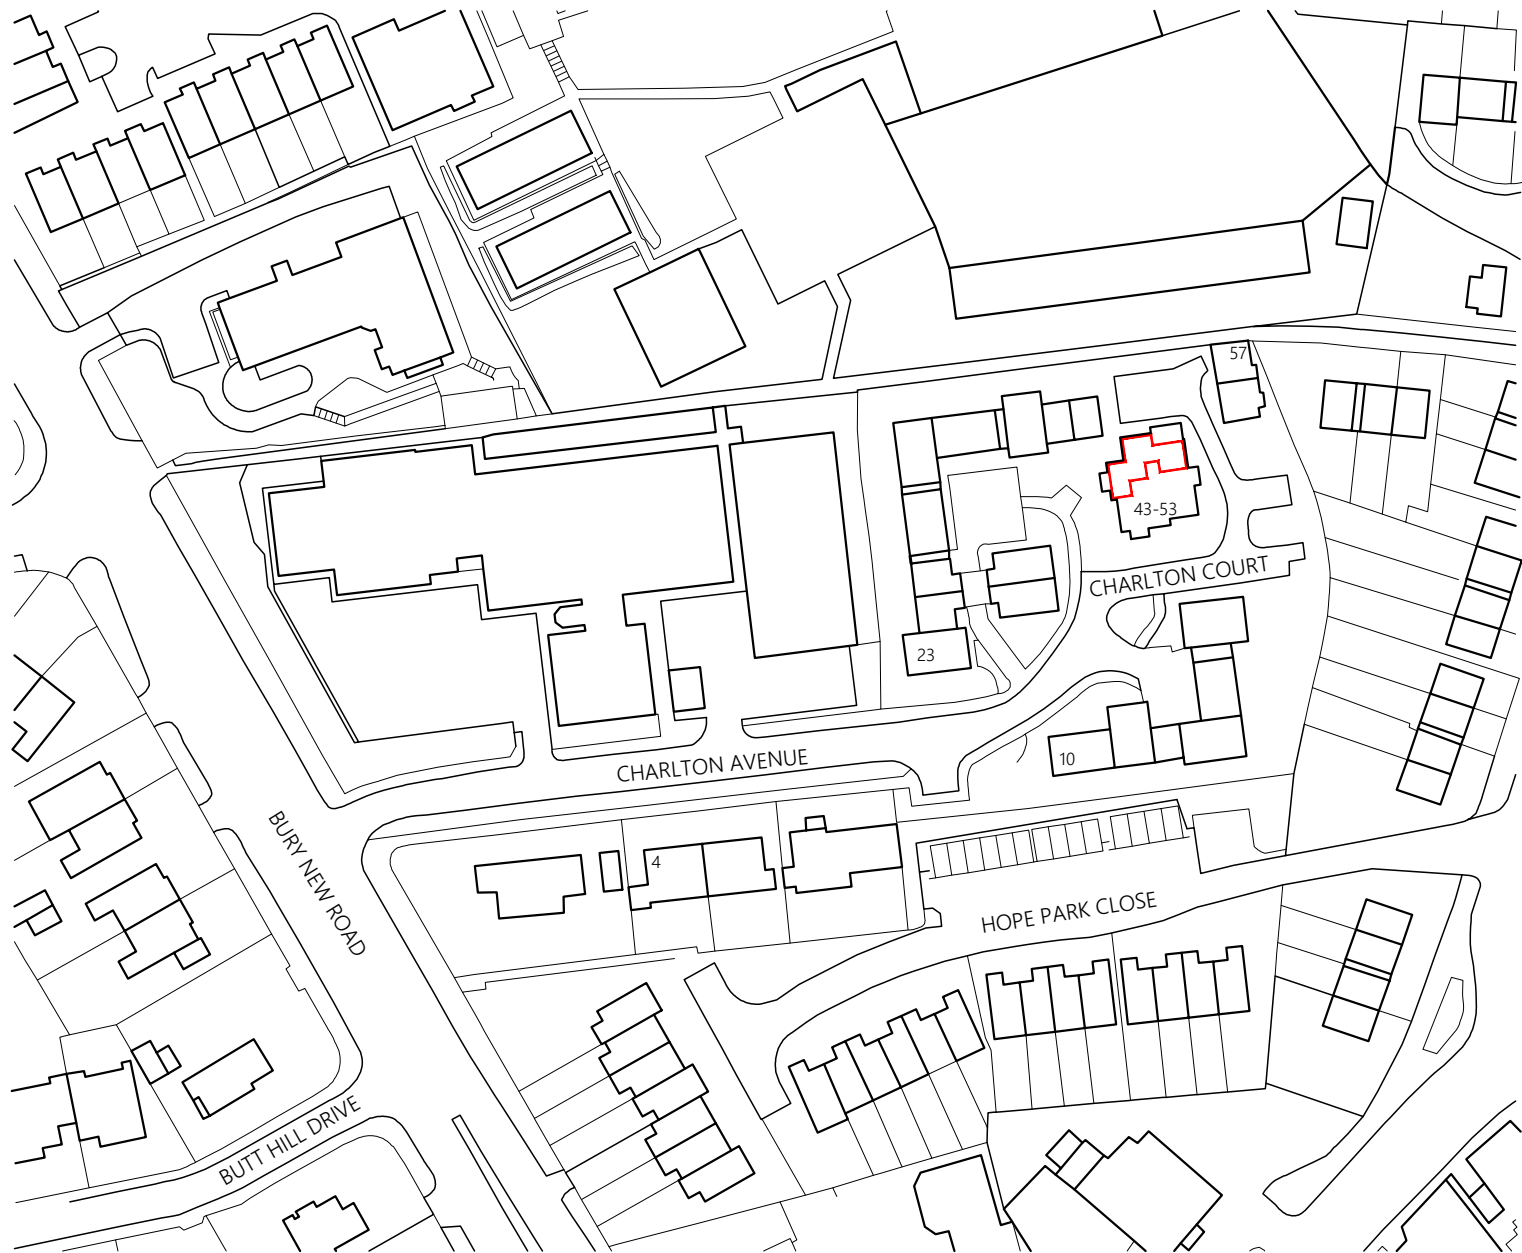

website: www.agbcad.co.uk
email: info@agbcad.co.uk
telephone: 07912 090 125
DO NOT SCALE FROM THIS DRAWING