




1. Site - Block Plan

1 : 500

5 0 5 10 15 20 25

SCALE 1: 500 m

N

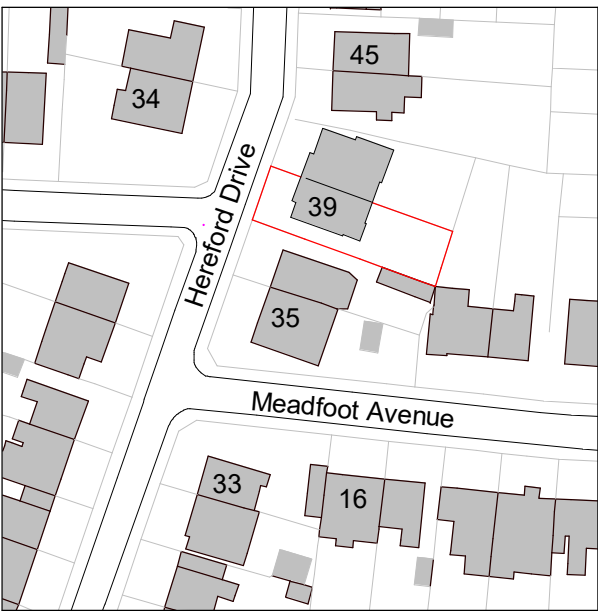

2. Site - Location Plan

10 0 10 20 30 40 50

SCALE 1: 1250 m

N

Notes - Boundaries

A Application site boundary determined using OS Data.

Legend - Boundaries

Site Boundary

Site Ownership

1		Amendments		CW	10/07/25
REV		DESCRIPTION		BY DATE	
PROJECT		SCALE @ A3		DATE	
39 Hereford Drive		As indicated		26 JUN 25	
CLIENT		STATUS		DRAWN BY	
Samuel Oppenheimer		PLANNING		CW	
TITLE		PROJECT NO.		DRAWING NO.	
Site - Location and Block Plan		DA25029.		001.	
				1	
DA DEBTAL ARCHITECTURE www.debtal.co.uk		NOTES			
		© COPYRIGHT : ALL RIGHTS RESERVED. THIS DRAWING MUST NOT BE REPRODUCED WITHOUT PRIOR WRITTEN CONSENT. DRAWING TO BE USED FOR THE STATUS INDICATED ONLY. ALL DIMENSIONS AND SETTINGS OUT SHALL BE CHECKED AND CONFIRMED ON SITE. ANY DISCREPANCIES TO BE REPORTED TO THE DESIGNER PRIOR TO THE COMMENCEMENT OF ANY WORK. ALL WORK AND MATERIALS TO BE IN ACCORDANCE WITH CURRENT STATUTORY LEGISLATION, RELEVANT CODES OF PRACTICE AND BRITISH STANDARDS. ALL DIMENSIONS ON THIS DRAWING ARE IN MILLIMETRES (UNLESS OTHERWISE STATED).			