

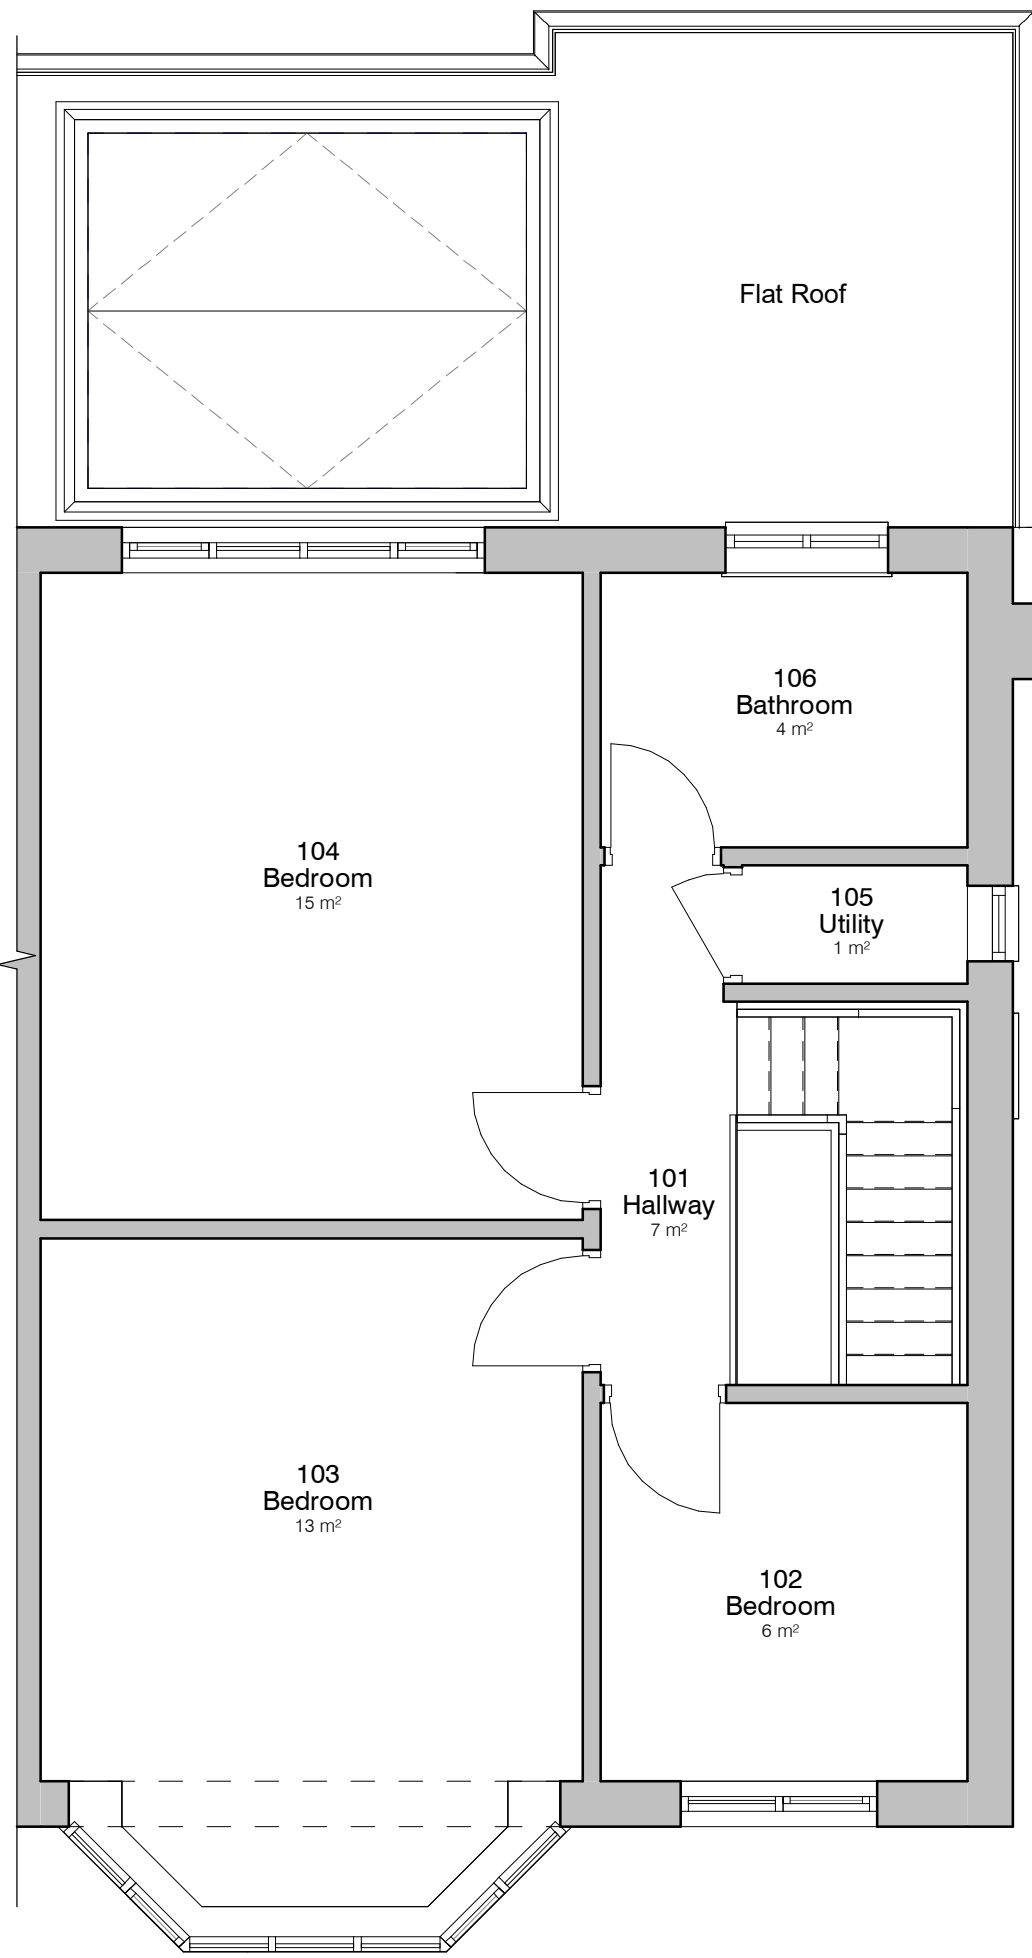


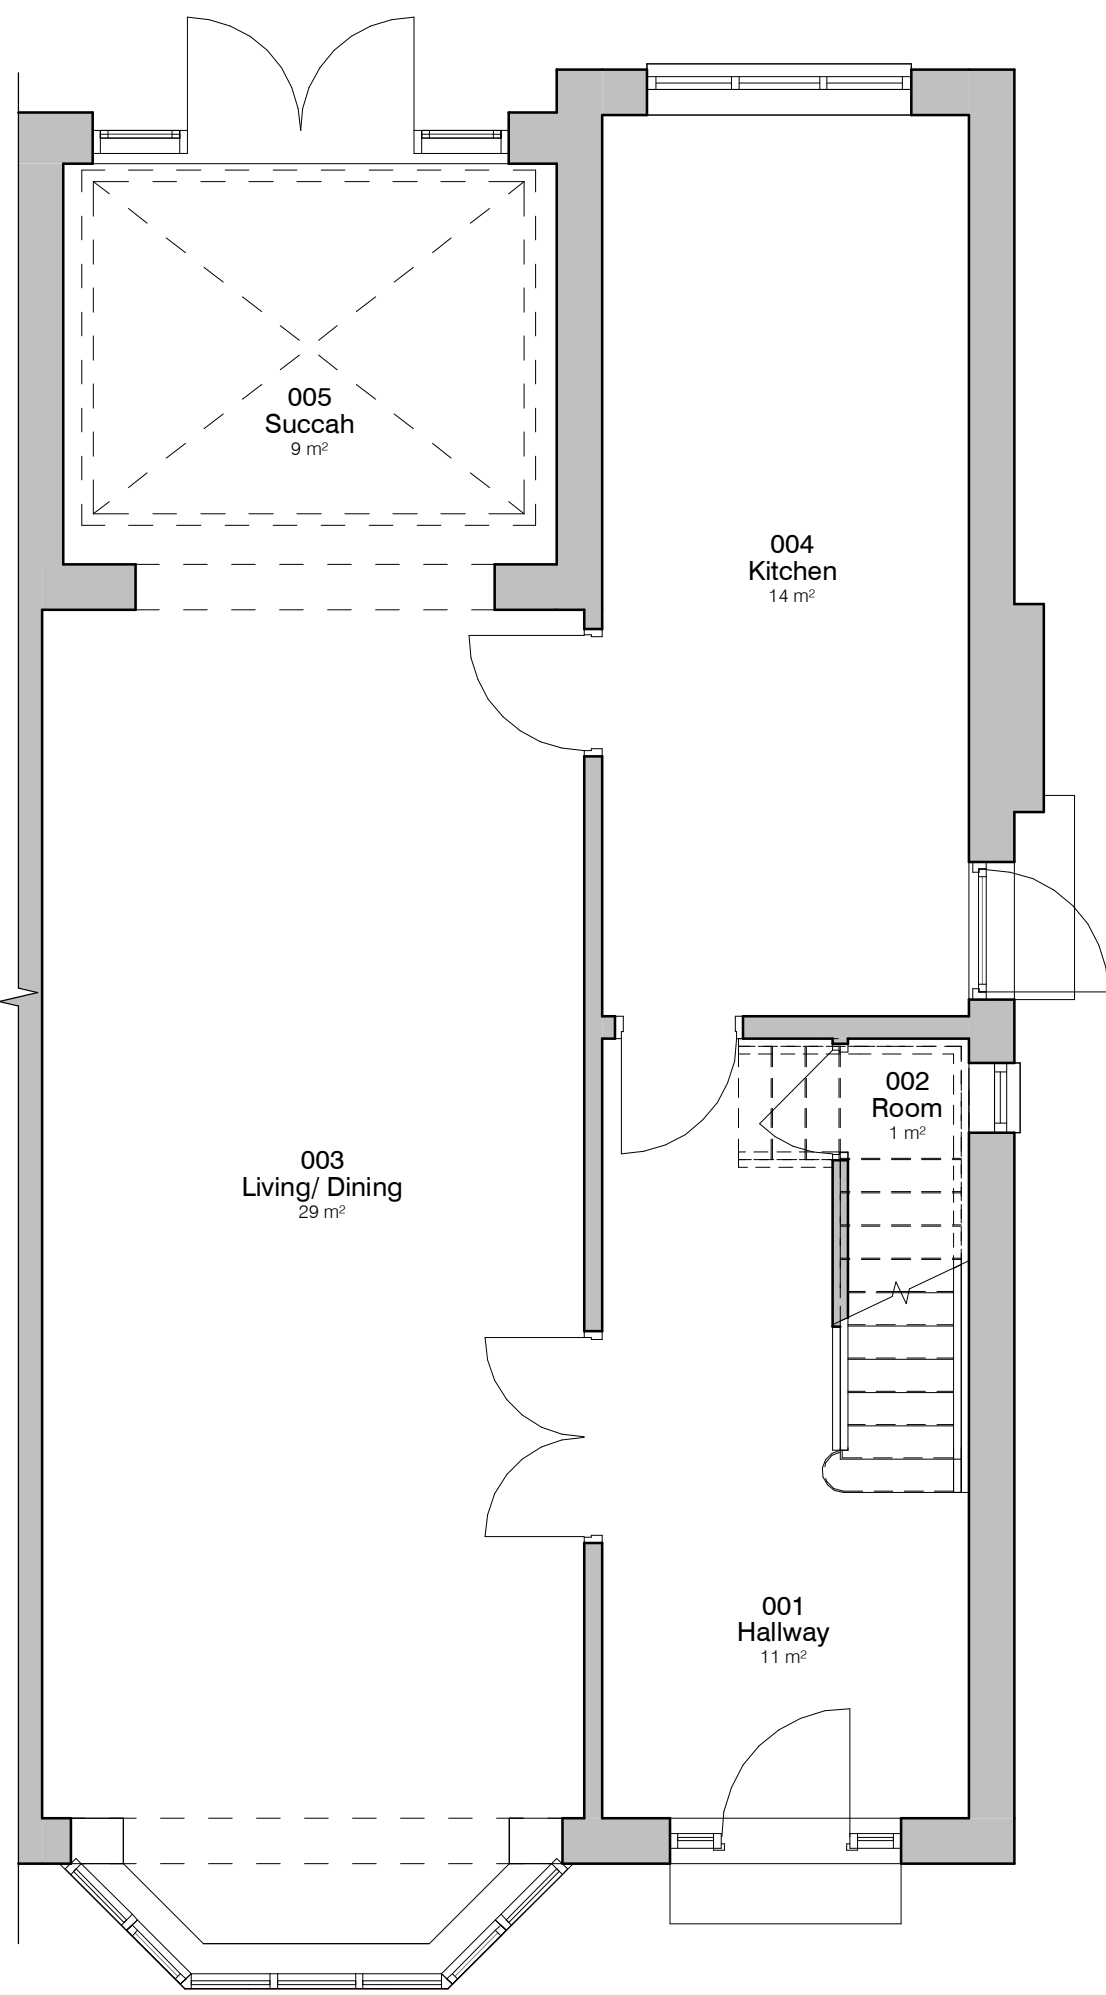

5. Level 0 - GA Existing
1 : 50

6. Level 1 - GA Existing
1 : 50

7. 3D Axo - Existing

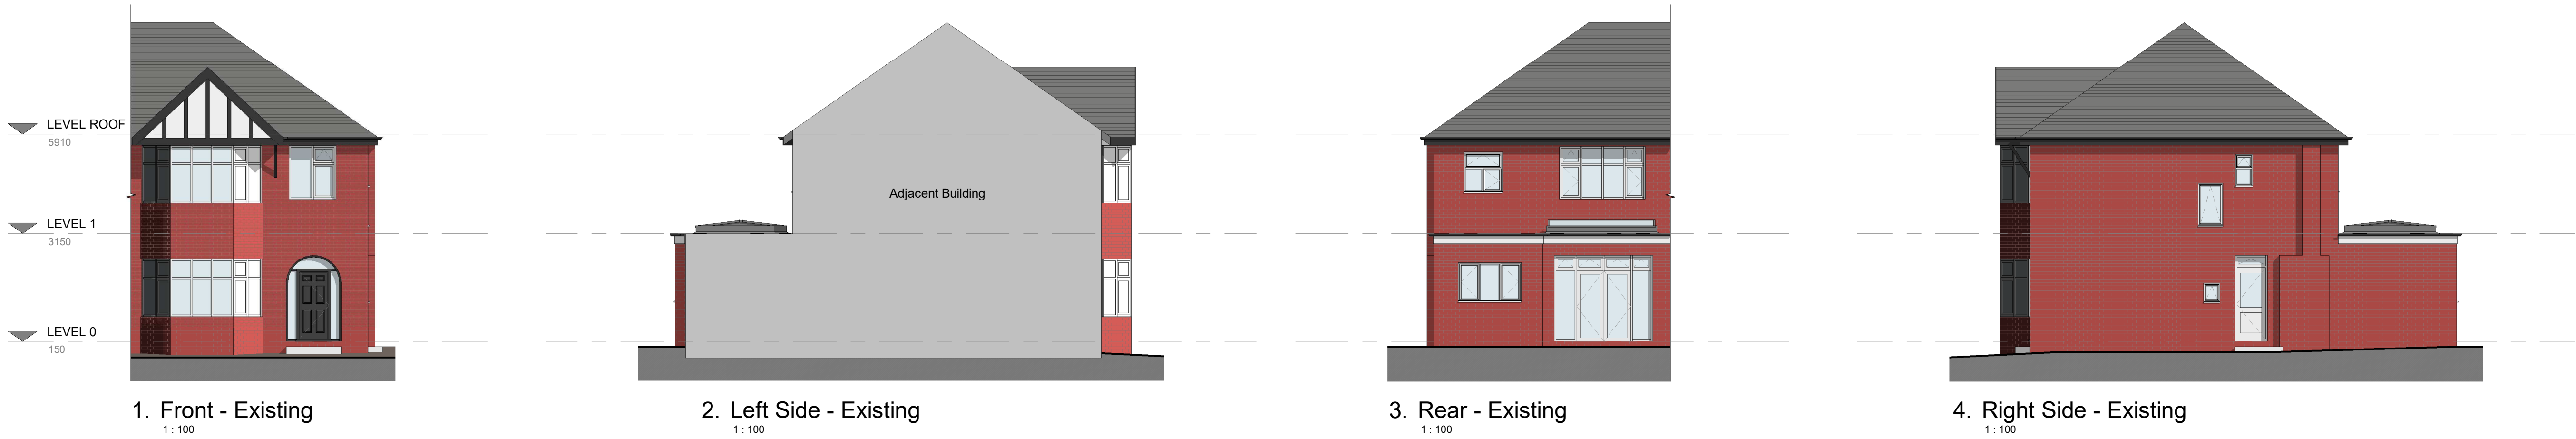

PROJECT	SCALE & A1	DATE	BY
39 Hereford Drive	As indicated	20 JUN 25	CW
CLIENT	STATUS	PROJECT NO.	DRAWING NO.
Samuel Oppenheimer	PLANNING	DA25029.	002.
TITLE	NOTES	REVISIONS	DATE
Existing GA Plans and Elevations	THIS DRAWING MUST NOT BE REPRODUCED WITHOUT WRITTEN CONSENT OF DEBTAL ARCHITECTURE. ALL DIMENSIONS AND MATERIALS SHALL BE CHECKED AND CONFIRMED IN THE FIELD AND CORRECTED TO BE IN ACCORDANCE WITH THE CURRENT STATUTORY LEGISLATION, RELEVANT CODES OF PRACTICE AND PREVIOUS EXPERIENCE. ALL DIMENSIONS ON THIS DRAWING ARE IN MILLIMETRES UNLESS OTHERWISE STATED.		