
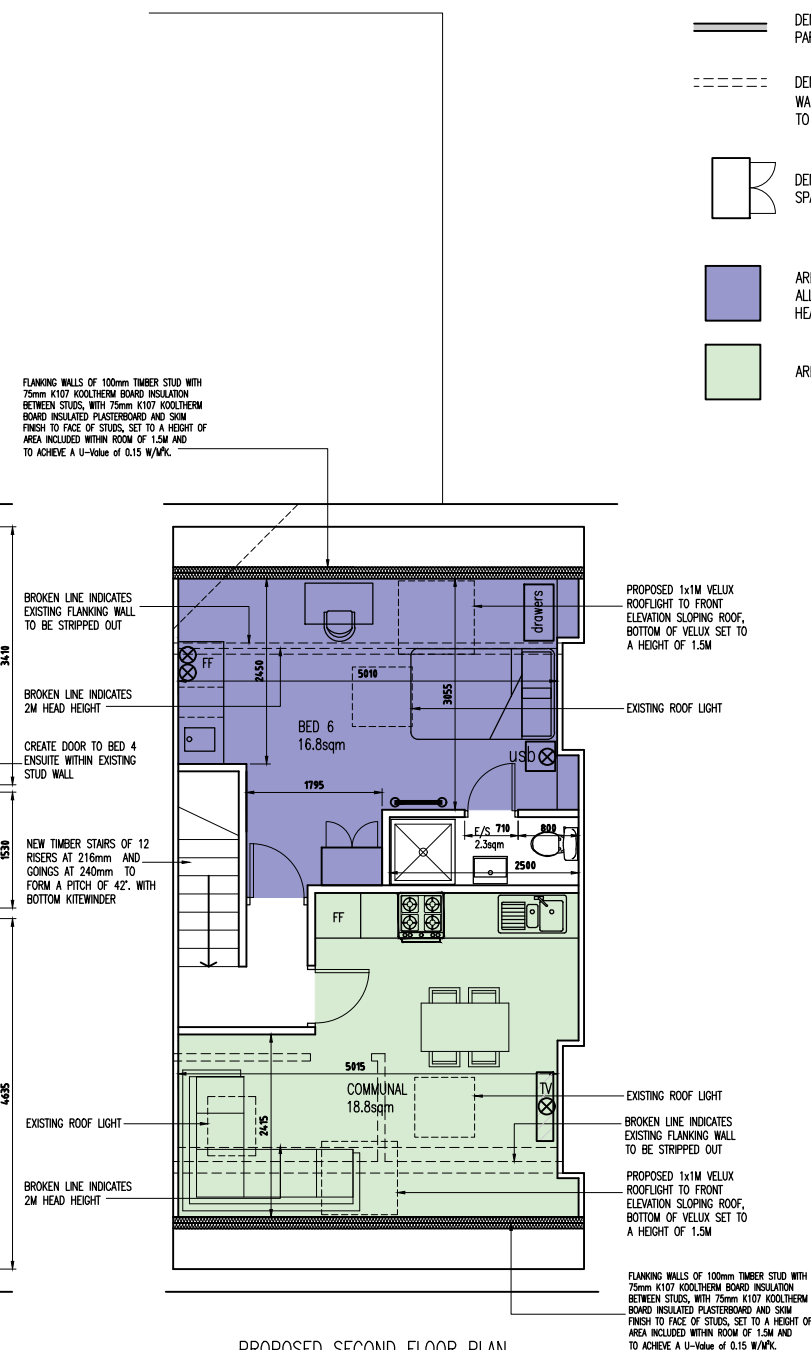
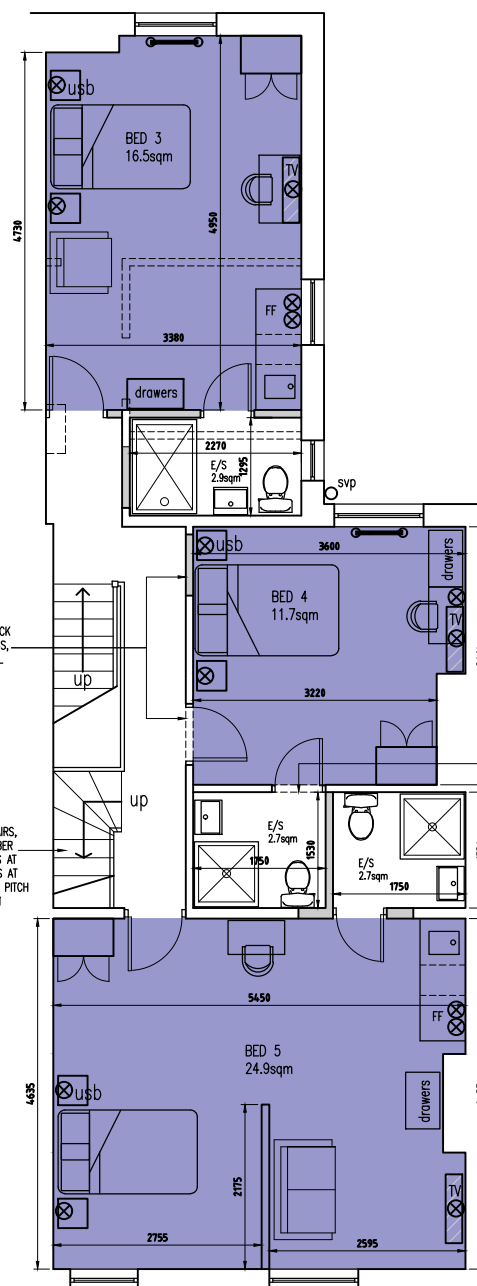


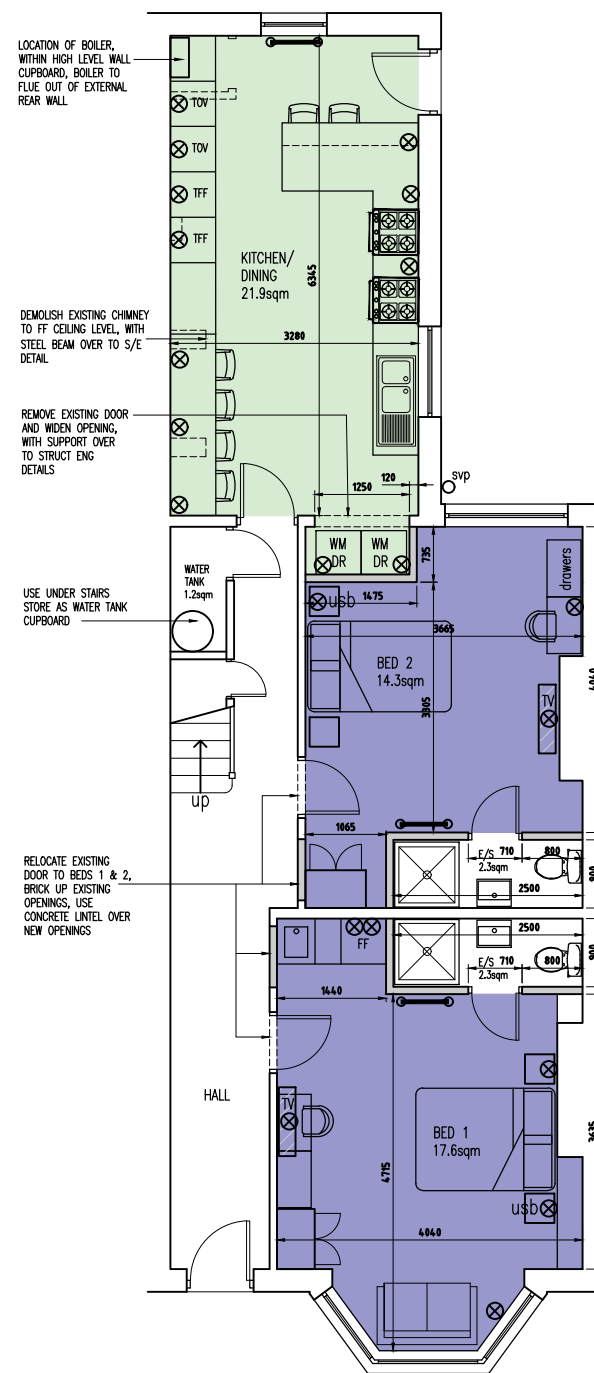

Rev	Amendments	Date	Ints
			
Project			
44 MANCHESTER ROAD, BURY, BL9 0SX			
Drawing Title			
PROPOSED PLAN LAYOUTS			
Drawn MG		Checked _	
Date MAY 2025		Scale 1/4" = 1'-0"	
Drawing No. 44MR/303/BR			Rev.