




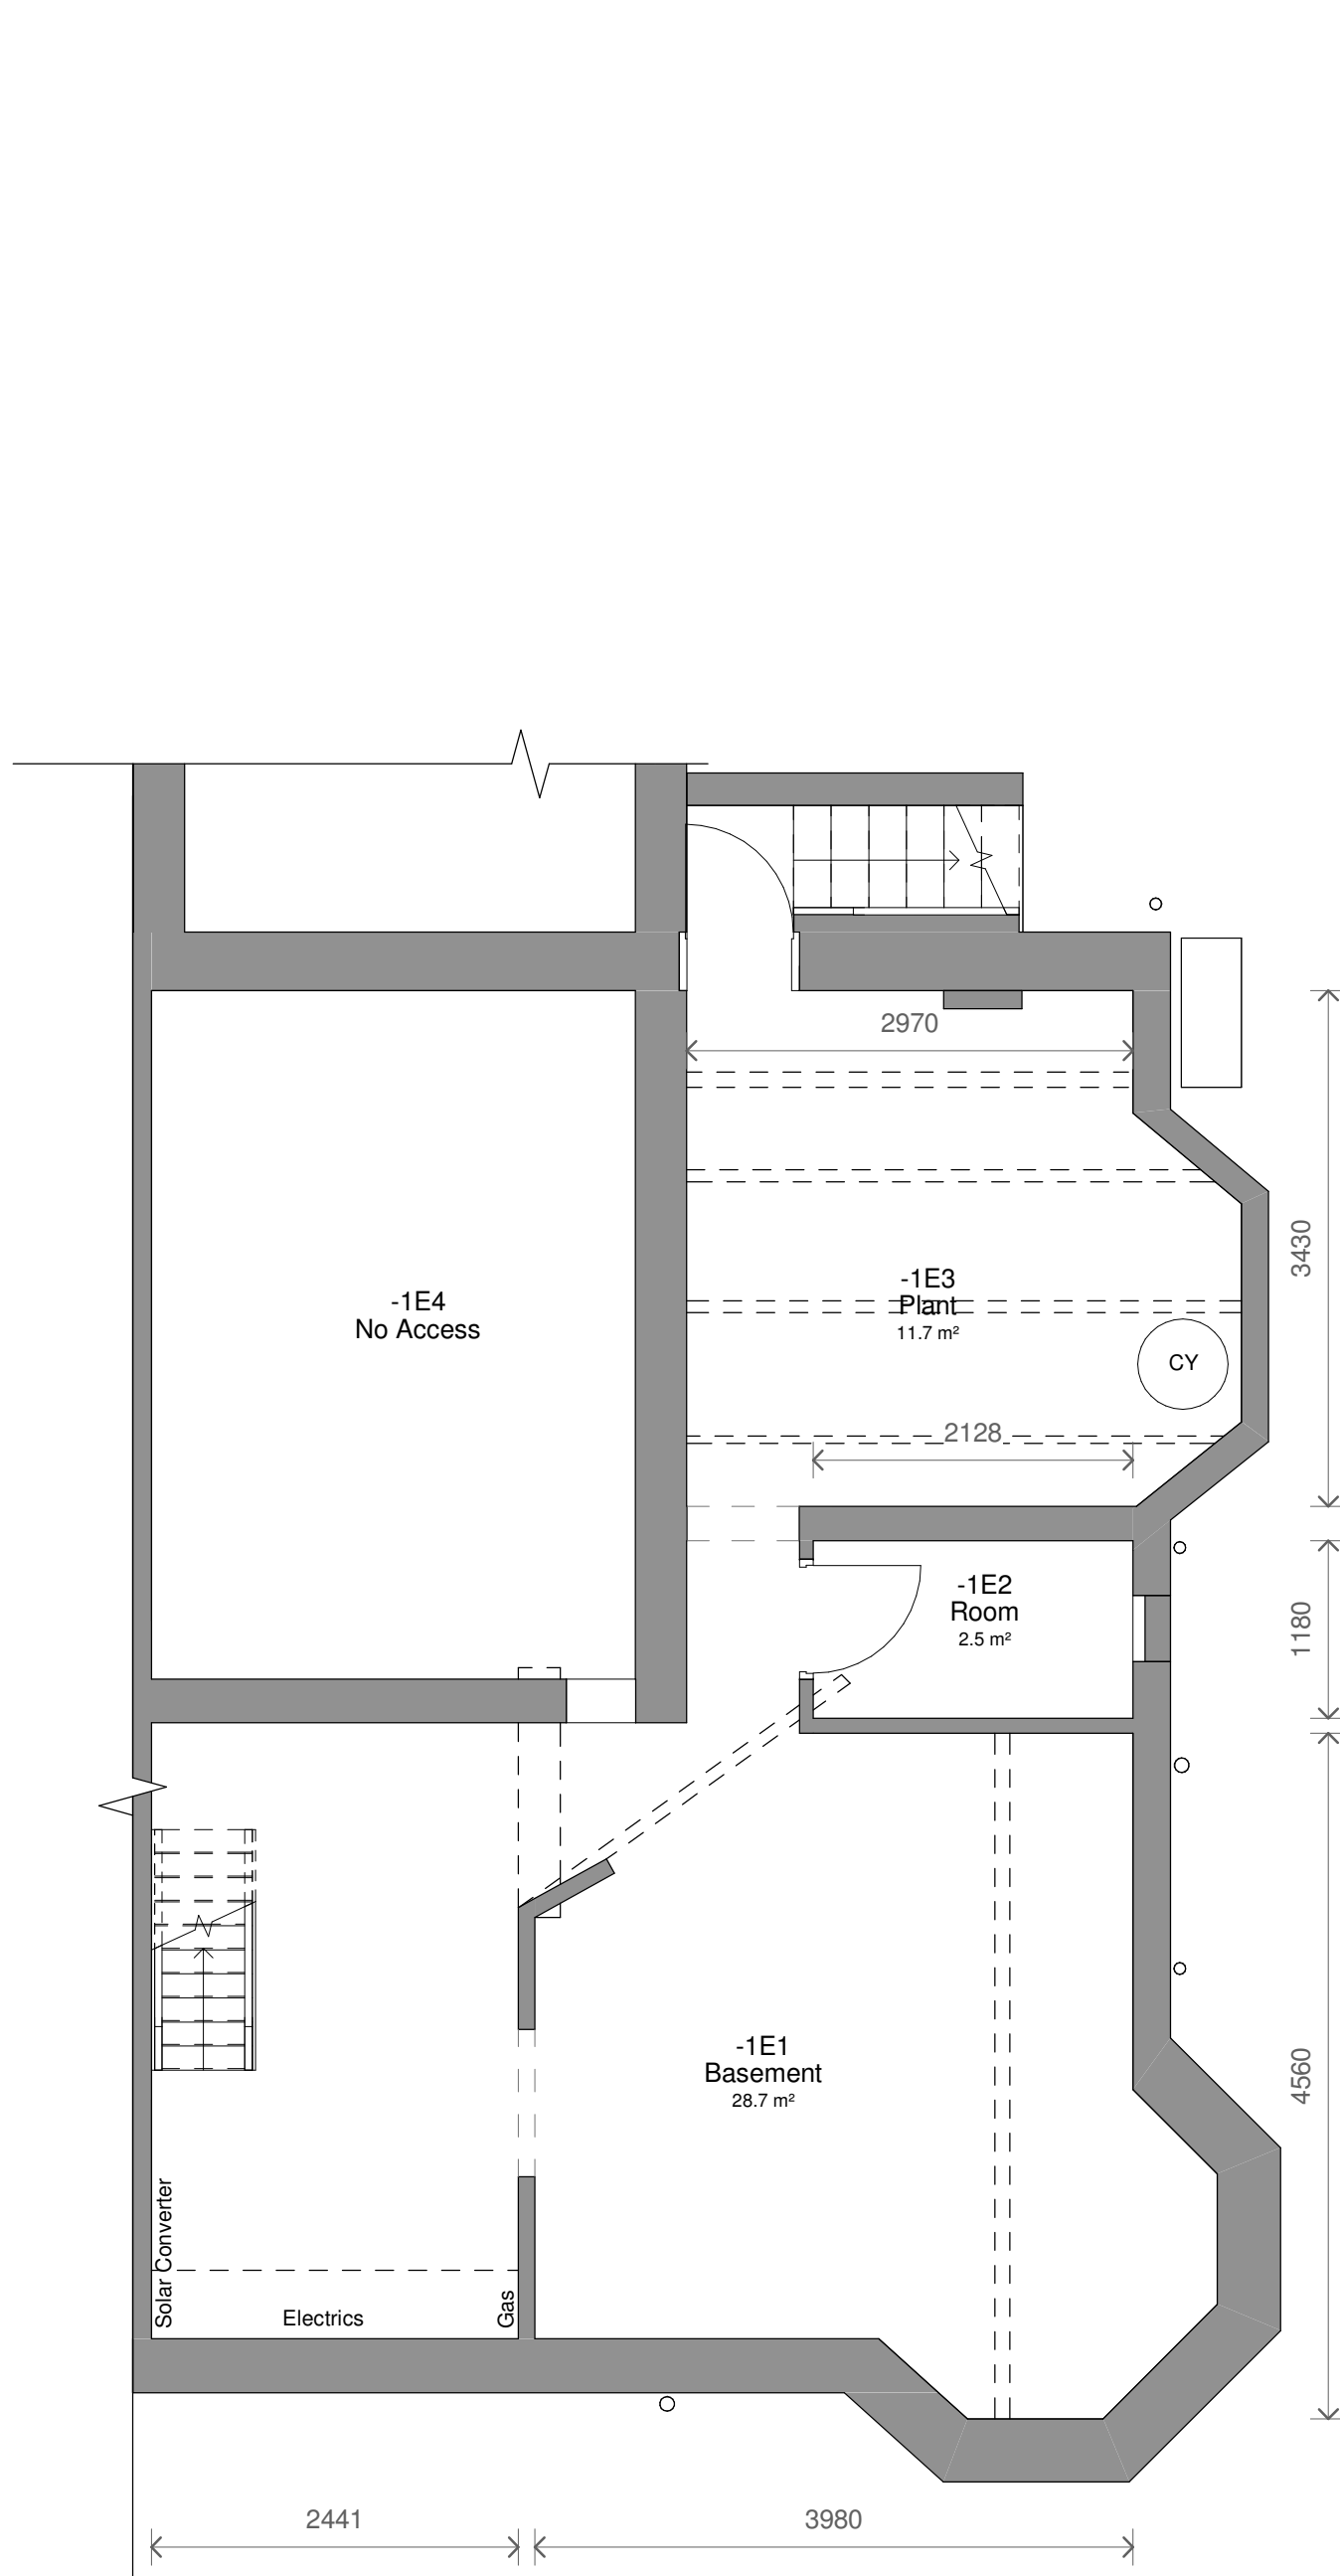


1 Level B1 - Existing
1 : 50

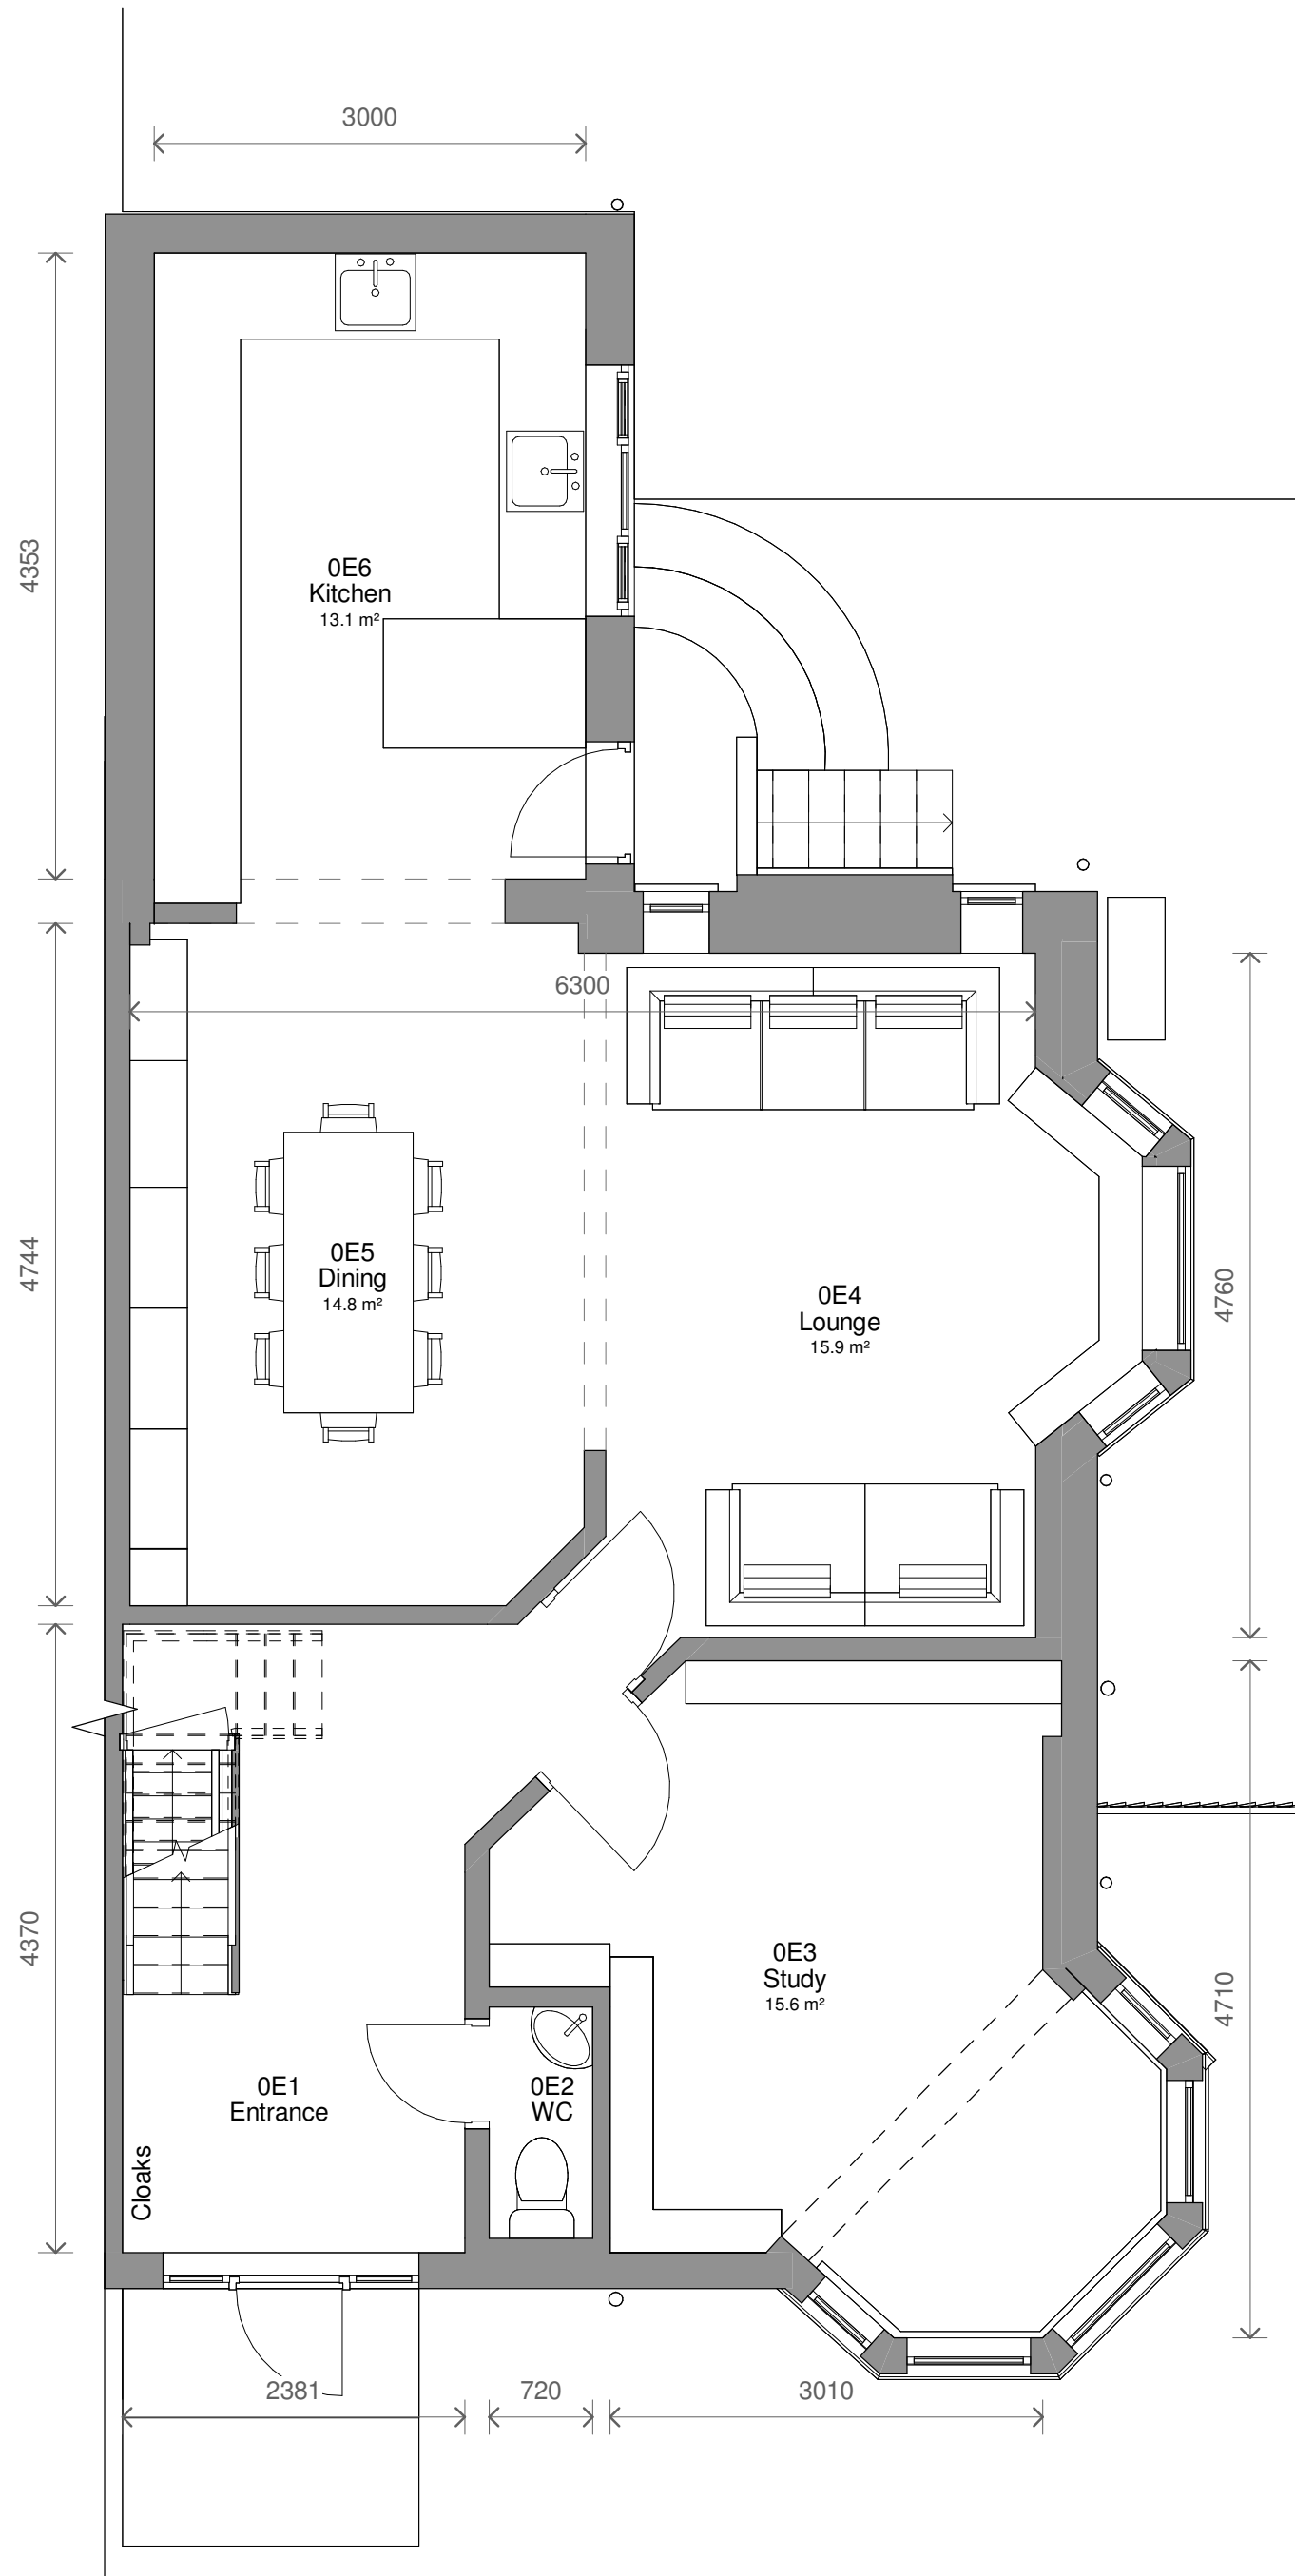




2 Level 0 - Existing
1 : 50

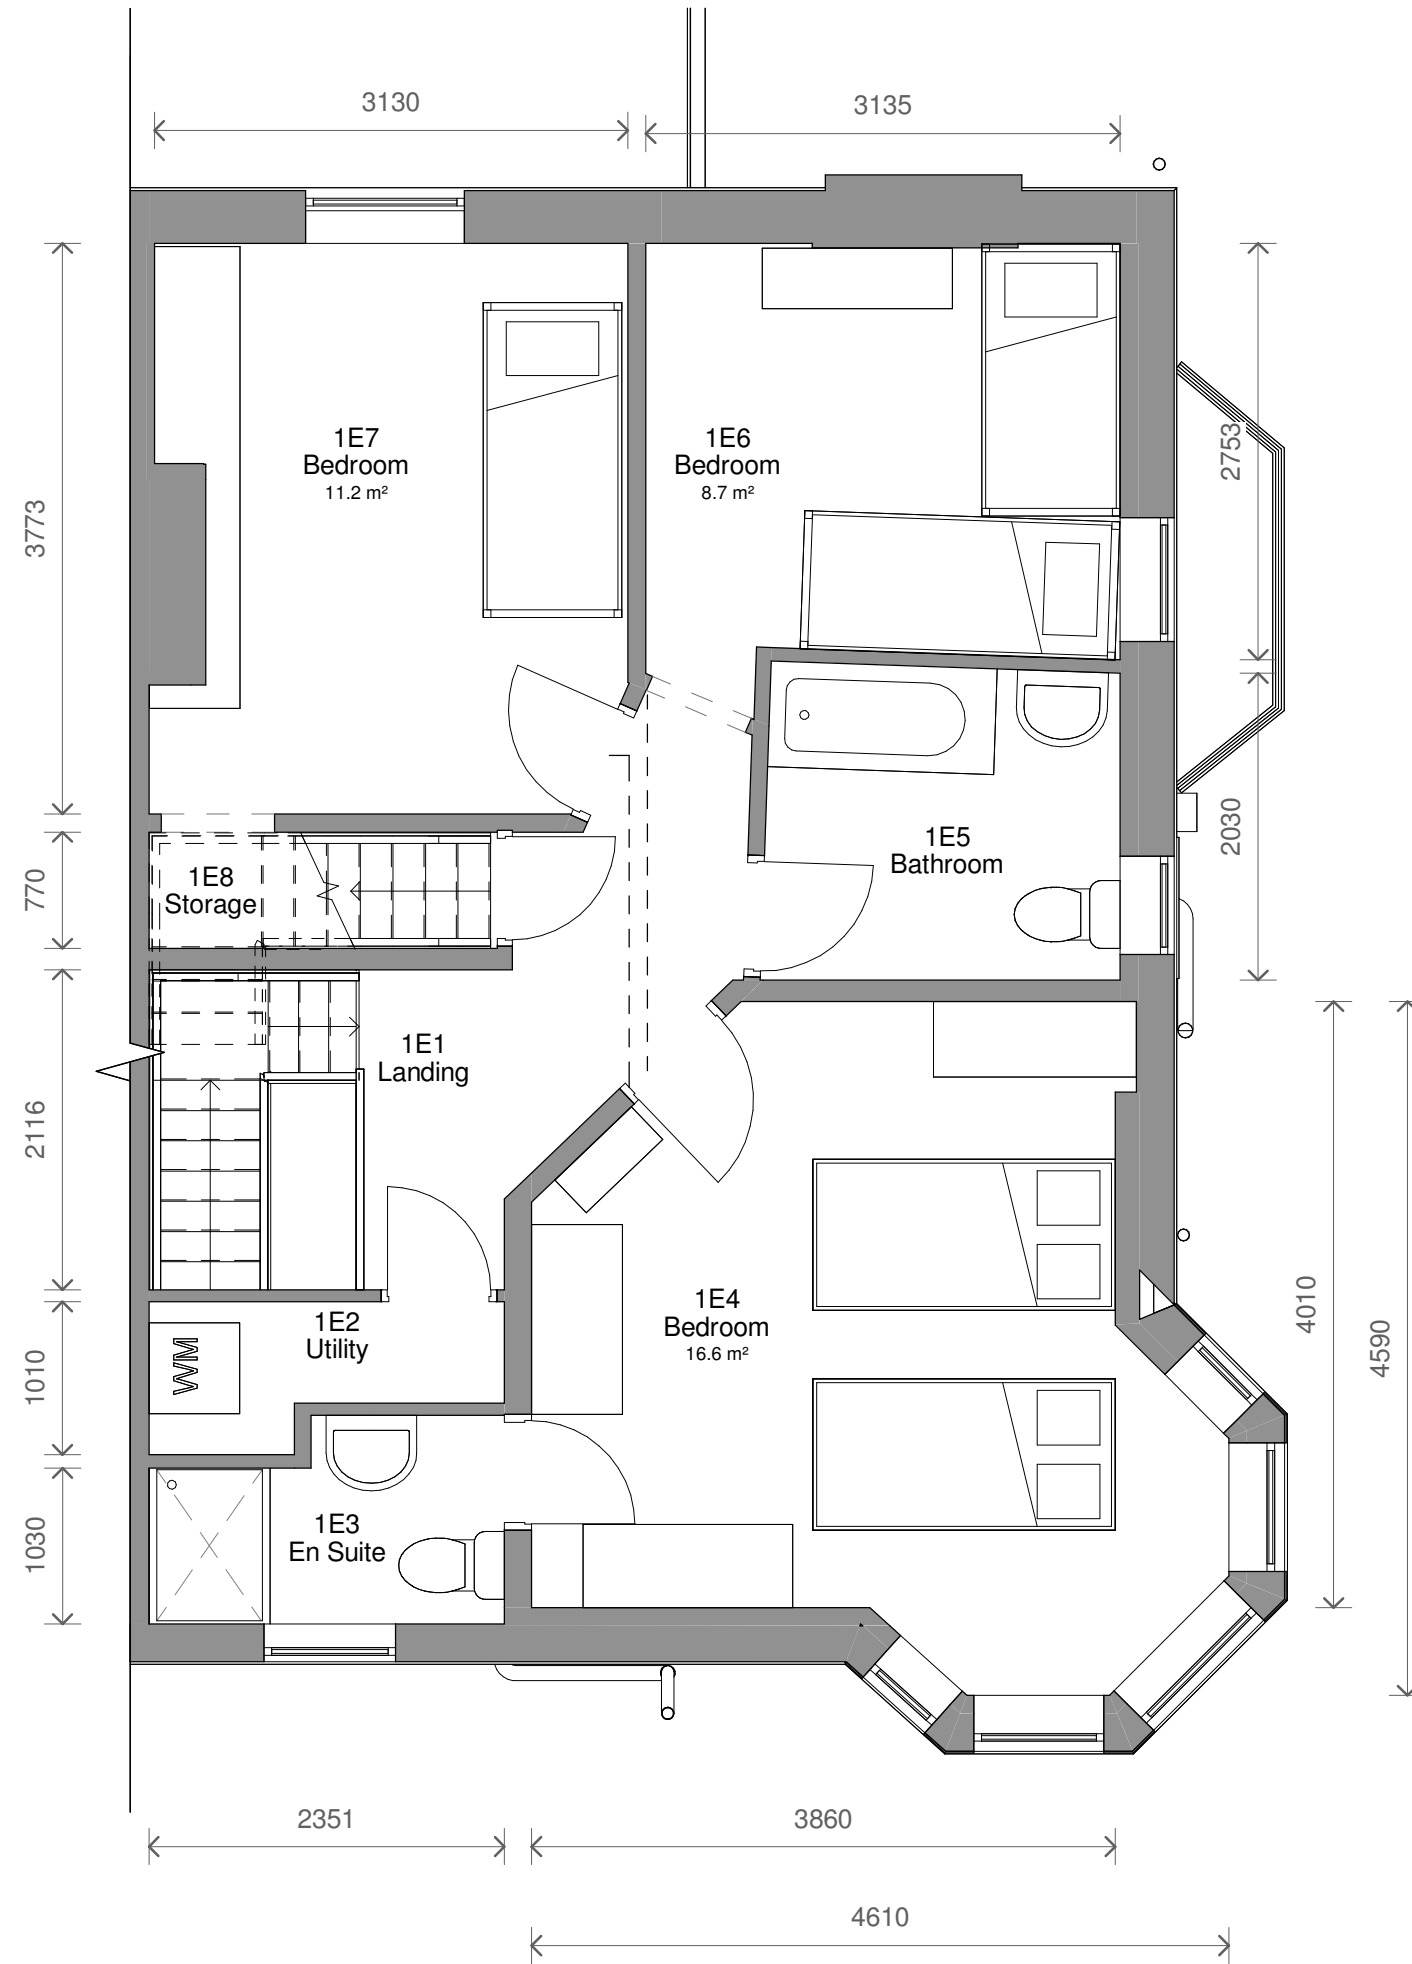


3 Level 1 - Existing
1 : 50

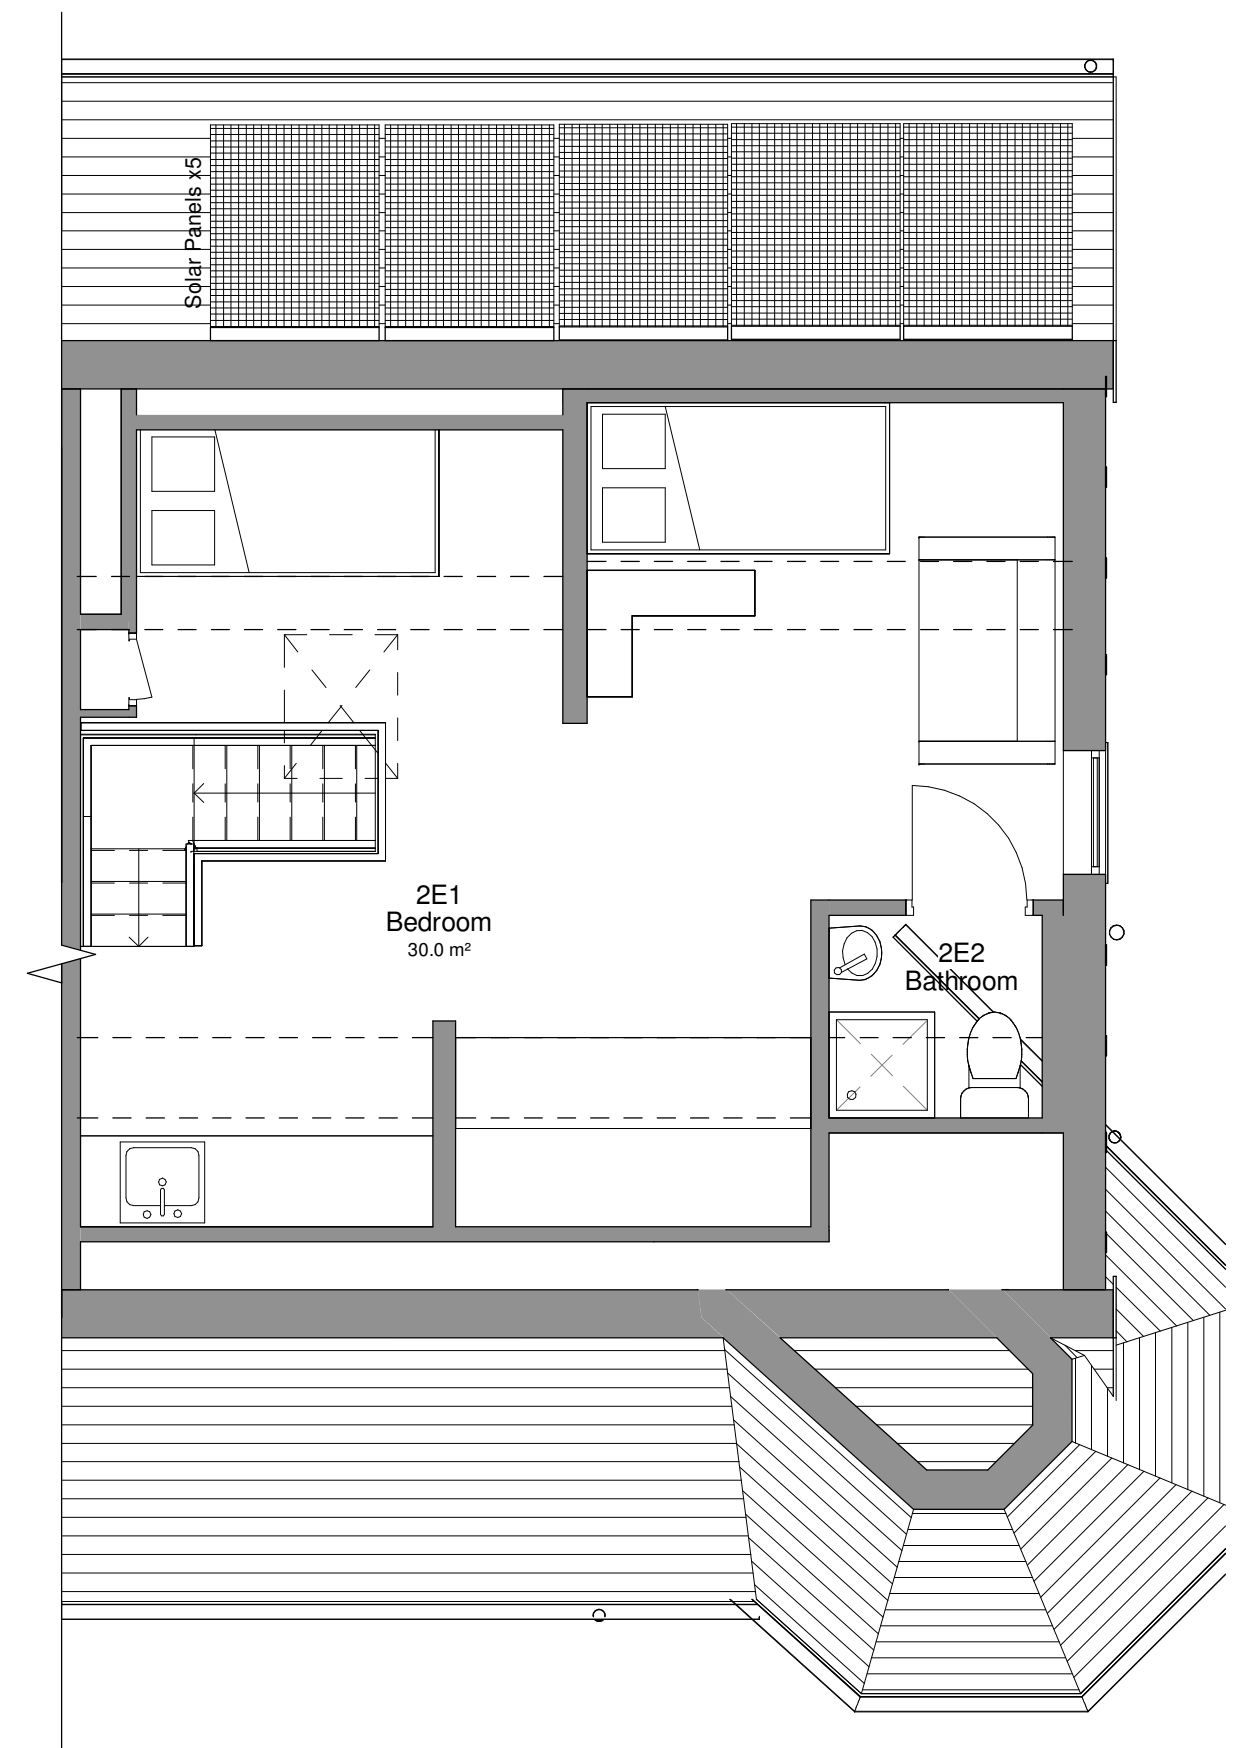

4 Level 2 - Existing
1 : 50

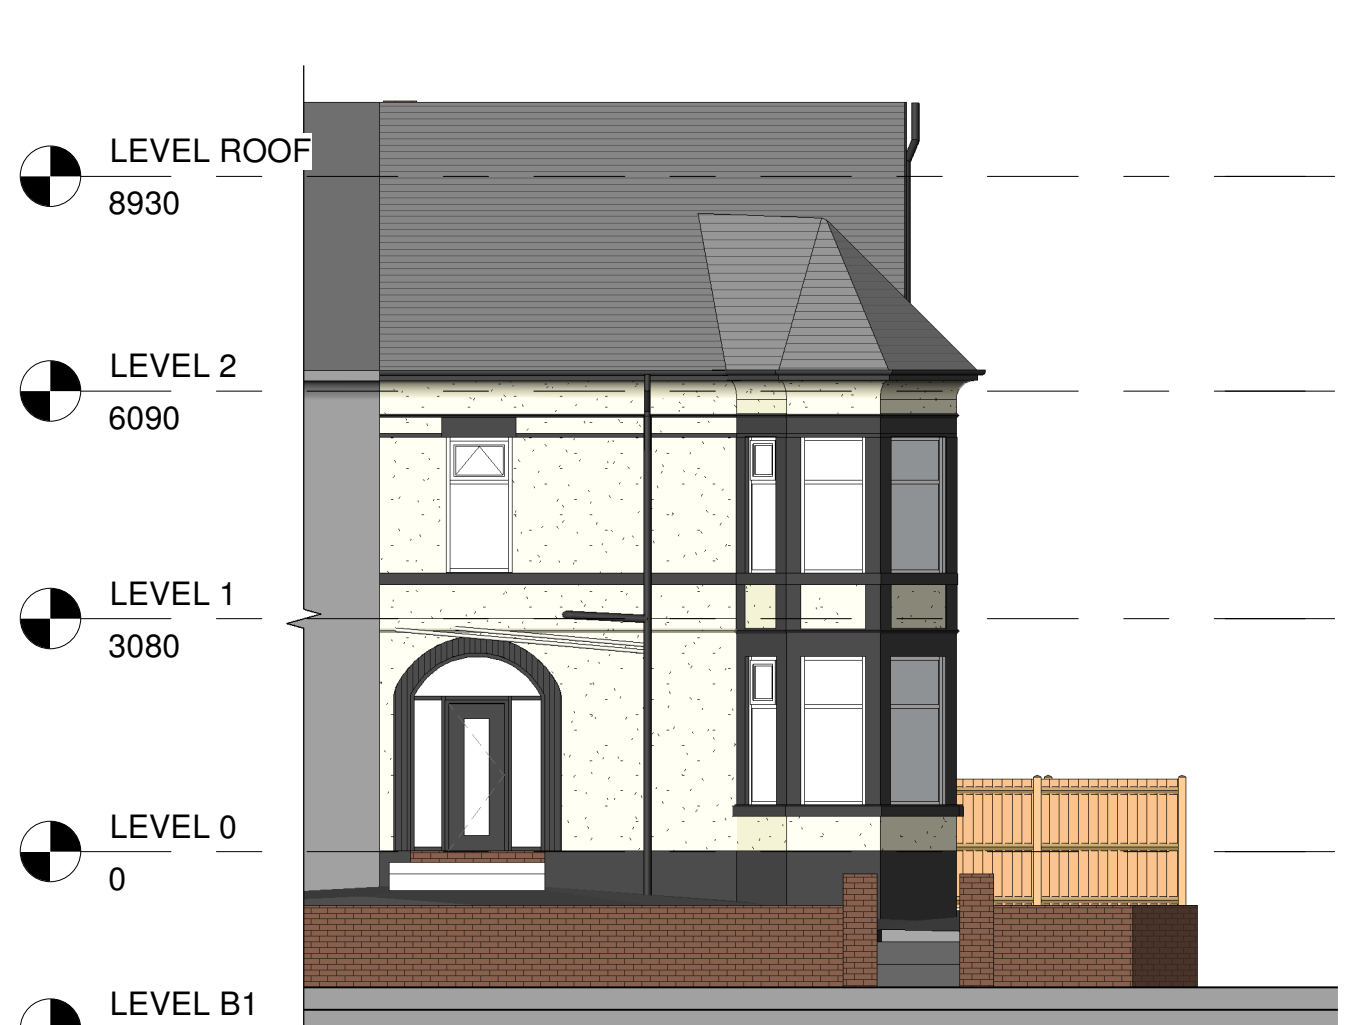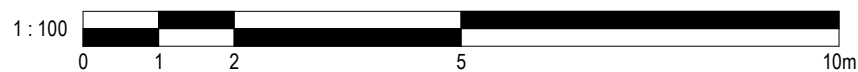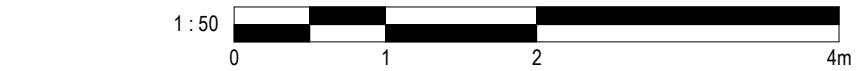

5 Front - Existing
1 : 100

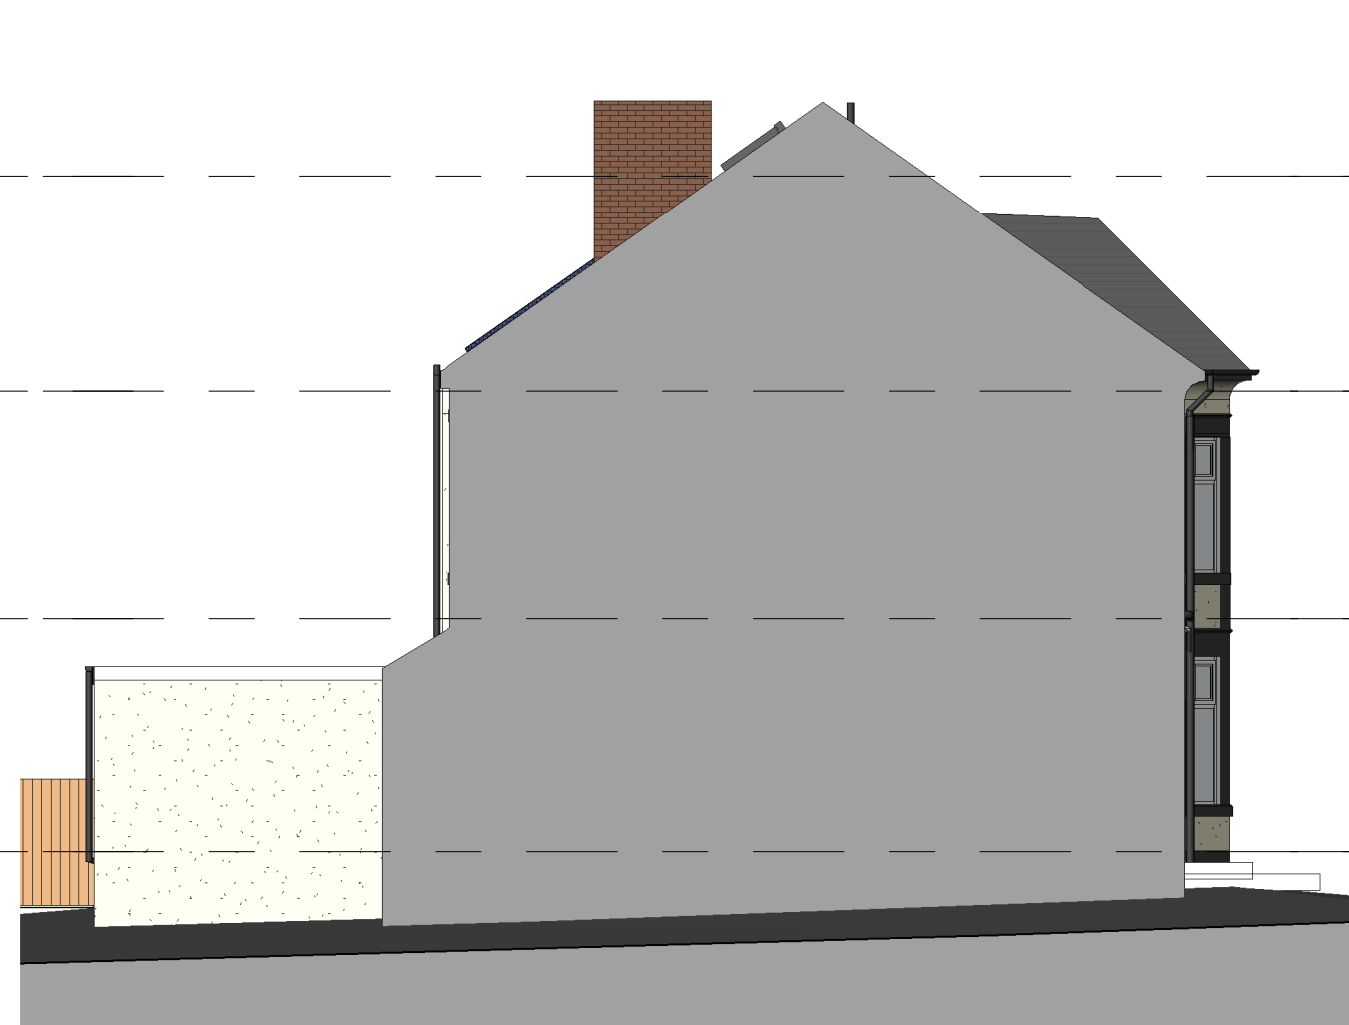

6 Left Side - Existing
1 : 100



7 Rear - Existing
1 : 100



8 Right Side - Existing
1 : 100

No.	Description	Date	Initial
PROJECT	6 Hilton Crescent		
TITLE	Existing Plans		
STATUS	DESIGN		
DRAWN BY	CB	DATE	SCALE (@ A1)
		24/04/2025	As indicated
PROJECT NUMBER	GSS25067	DRAWING NUMBER	REV
		002	
GOLD SKETCH			
S T U D I O S			
www.goldsketch.co.uk info@goldsketch.co.uk 0161 792 9595			
NOTES			
COPYRIGHT: ALL RIGHTS RESERVED. NO PART OF THIS DRAWING MAY BE REPRODUCED OR TRANSMITTED IN ANY FORM OR BY ANY MEANS, ELECTRONIC OR MECHANICAL, WITHOUT PERMISSION IN WRITING FROM GOLD SKETCH. THE INFORMATION CONTAINED HEREIN IS FOR INFORMATION ONLY AND DOES NOT CONSTITUTE A CONTRACT. ANY DISCREPANCIES TO BE REPORTED TO THE PROJECT MANAGER. 