


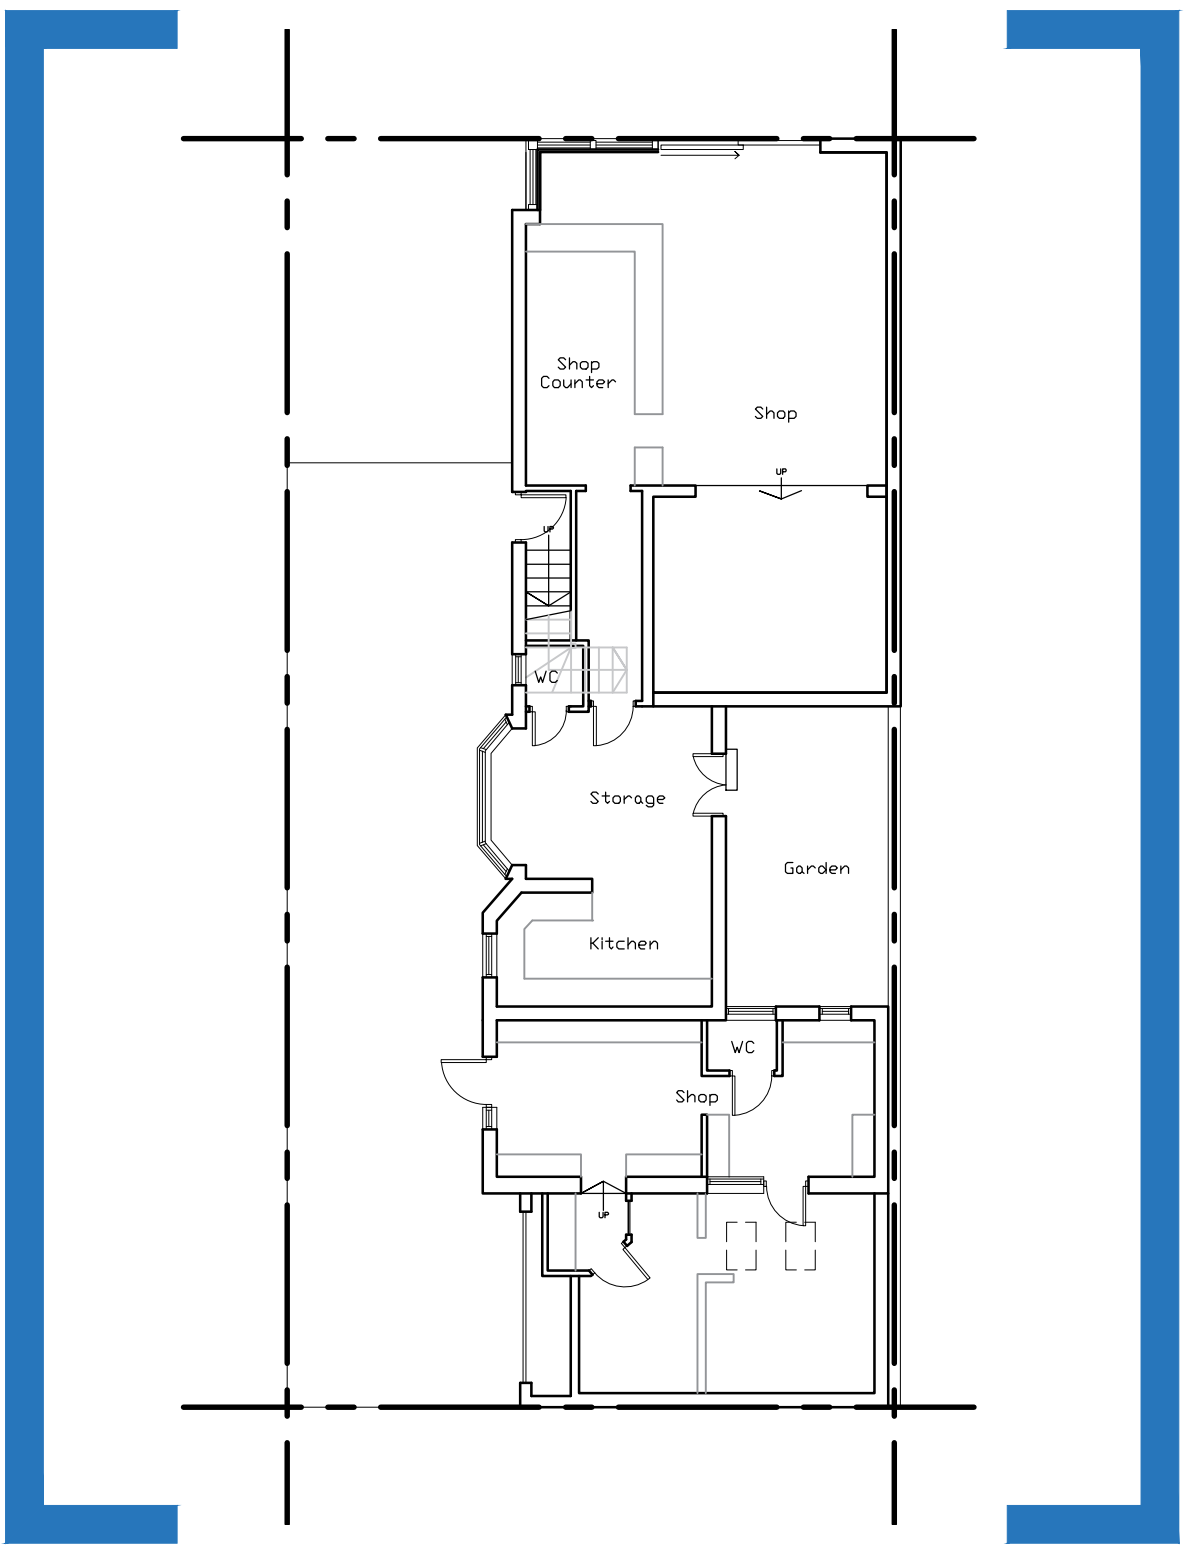


PROPOSED GABLE 1 ELEVATION

SCALE 1 : 50



GABLE 2

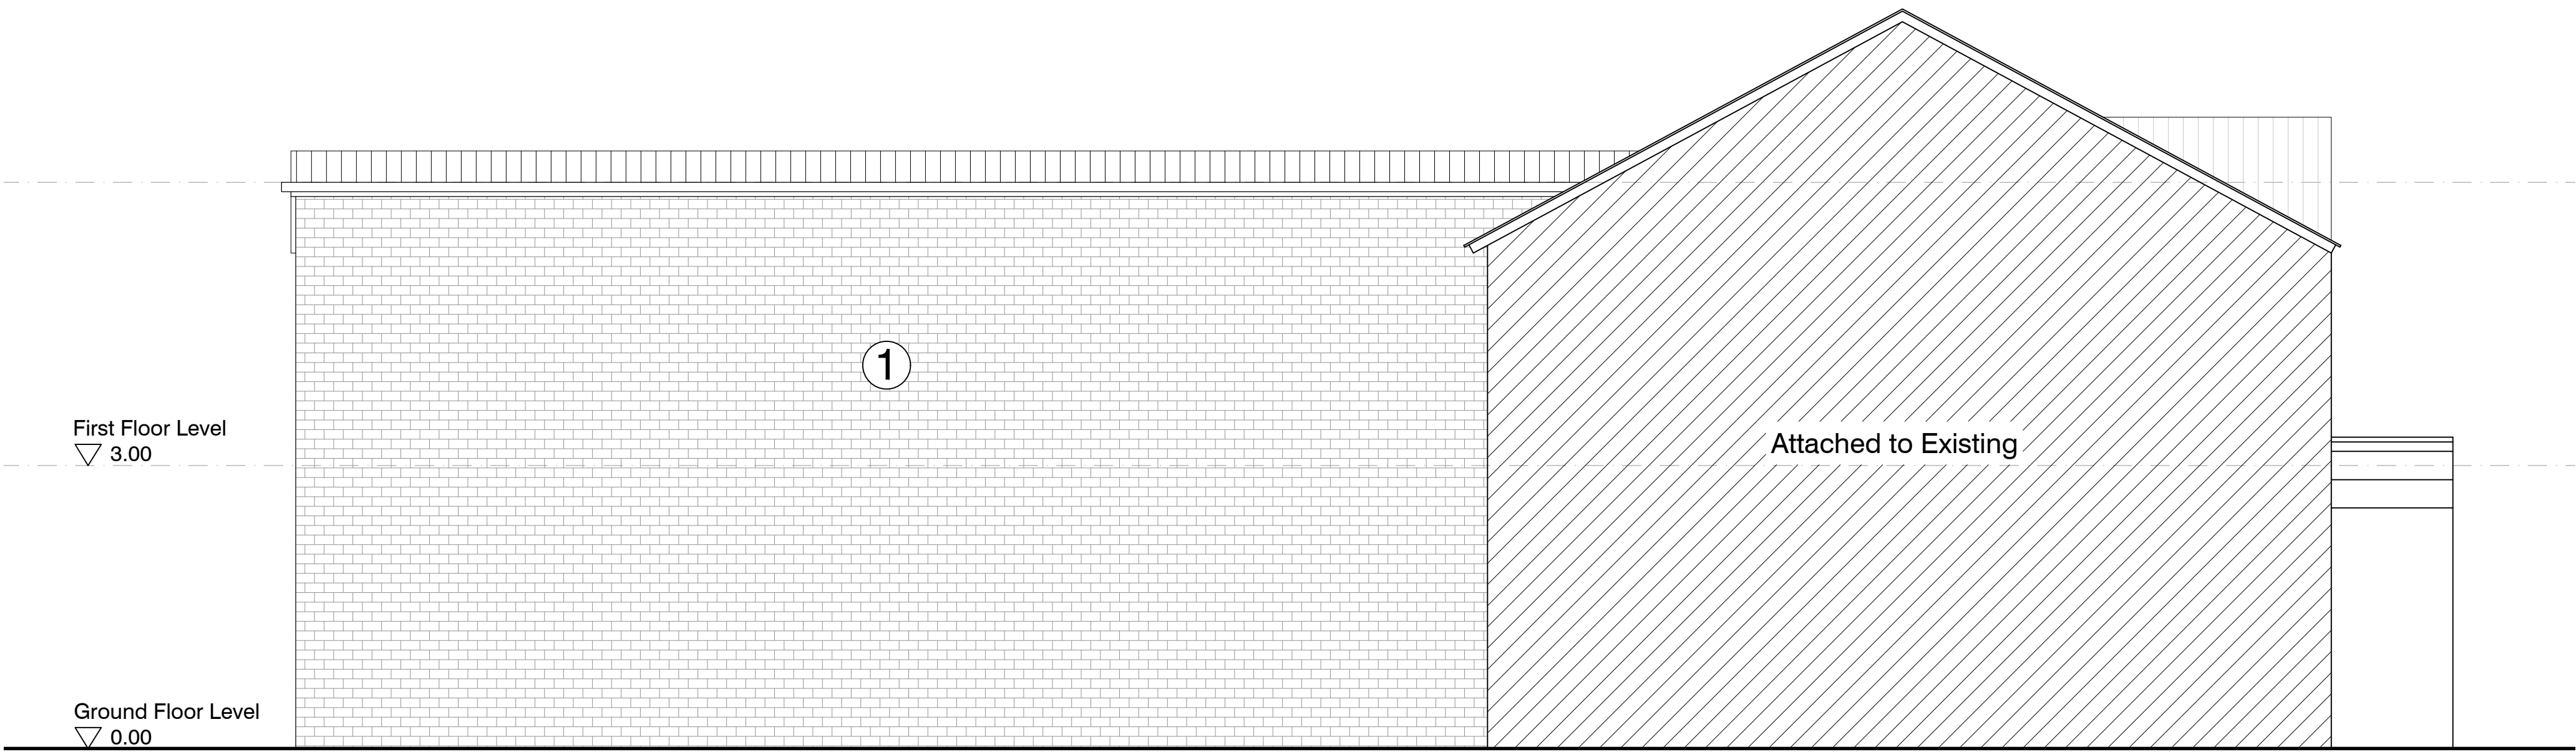

PROPOSED GABLE 2 ELEVATION

SCALE 1 : 50

KEY

- 1 Proposed red brick to match existing
- 2 Proposed white painted finished render
- 3 Proposed brown UPVC double glazed window/door to assembly



IMPORTANT NOTES: Do Not Scale from this Drawing. Use Figured Dimensions Only.

DRAWING STATUS:			FOOTPRINT DESIGN		
PLANNING			E: info@footprintdesign.net W: www.footprintdesign.net		
REVISION	DATE	DESCRIPTION	CLIENT: MR MOHAMMED ZERIA	SCALE: 1:50@A1	DATE: 14.03.25
			PROJECT: BONDS NEWSGATE, PRESTWICH		
			DRAWING TITLE: PROPOSED ELEVATION		
			DRAWING NO: L/00/007		