



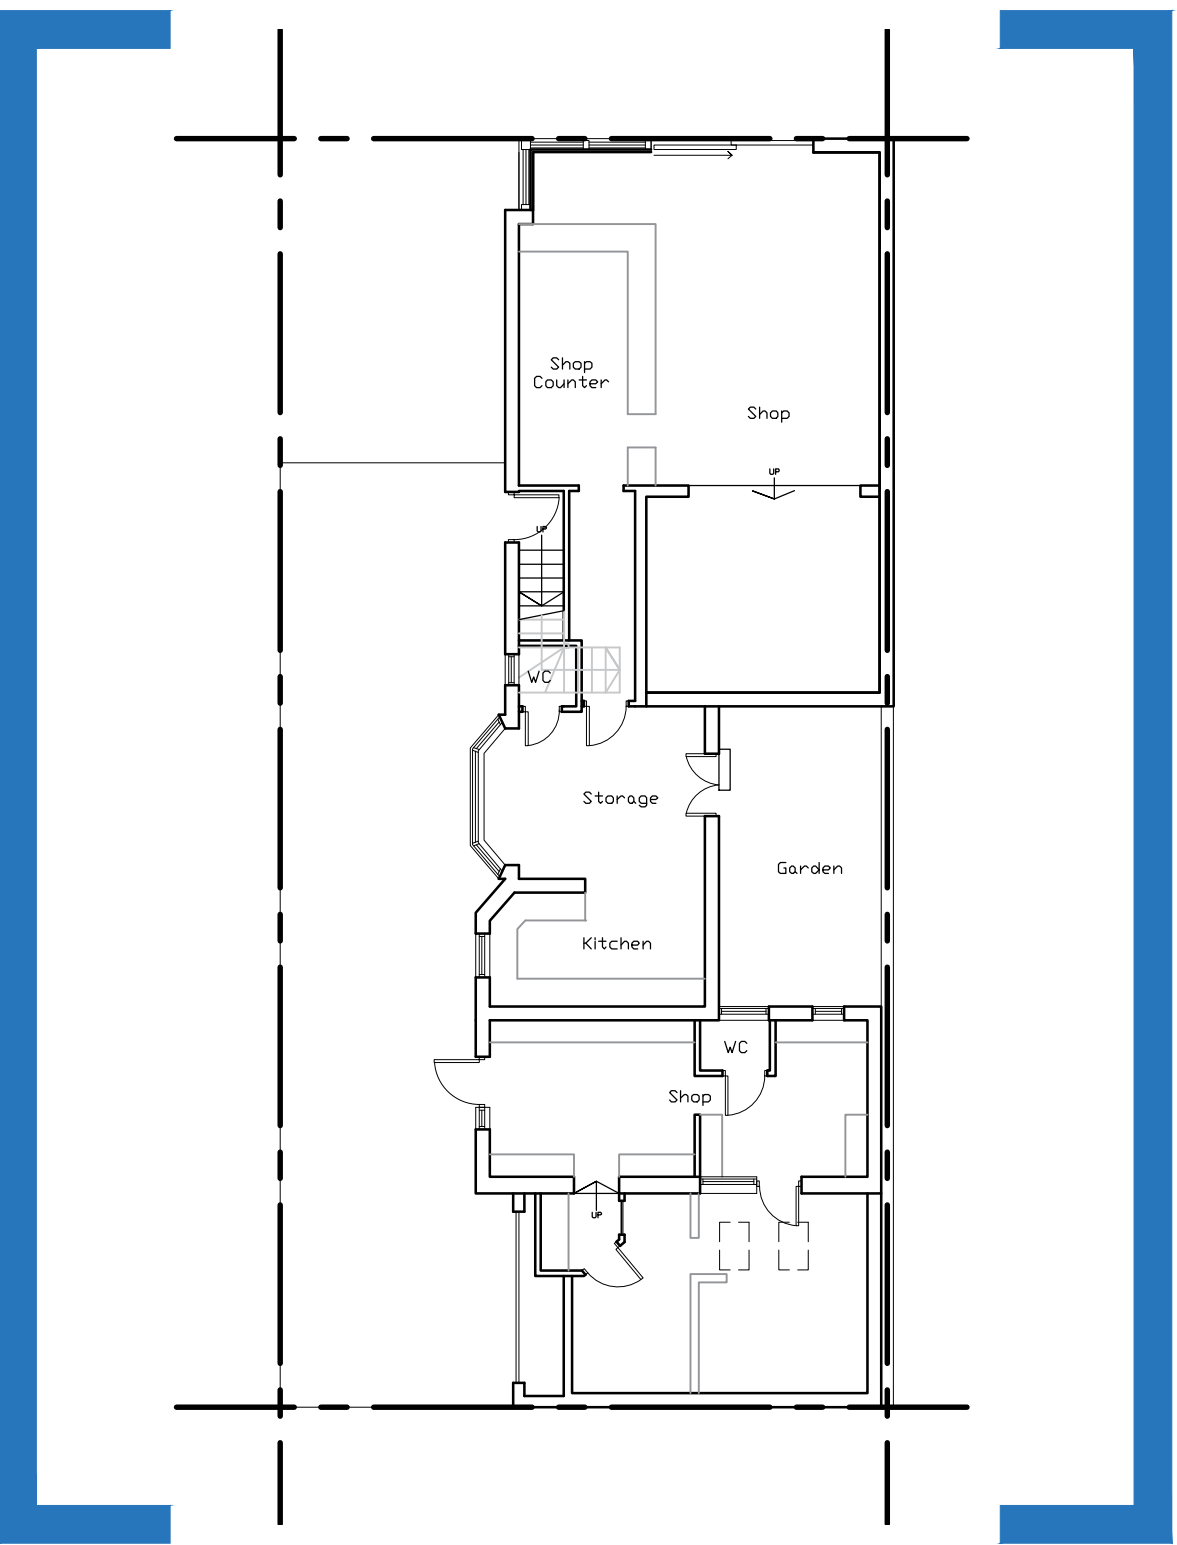

GABLE 1

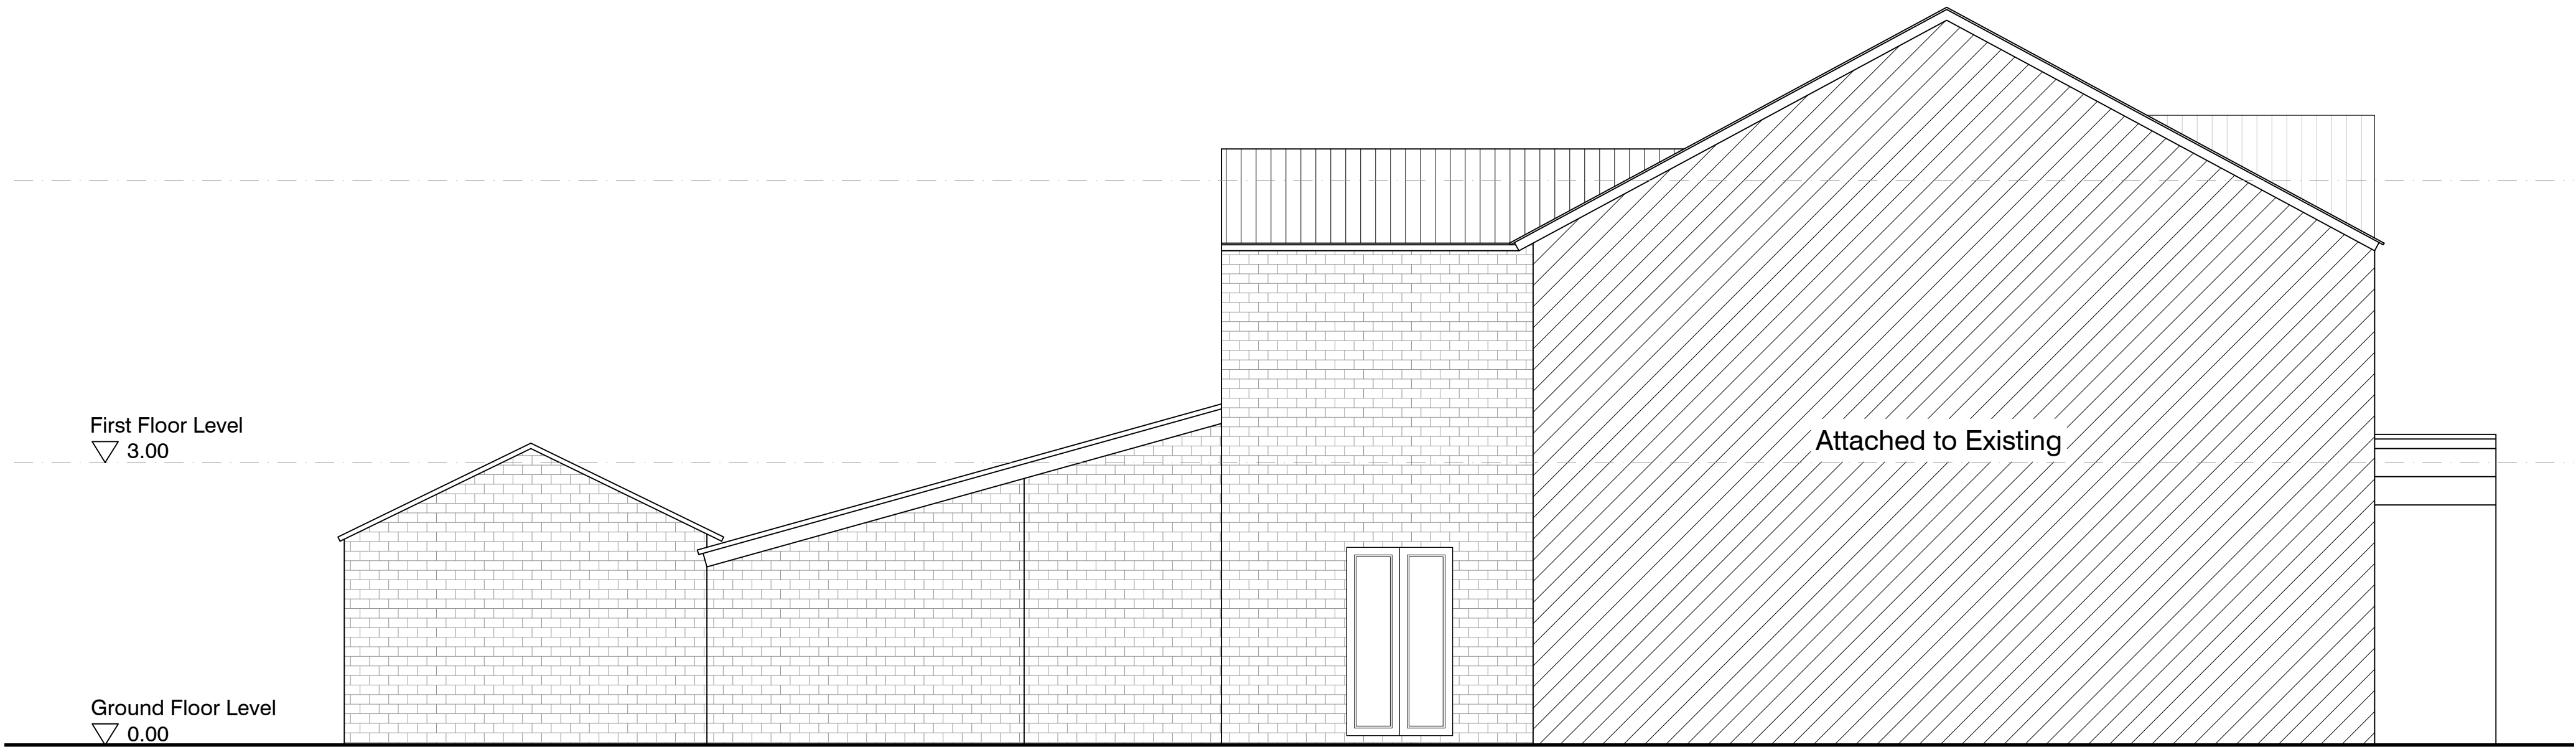

GABLE 2



EXISTING GABLE 2 ELEVATION

SCALE 1 : 50



IMPORTANT NOTES: Do Not Scale from this Drawing. Use Figured Dimensions Only.			DRAWING STATUS:			FOOTPRINT DESIGN		
			PLANNING			E. info@footprintdesign.net W. www.footprintdesign.net		
REVISION	DATE	DESCRIPTION	CLIENT: MR MOHAMMED ZERIA	SCALE: 1:50@A1	DATE: 14.03.25			
			PROJECT: BONDS NEWSGATE, PRESTWICH					
			DRAWING TITLE: EXISTING ELEVATION					
			DRAWING NO: L/00/004					