
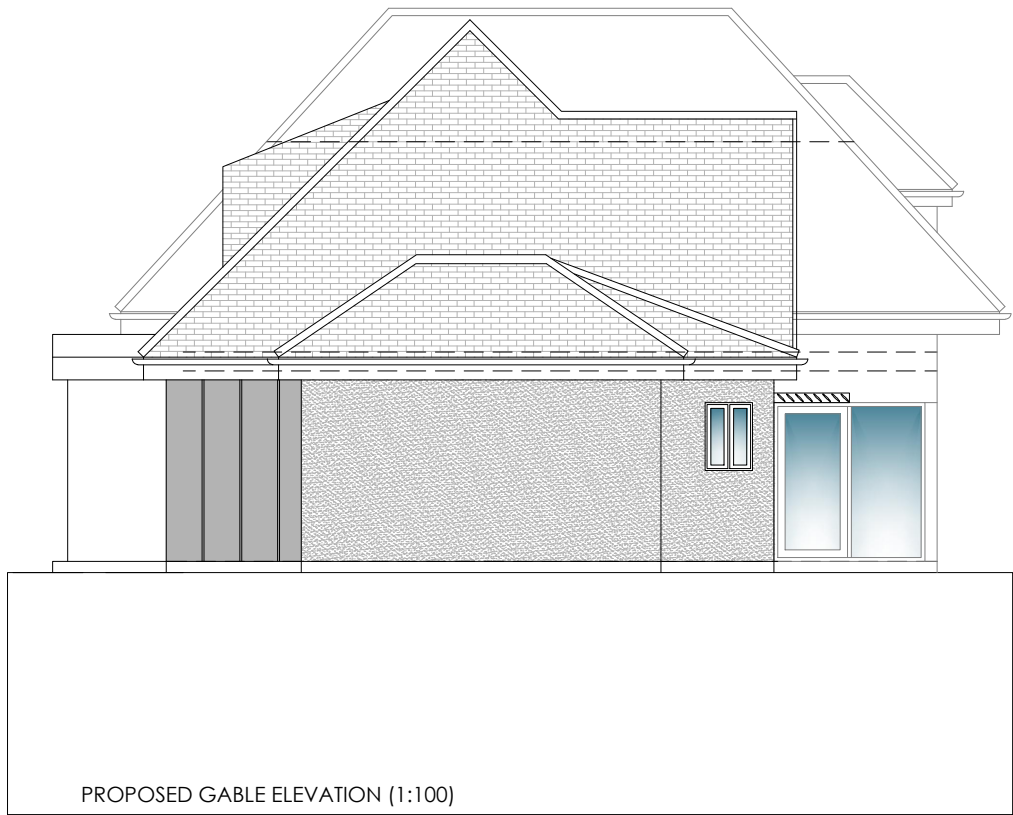


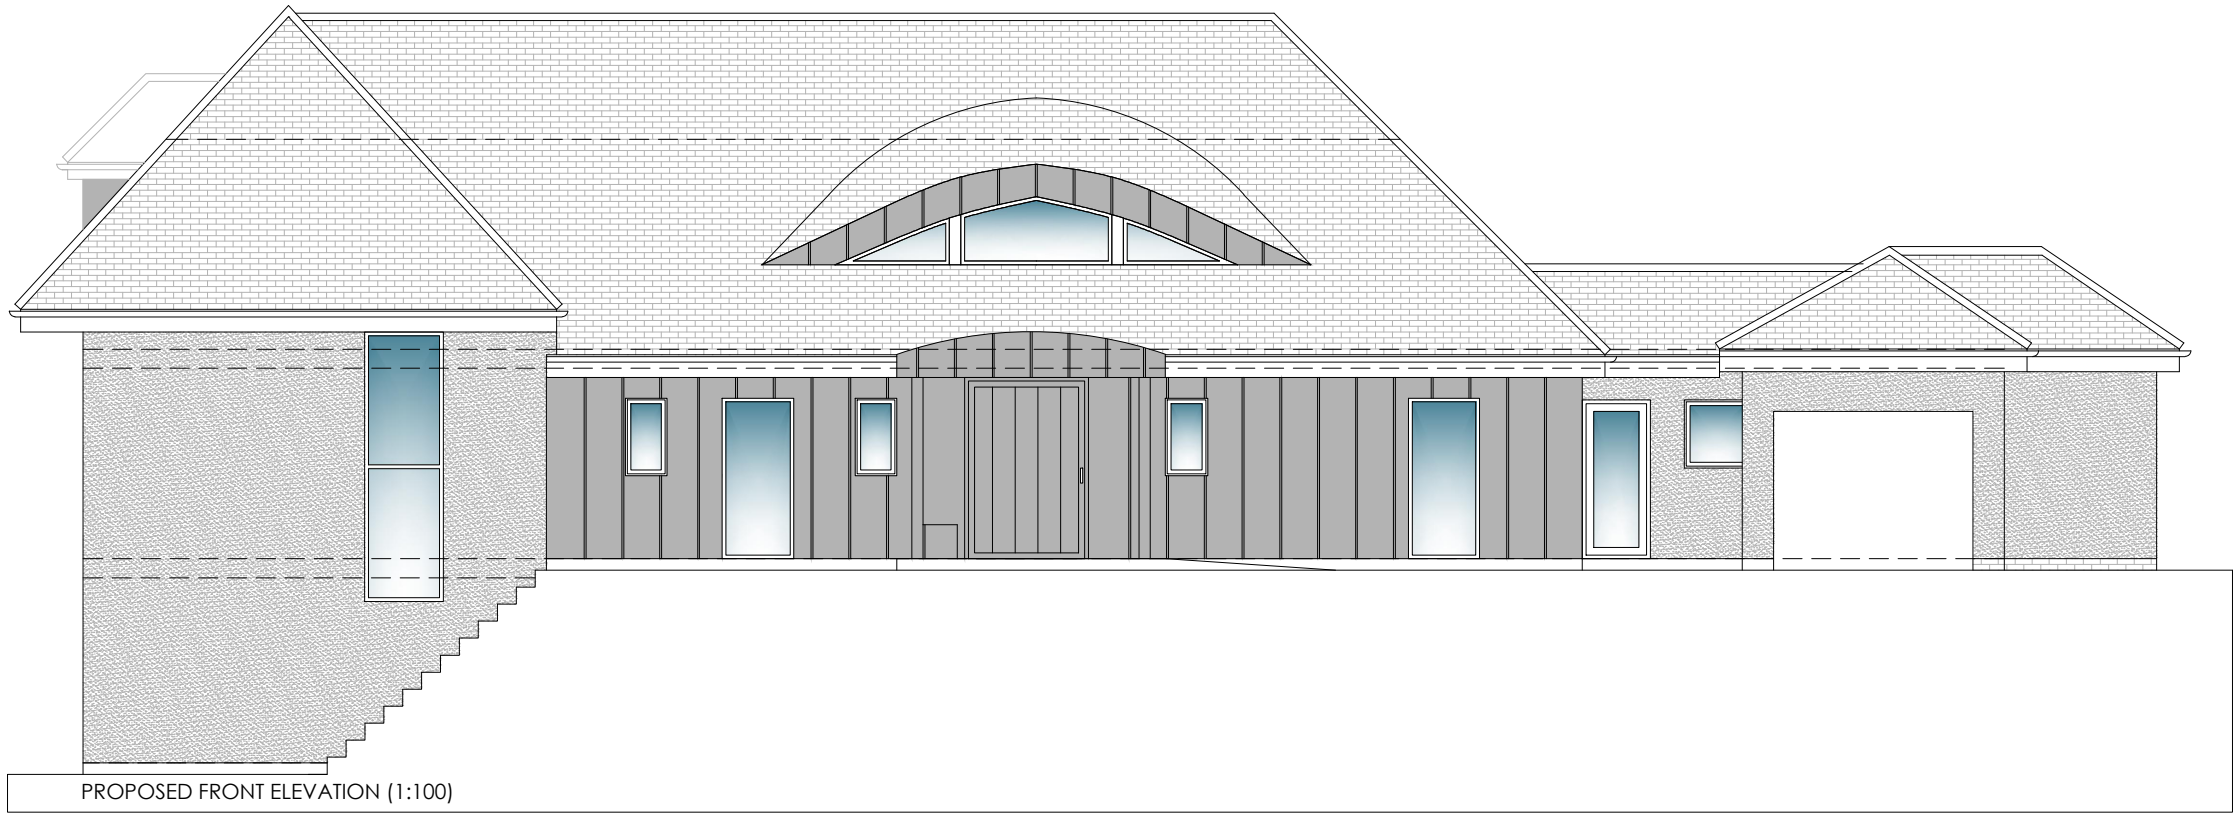

SPECIFICATION

- RENDER
COLOUR WHITE
- CONCRETE TILE ROOF
COLOUR GREY
- WINDOWS & DOORS
COLOUR ANTHRACITE GREY
- ZINC CLADDING
COLOUR ANTHRA-ZINC

cadence

Cadence Architecture Ltd
contact@cadence-architecture.co.uk
www.cadence-architecture.co.uk

project north



notes

- Drawings are based on survey data and may not accurately represent what is physically present.
- Do not scale from this drawing. All dimensions to be site verified by the contractor before proceeding.
- All dimensions are in millimeters unless noted otherwise.
- Cadence Architecture Ltd shall be notified in writing of any discrepancies.

key plan
not to scale

revisions

REV	DATE	DRAWN BY	APPR. BY	NOTES

client:

MR & MRS CLAGUE

project:

84 HOLCOMBE ROAD
GREENMOUNT, BURY

status:

PLANNING

revision:

title:

PROPOSED ELEVATIONS
SHEET 1

drawn by:

PDP

approved by:

PDP

date:

15.07.25

job no:

129BUR

scale:

1:100@A3

drawing no:

110