

Note:
All drawings to be read in conjunction
with all other drawings as noted on
issue sheet.

Extent of Site Boundary indicated thus:

Building Finishes		
Construction	Existing	Proposed
Walls	Brick,Render Metal & Glass	Brick,Render Metal & Glass
Roof	Flat Roof	Flat Roof
Window Frames	Painted metal	Painted metal
Soffit & Fascia	Metal	Metal
Doors	Aluminium & Glass	Aluminium & Glass

Schedule of Areas	
Existing Site Area	0.0405ha
Existing Building (GEA / m²) (Excluding Corral, Freezer/Chiller)	N/A
Existing Building (GIA / m²)	450m²
Proposed Site Area	0.0405ha
Proposed Building (GEA / m²) (Excluding Corral, Freezer/Chiller)	N/A
Proposed Building (GIA / m²)	450m²

A	27-06-25	First Issue	LP	PF
REV.	DATE.	DRAWING REVISIONS.	BY.	CHECKED

This drawing has been reviewed and signed off by McDonald's Restaurants Ltd
any errors, changes or discrepancies should be reported to the McDonald's
project manager and designers prior to commencing work on site

Name (PM): Date:


Signature:

GENERAL NOTES:
All works are to be undertaken in accordance with the Building
Regulations and the latest British Standards.
All proprietary materials and products are to be used strictly in
accordance with the manufacturers recommendations.
All dimensions to be checked on site prior to construction.

PROPOSED DEVELOPMENT AT		STORE No :-
Millgate Shopping Centre		0104
Bury BL9 0PB		
ON BEHALF OF :-		
McDonald's Restaurants Ltd		
DRAWING TITLE :-		
Block Plan High Street Store		
DRAWN BY	CHECKED BY	DRAWING No.
LP	PF	P21-050-0104-02
SCALE & SIZE	DATE	REV No.
1:500@A3	25-06-2025	A



C7 Architects Ltd
PM House,
Riverway Industrial Estate,
Peasmarsh, Surrey
GU3 1LZ

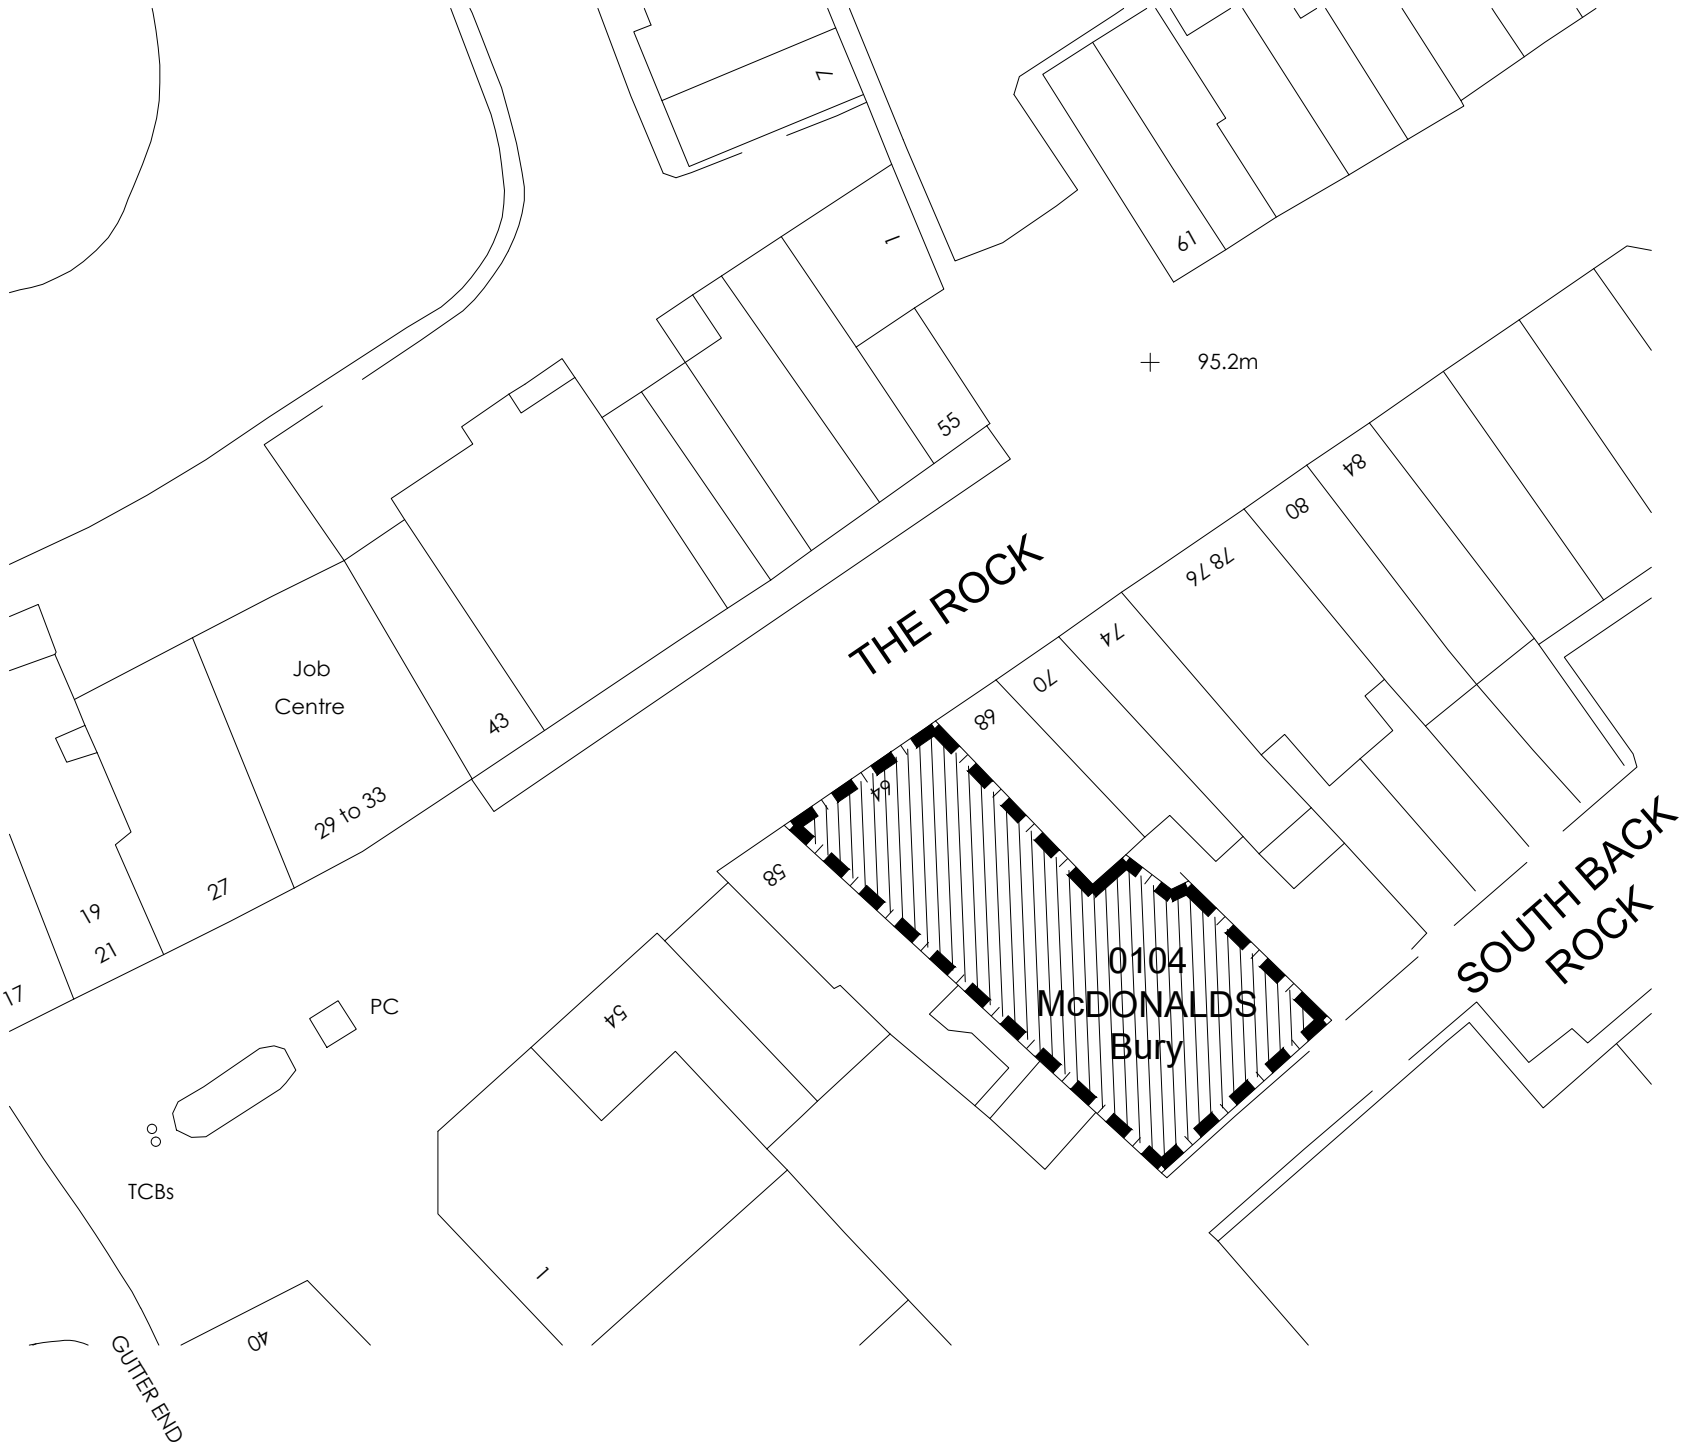

BLOCK PLAN
1:500

