

414000m

413900m

413800m

413700m

377400m


377500m

377600m


- NOTES
- This drawing is copyright. No unauthorised copying of drawing without the express permission of the architect.
- Do not scale from prints. Use figure dimensions only.
- Contractors to check all dimensions on site prior to commencement of works.
- All works to be carried out in accordance with current statutory Health and Safety Regulations.
- This drawing is to be read in conjunction with all relevant consultants' and / or specialists' drawings / documents and any discrepancies or variations are to be notified to the architect before affected work commences.
- REV.

AMENDMENTS

DATE

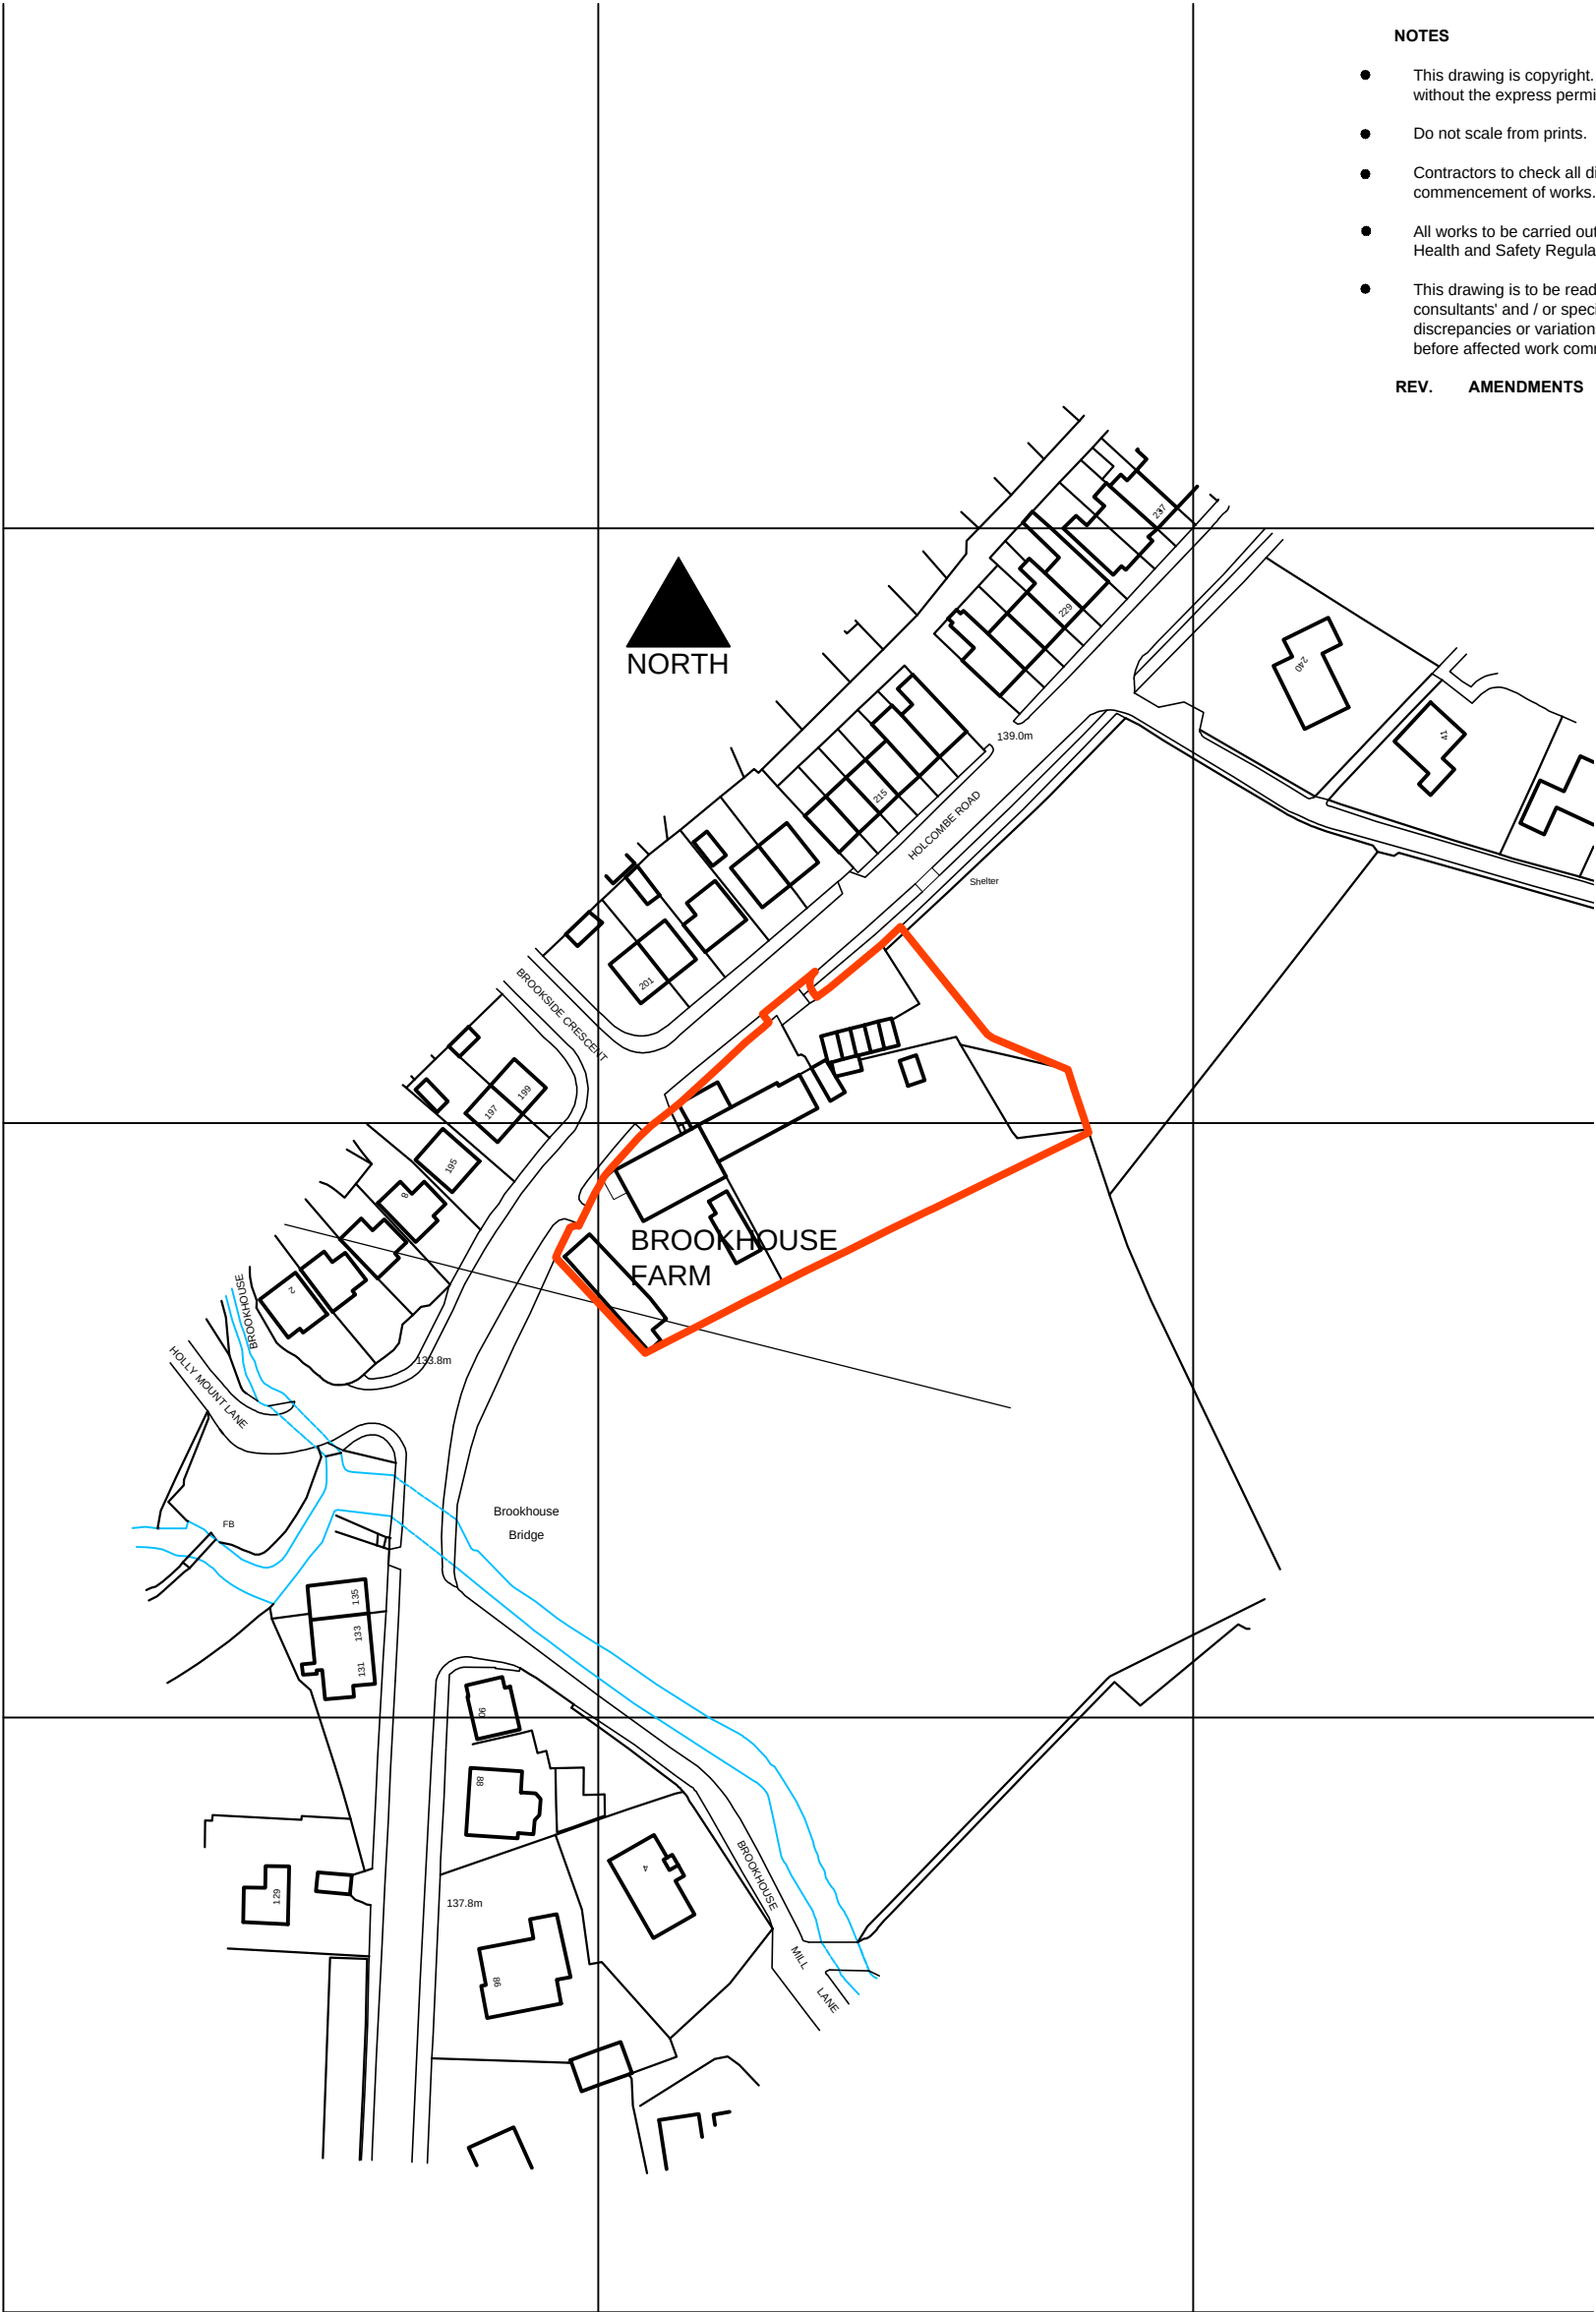

Location Plan @ 1:1250

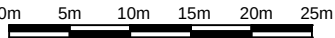

Project	PROPERTY DEVELOPMENT: 216-218 HOLCOMBE ROAD, GREENMOUNT, BURY BL8 4BQ
Drawing	LOCATION PLAN
Client	MR N. MORDIN
Dwn. By	NP
Scale	1:1250 @ A3
Drg. No.	20-06-01
Drg. Size	A3
Date	AUGUST 2020

Peel Design Partnership Ltd

Hilpsford

New Barn Lane

Rawtenstall

Lancashire

BB4 6HT

Tel: 01706218170

Email: mail@peeldesigns.co.uk

Web: www.peeldesigns.co.uk

RIBA Chartered Practice 20001293