



Proposed Street Elevation @ 1:100

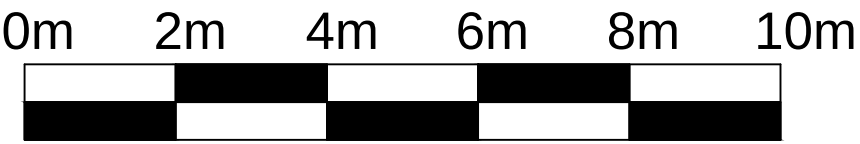

NOTES		
• This drawing is copyright. No unauthorised copying of drawing without the express permission of the architect.		
• Do not scale from prints. Use figure dimensions only.		
• Contractors to check all dimensions on site prior to commencement of works.		
• All works to be carried out in accordance with current statutory Health and Safety Regulations.		
• This drawing is to be read in conjunction with all relevant consultants' and / or specialists' drawings / documents and any discrepancies or variations are to be notified to the architect before affected work commences.		
REV.	AMENDMENTS	DATE
Rev A	Roof Alterations	21-03-17
Rev B	Roof Alterations	21-03-19
Rev C	Street Elevation & Section altered	21-03-22
Rev D	Street Elevations & Sections altered	21-04-26

Proposed Street Section @ 1:100

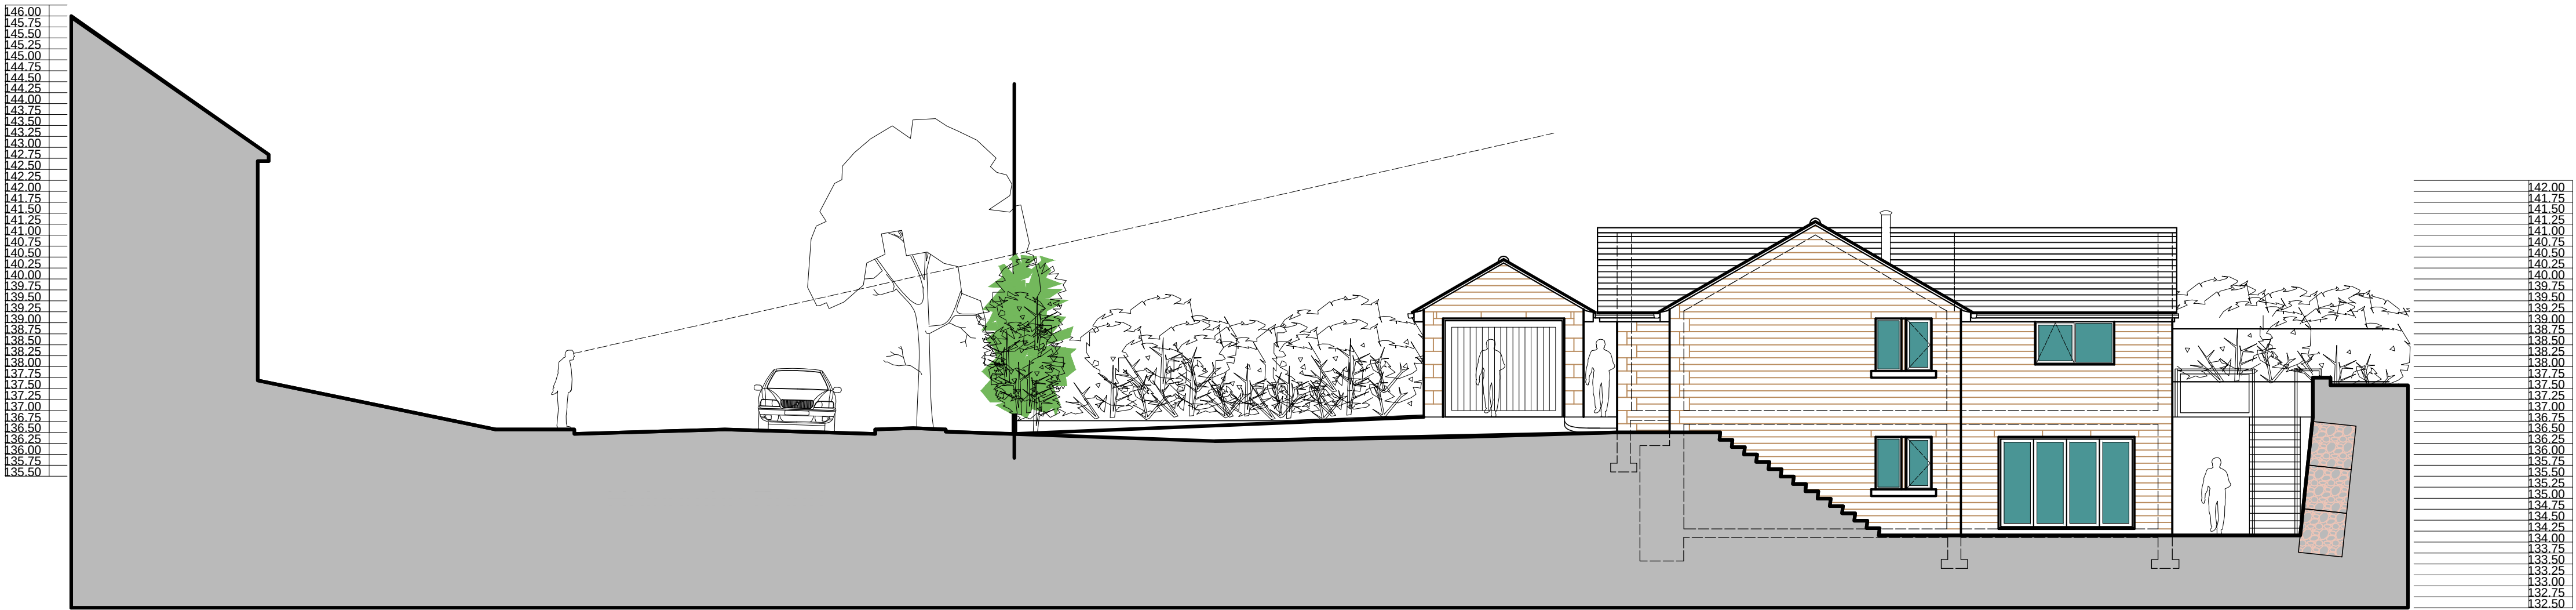

Project	PROPERTY DEVELOPMENT: 216-218 HOLCOMBE ROAD, GREENMOUNT, BURY BL8 4BQ
Drawing	PROPOSED STREET ELEVATION & SECTION
Client	MR N. MORDIN
Dwn. By	NP
Scale	1:100 & 1:50 @ A1
Drg. No.	20-06-19-D
Drg. Size	A1
Date	MARCH 2021